



Proposed Floorplan

 

Date:	10 August 2026	Drawings By:	Client Details:	Project Address:	Project Title:	Page Description:	Notes
Scale (m)	1:100	Russell Crouch	Bill & Alison Smith	7 Regis Avenue	Garage & Garden Room	Proposed Floorplans	ALL DRAWINGS SUPPLIED BY DWG PLANS ARE TO BE USED FOR PLANNING PERMISSION PURPOSES ONLY
DWG No	DWGPS_1018	DWG Plans Sussex Ltd, 16 Blatchington Road,	7 Regis Avenue	Aldwick	Conversion to Granny		THESE DRAWINGS ARE NOT TO BE USED FOR BUILDING REGULATION PURPOSES.
Paper Size	A3	Howe, BN3 3YN	Aldwick	PO21 4HQ	Annex		THE CONTRACTOR, SUB-CONTRACTOR OR SUPPLIER IS TO CHECK ALL RELEVANT DIMENSIONS, LEVELS, EXISTING STRUCTURE AND MATERIALS PRIOR TO COMMENCING WORKS.
Reference	PP-15124424		PO21 4HQ				THIS DRAWING IS COPYRIGHT AND MAY NOT BE COPIED, TRACED, ALTERED OR REPRODUCED WITHOUT WRITTEN PERMISSION FROM DWG PLANS SUSSEX ©

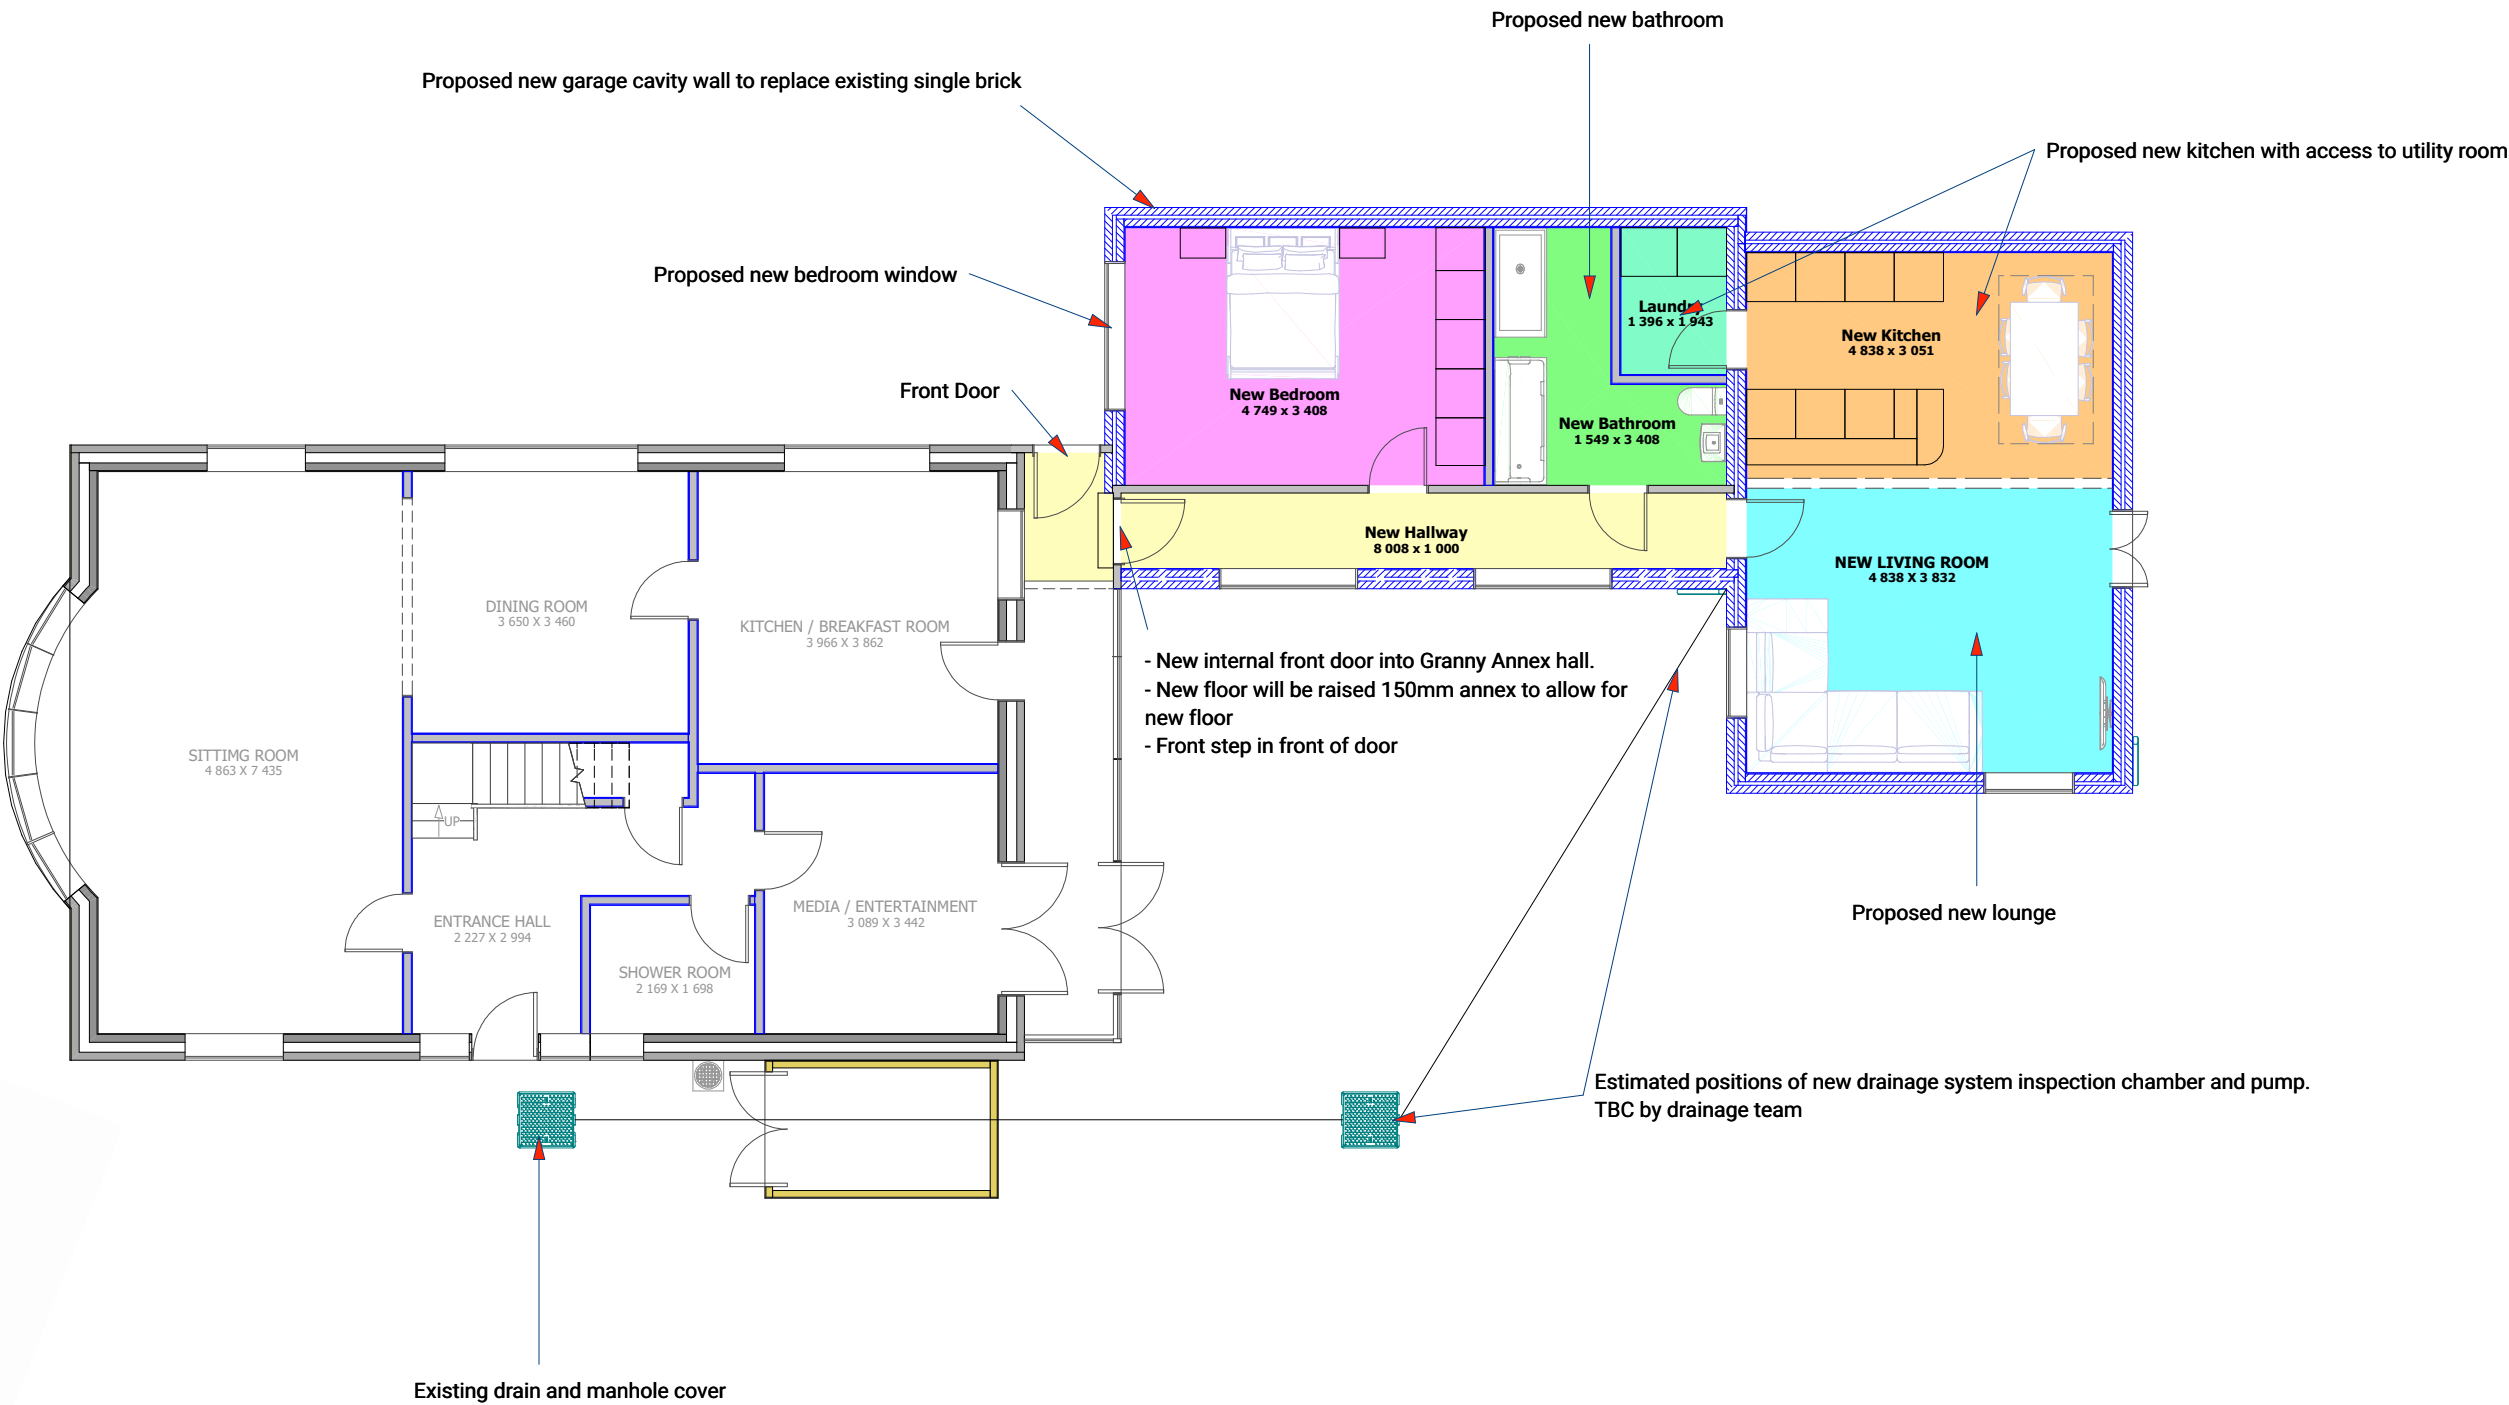