RIBA
Chartered Practice

ISO 9001 Registered Firm — Certificate No. GB2002767
International Accreditation Board — Registration No. 0044/1

REV.	AMENDMENT	BY	DATE

0 5 7.5 10 15 20 25 30 35 40 45 50m

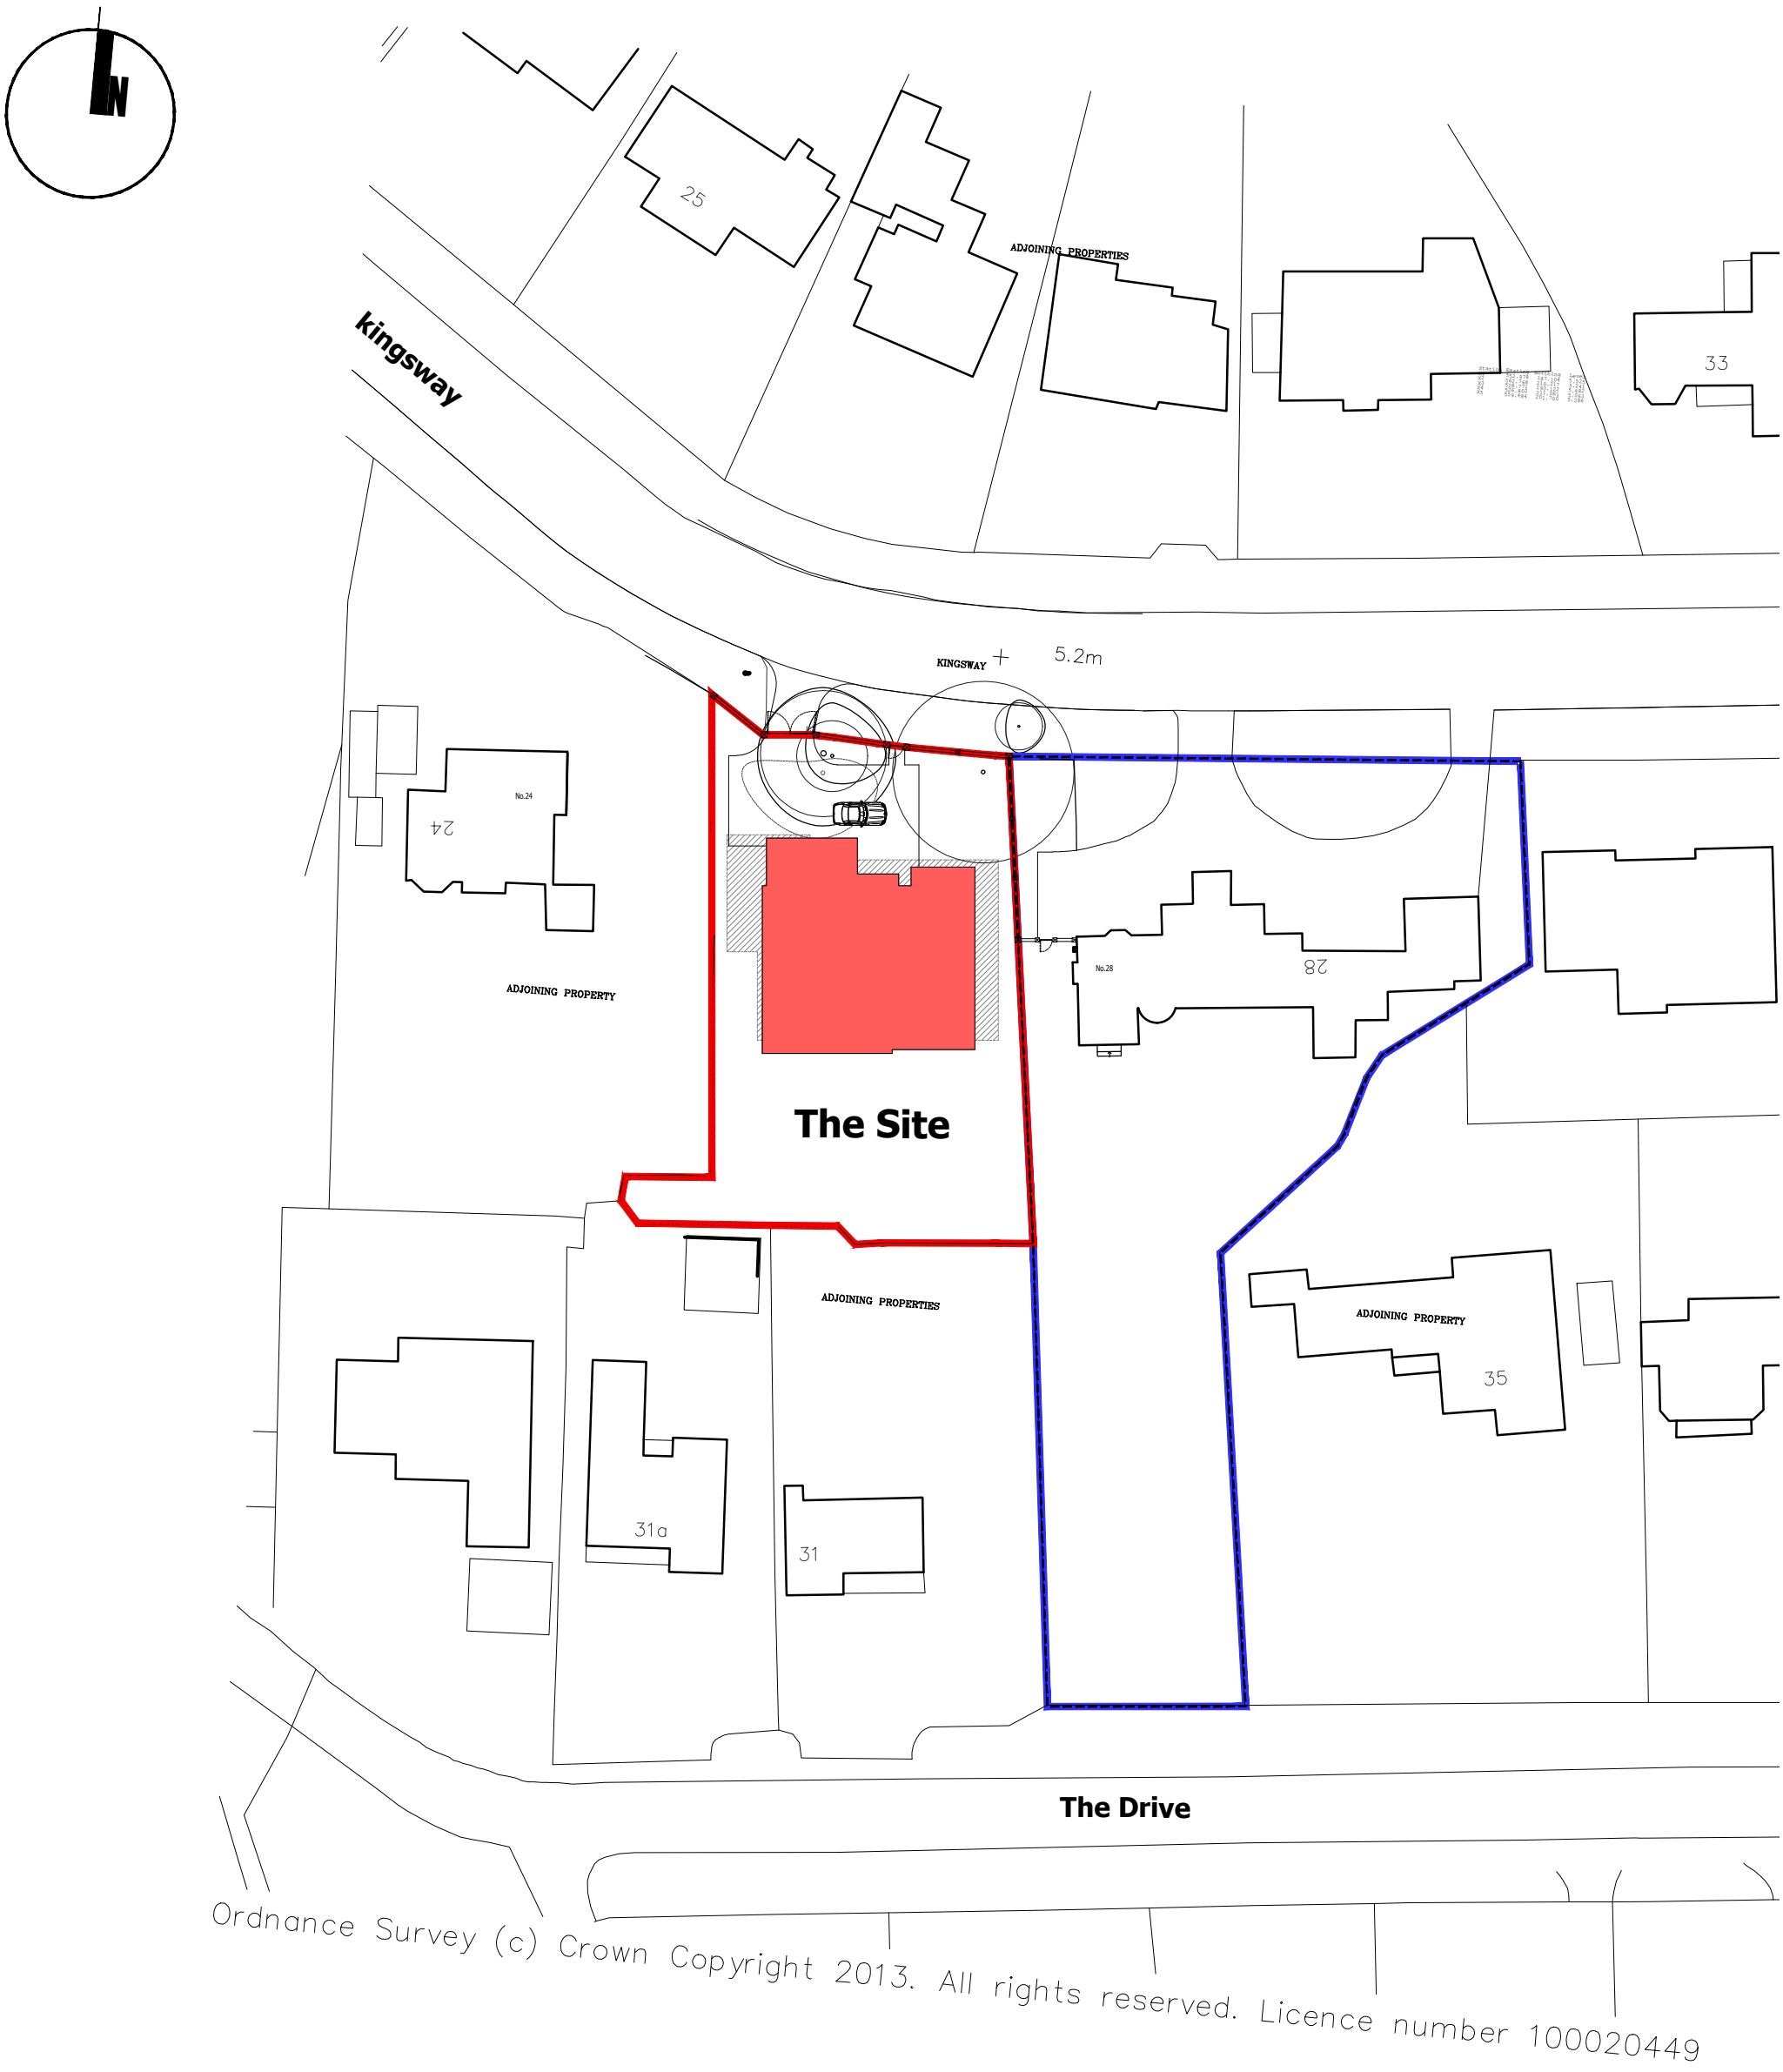

Ordnance Survey (c) Crown Copyright 2013. All rights reserved. Licence number 100020449

UNIT 2, MARTINS BARN, BIRDHAM ROAD
CHICHESTER, WEST SUSSEX, PO20 7BX
TEL: 01243 514131 FAX: 01243 511488
office@the-seaman-partnership.co.uk
w.w.w.the-seaman-partnership.co.uk

Project: 28, Kingsway, Craigwell.	Date: March 2017	Drawn by: sab	
	Scales: 1:500 @ A3	Status: planning	
Drawing: Block Plan	Job No: TSP 481	Dwg No: PL21	Revision:

the SEAMAN PARTNERSHIP Ltd

ARUN DISTRICT COUNCIL AW/155/17/PL