


DO NOT SCALE FROM THIS DRAWING EXCEPT FOR PLANNING PURPOSES ONLY.

ALL DIMENSIONS RELATING TO SUB-CONTRACTOR OR SUPPLIERS WORK MUST BE CHECKED ON SITE AND AGREED BETWEEN THE GENERAL CONTRACTOR & THE SUB-CONTRACTORS \ SUPPLIERS. ALL DIMENSIONS ARE IN MILLIMETERS. IF IN DOUBT ASK.

ALL WORKS OR MATERIALS INDICATED ON THE DRAWING ARE TO BE TO THE LATEST BRITISH STANDARDS AND ARE TO BE CARRIED OUT IN ACCORDANCE WITH THE RELEVANT CODES OF PRACTICE OR RECONIZED TRADE ASSOCIATIONS RECOMMENDATIONS & PUBLICATIONS

| REV. | AMENDMENT                                            | BY  | DATE     |
|------|------------------------------------------------------|-----|----------|
| A    | OUTLINE OF PREVIOUS APPLICATION REVISED              | TK  | 18.4.17  |
| b    | revisions to dormer / removal of rooflights to front | sab | 17.07.17 |

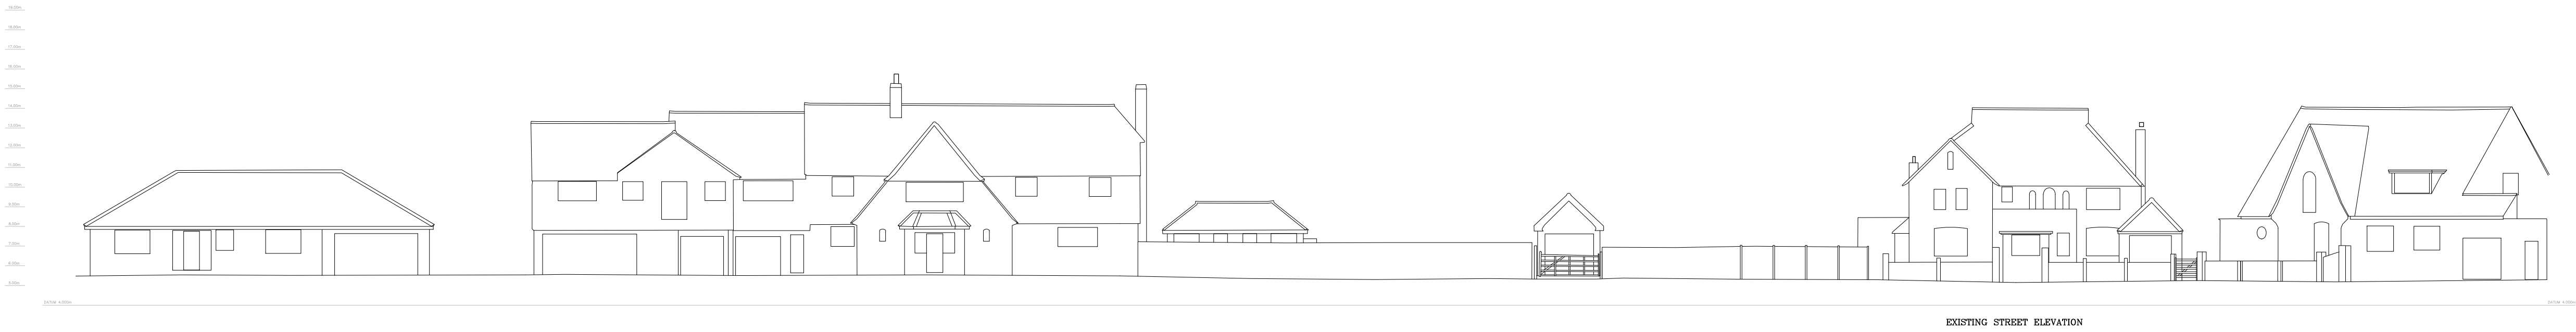

existing street elevation



proposed street elevation

Project  
28, Kingsway,  
Craigwell.

Drawing

Existing + Proposed Street Elevation

Date  
march 2017

Drawn by  
sab

Scales  
1:200 @ A1

Status  
planning

Job No  
TSP 481

Dwg No  
PL25

Revision  
b

*the*  
**SEAMAN**  
**PARTNERSHIP**  
*Ltd*

UNIT 2, MARTINS BARN, BIRDHAM ROAD  
CHICHESTER, WEST SUSSEX, PO20 7BX  
TEL: 01243 514131 FAX: 01243 511488  
office@the-seaman-partnership.co.uk  
www.the-seaman-partnership.co.uk