FIG 1. LOCATION OF TG1. AND T2. CRAIGWEIL MANOR, COURNO

POLY TAP

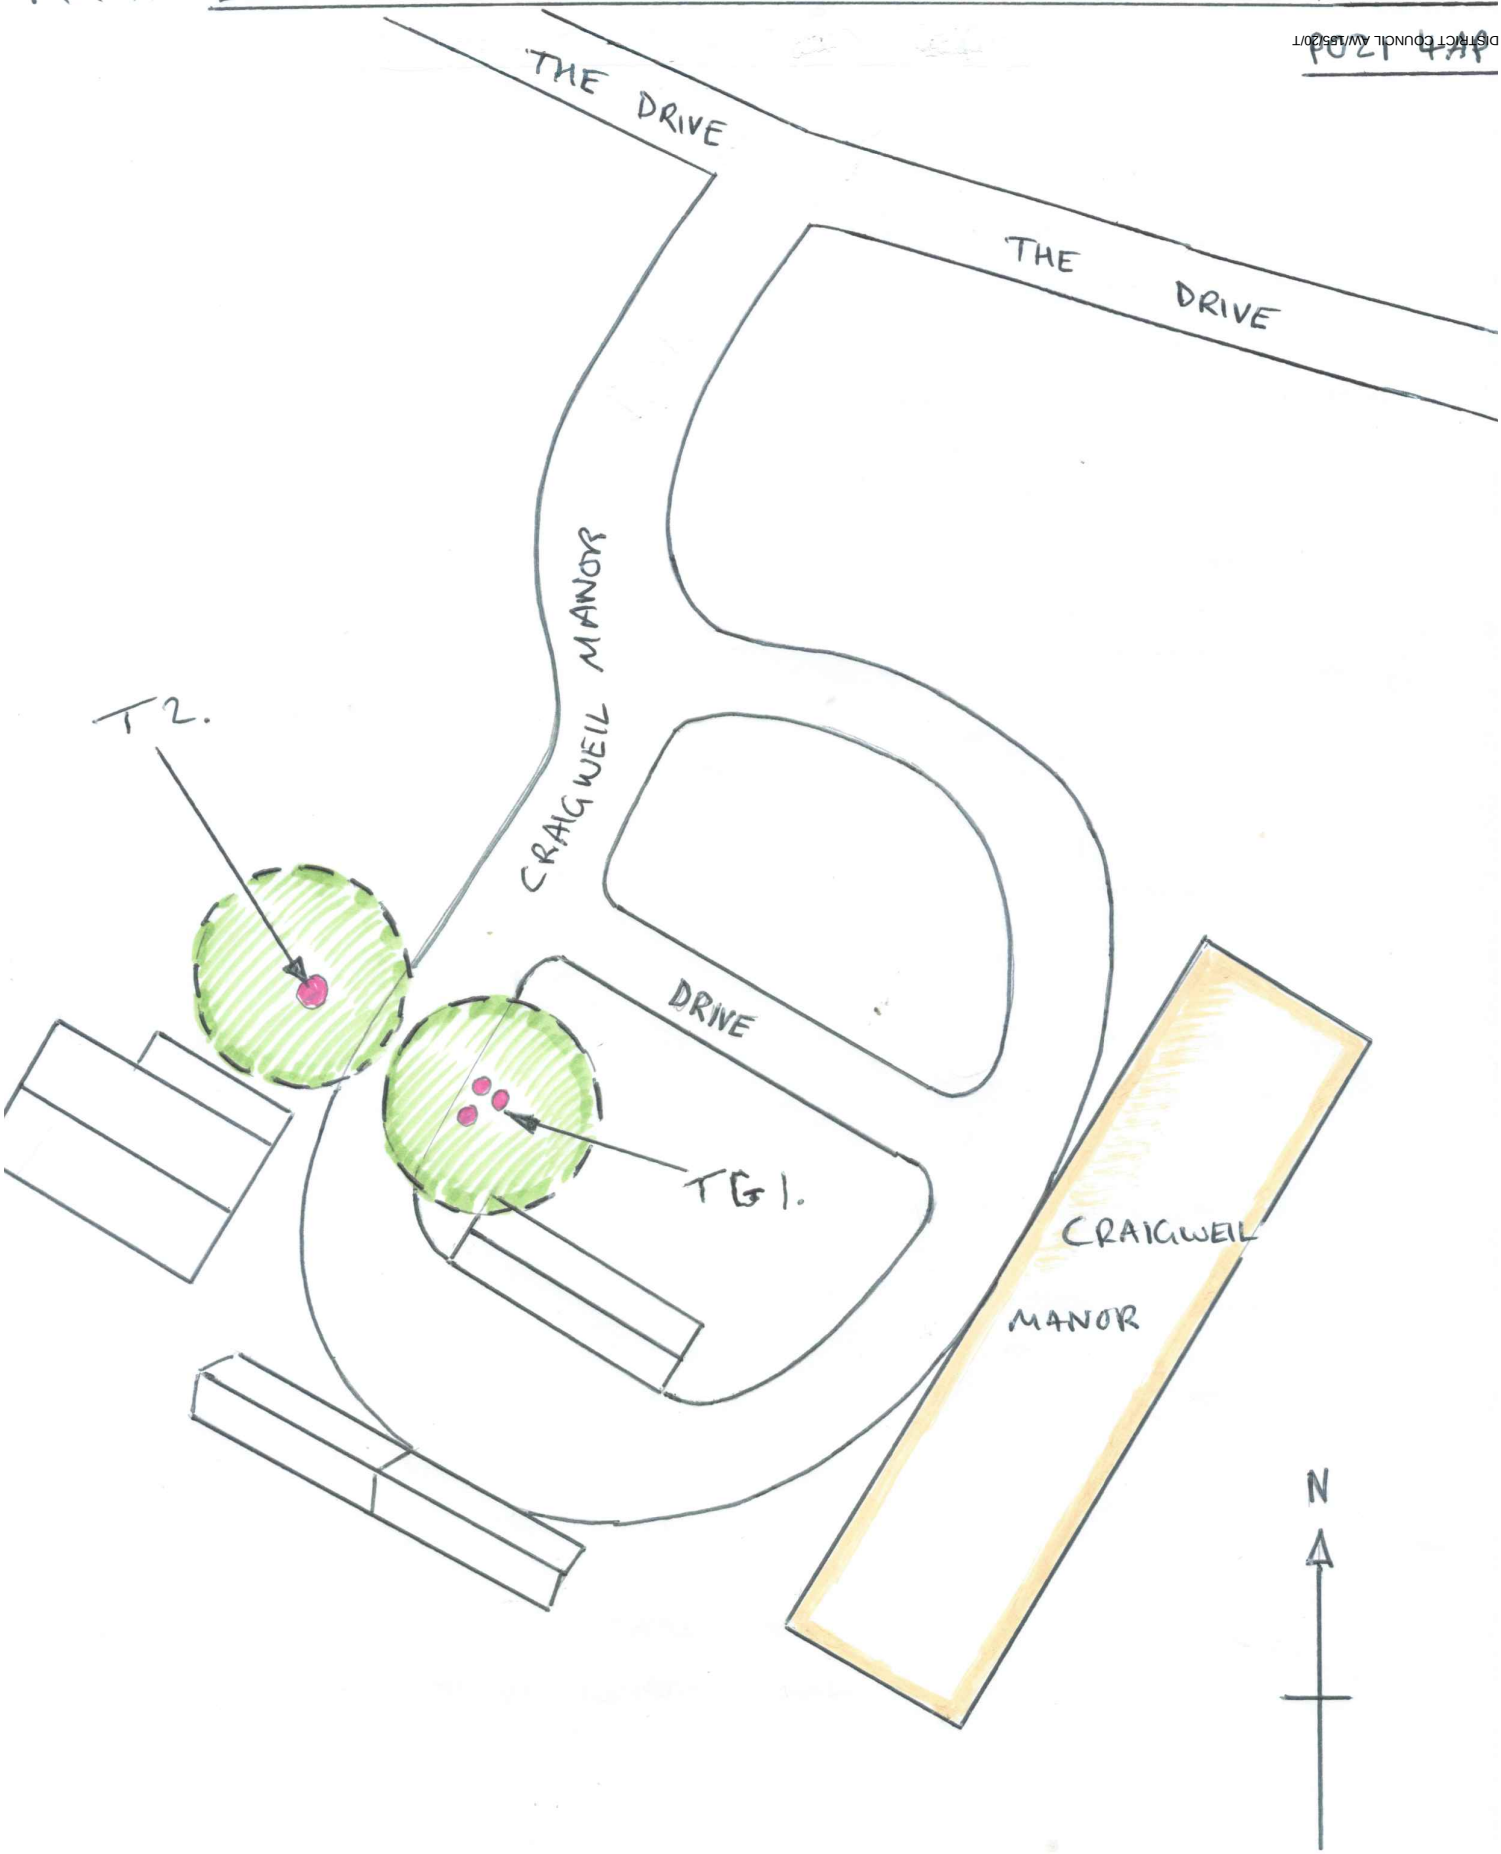

ARUN DISTRICT COUNCIL AW/1852/1