


Ref 1

ROYAL BAY NURSING
HOME

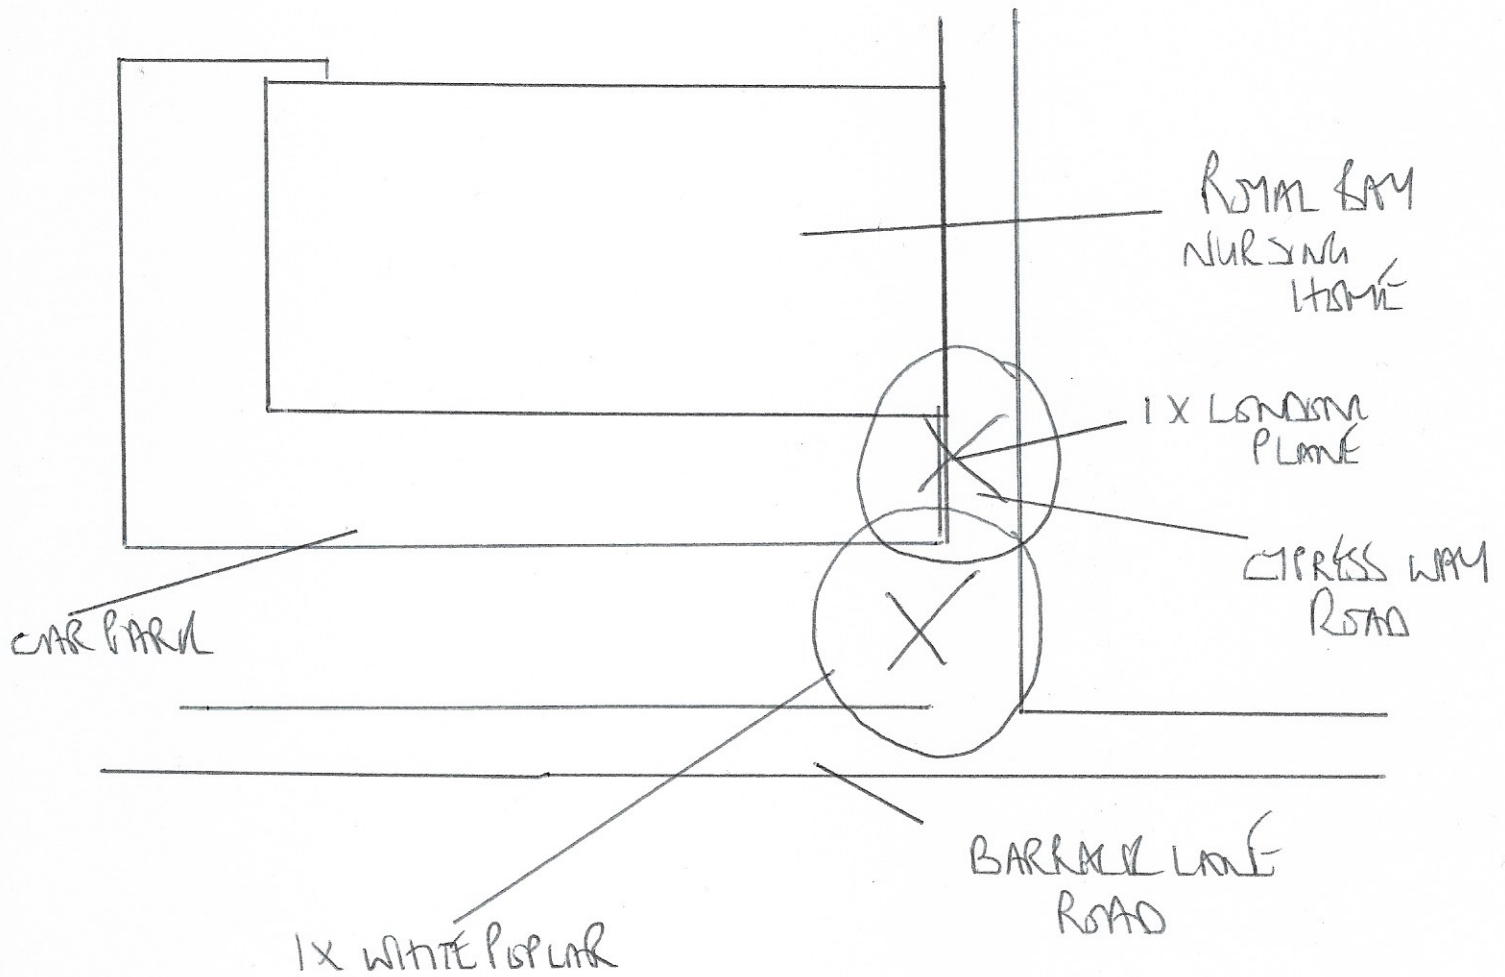

1. CROWN LIT BY 7 METERS OVER ROAD AND CAR PARK.
2. REDUCE LONDON PLANE BEHIND POPLAR BY 3 METERS OVER CAR PARK.

NOT TO SCALE.