


7 Marlborough Court

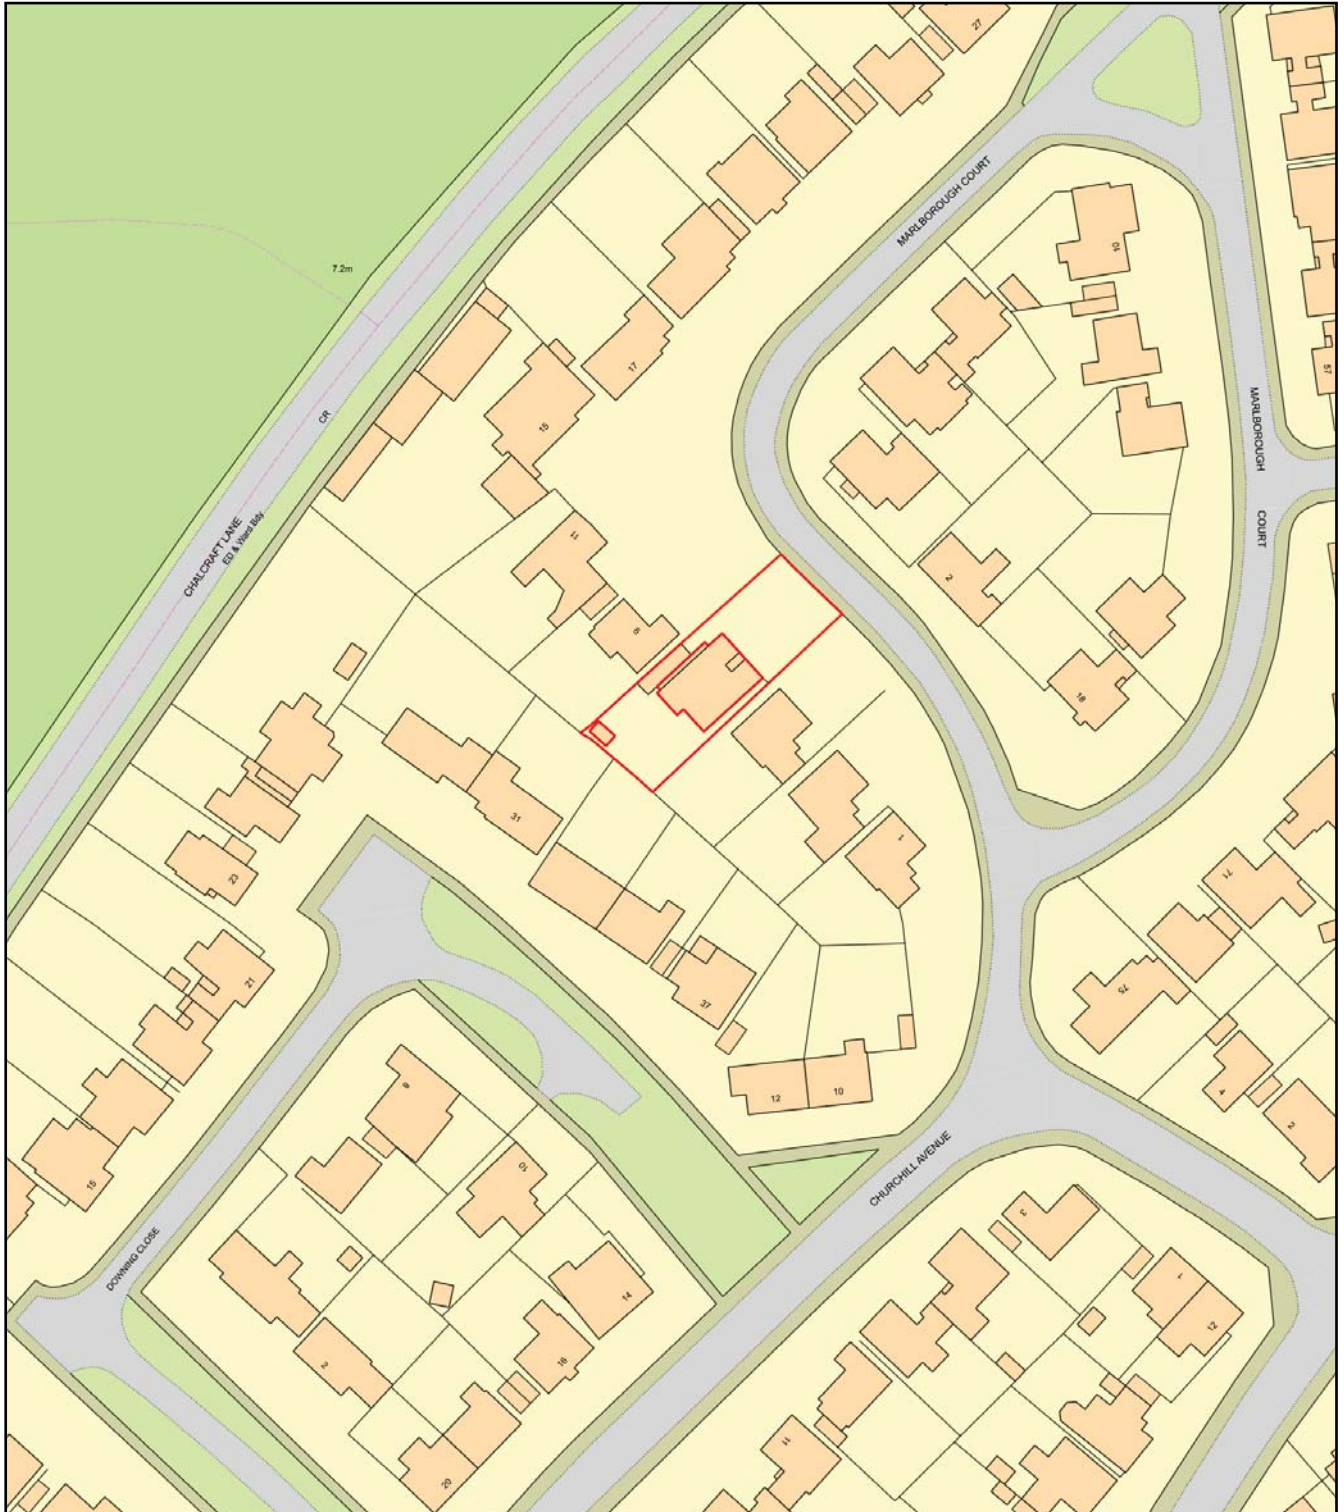

0 50
Metres



Plan Produced for: Mrs Marriott

Date Produced: 08 Jul 2020

Plan Reference Number: TQRQM20190161148770

Scale: 1:1250 @ A4