




Existing North-East Elevation

Existing South-West Elevation

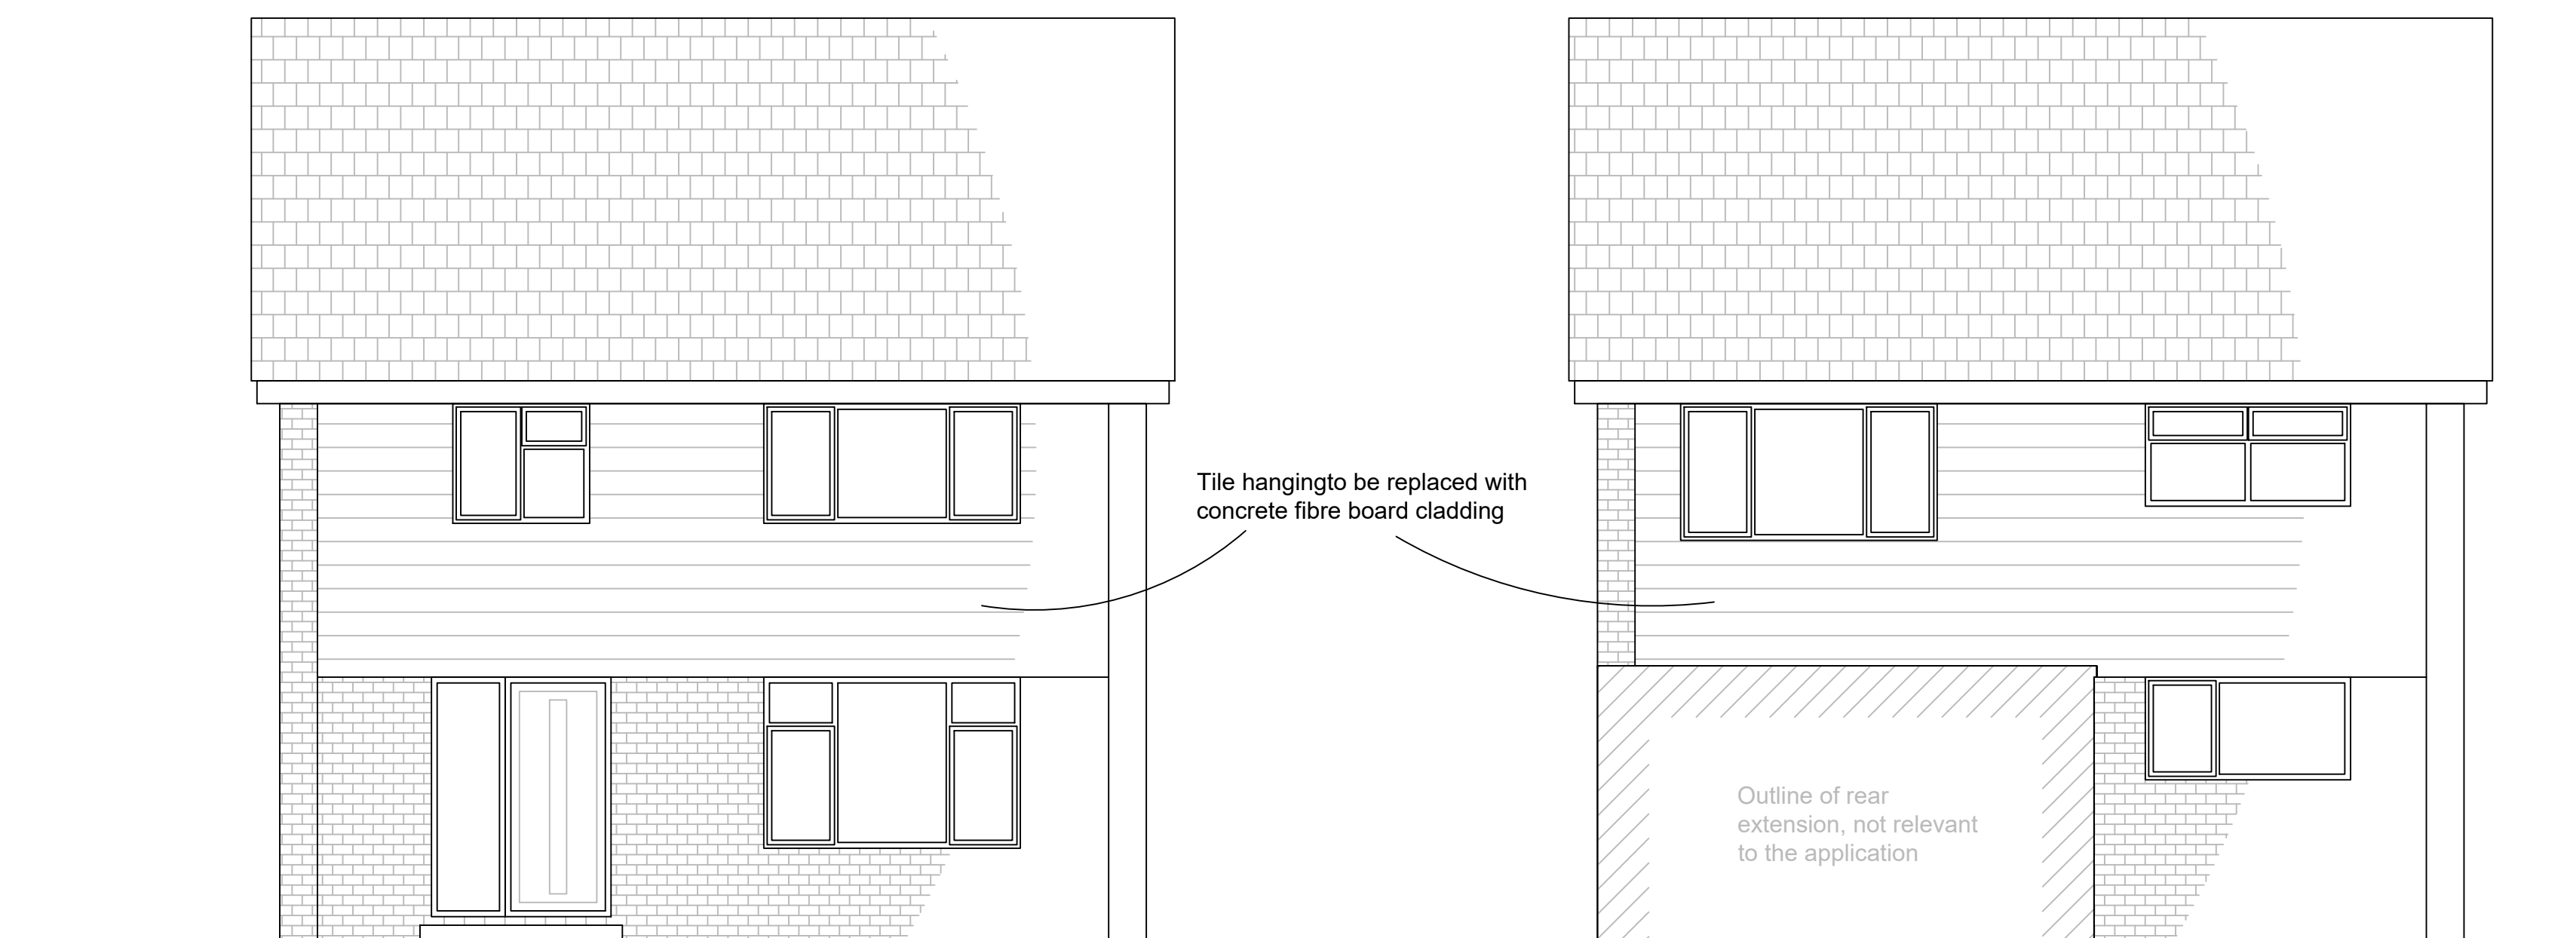

Proposed North-East Elevation

Proposed South-West Elevation

