


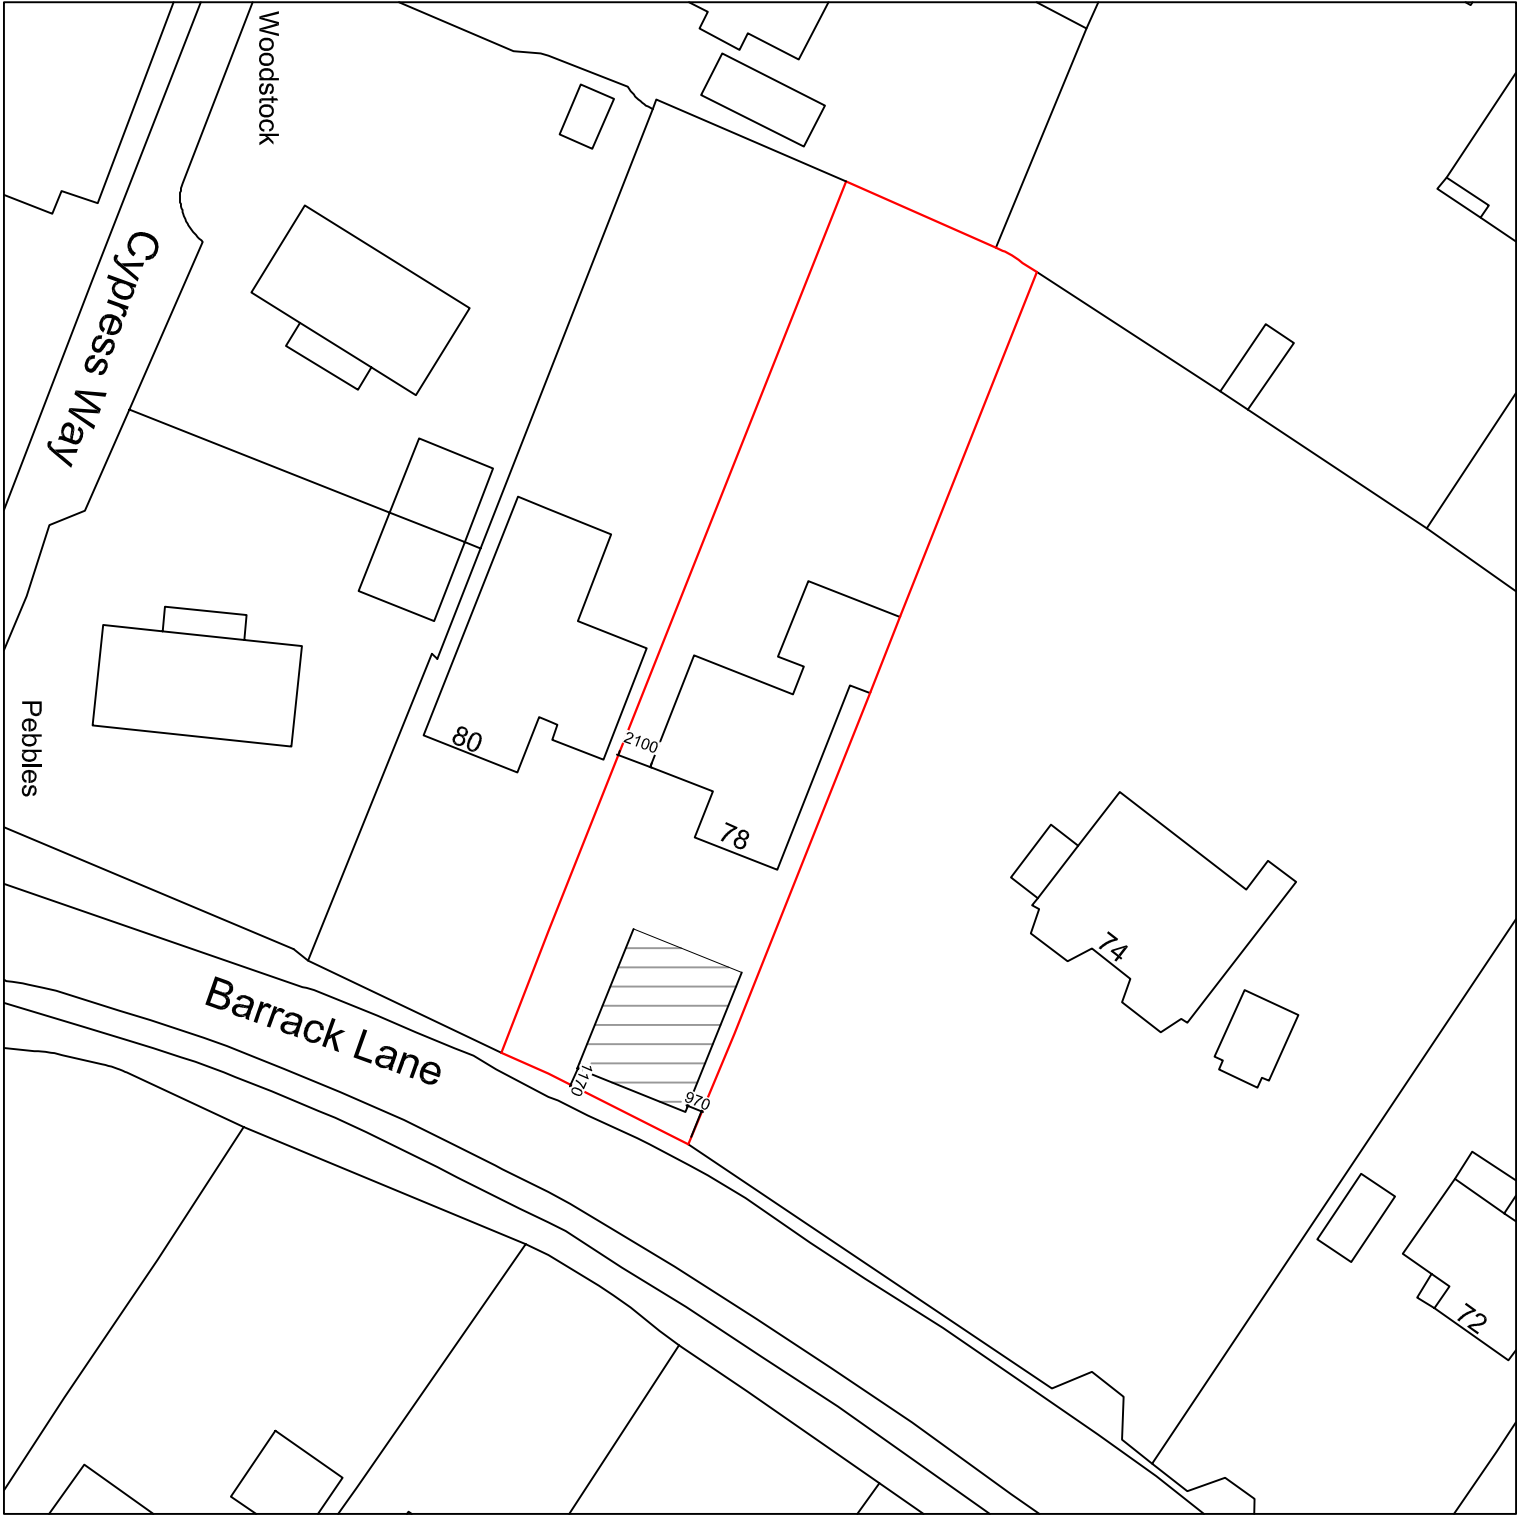

Metres



Technical Drawings Ltd Drop Anchor, Drift Lane, Bosham, West Sussex, PO18 8PP Tel: 01243 572414 info@loftconversionplansuk.co.uk		Mr M Humphries 78 Barrack Lane Aldwick West Sussex PO21 4DE	
Block Plan		Project Number:	78BAR-13
		Date:	17th July 2013
		Drawn By:	Technical Drawings Ltd
Checked By:		JEG	Scale: 1:500 A3