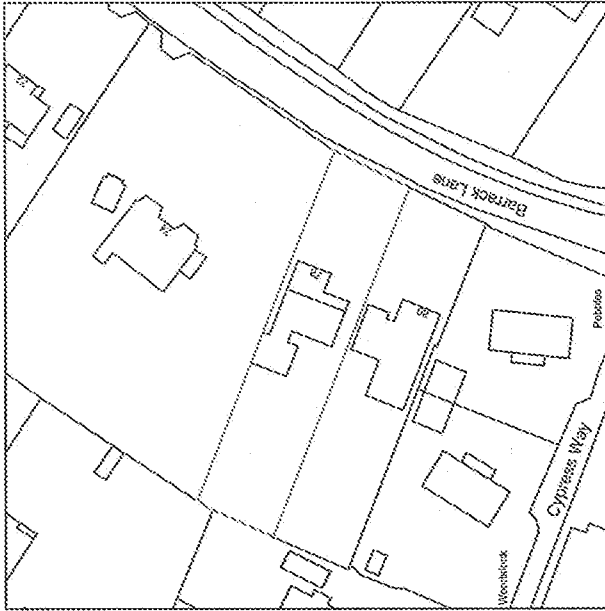


Technical Drawings Ltd Drop Anchor, Drift Lane, Bosham, West Sussex, PO18 8PP Tel: 01243 572414 info@loftversionplansuk.co.uk		Mr M Humphries 78 Barrack Lane Aldwick West Sussex PO21 4DE		Location Map Project Number: 78BAR-13 Date: 4th July 2013 Drawn By: Technical Drawings Ltd Checked By: JES		Location Map Drawing No: Scale: 1:250 A4	
--	--	---	--	---	--	---	--