


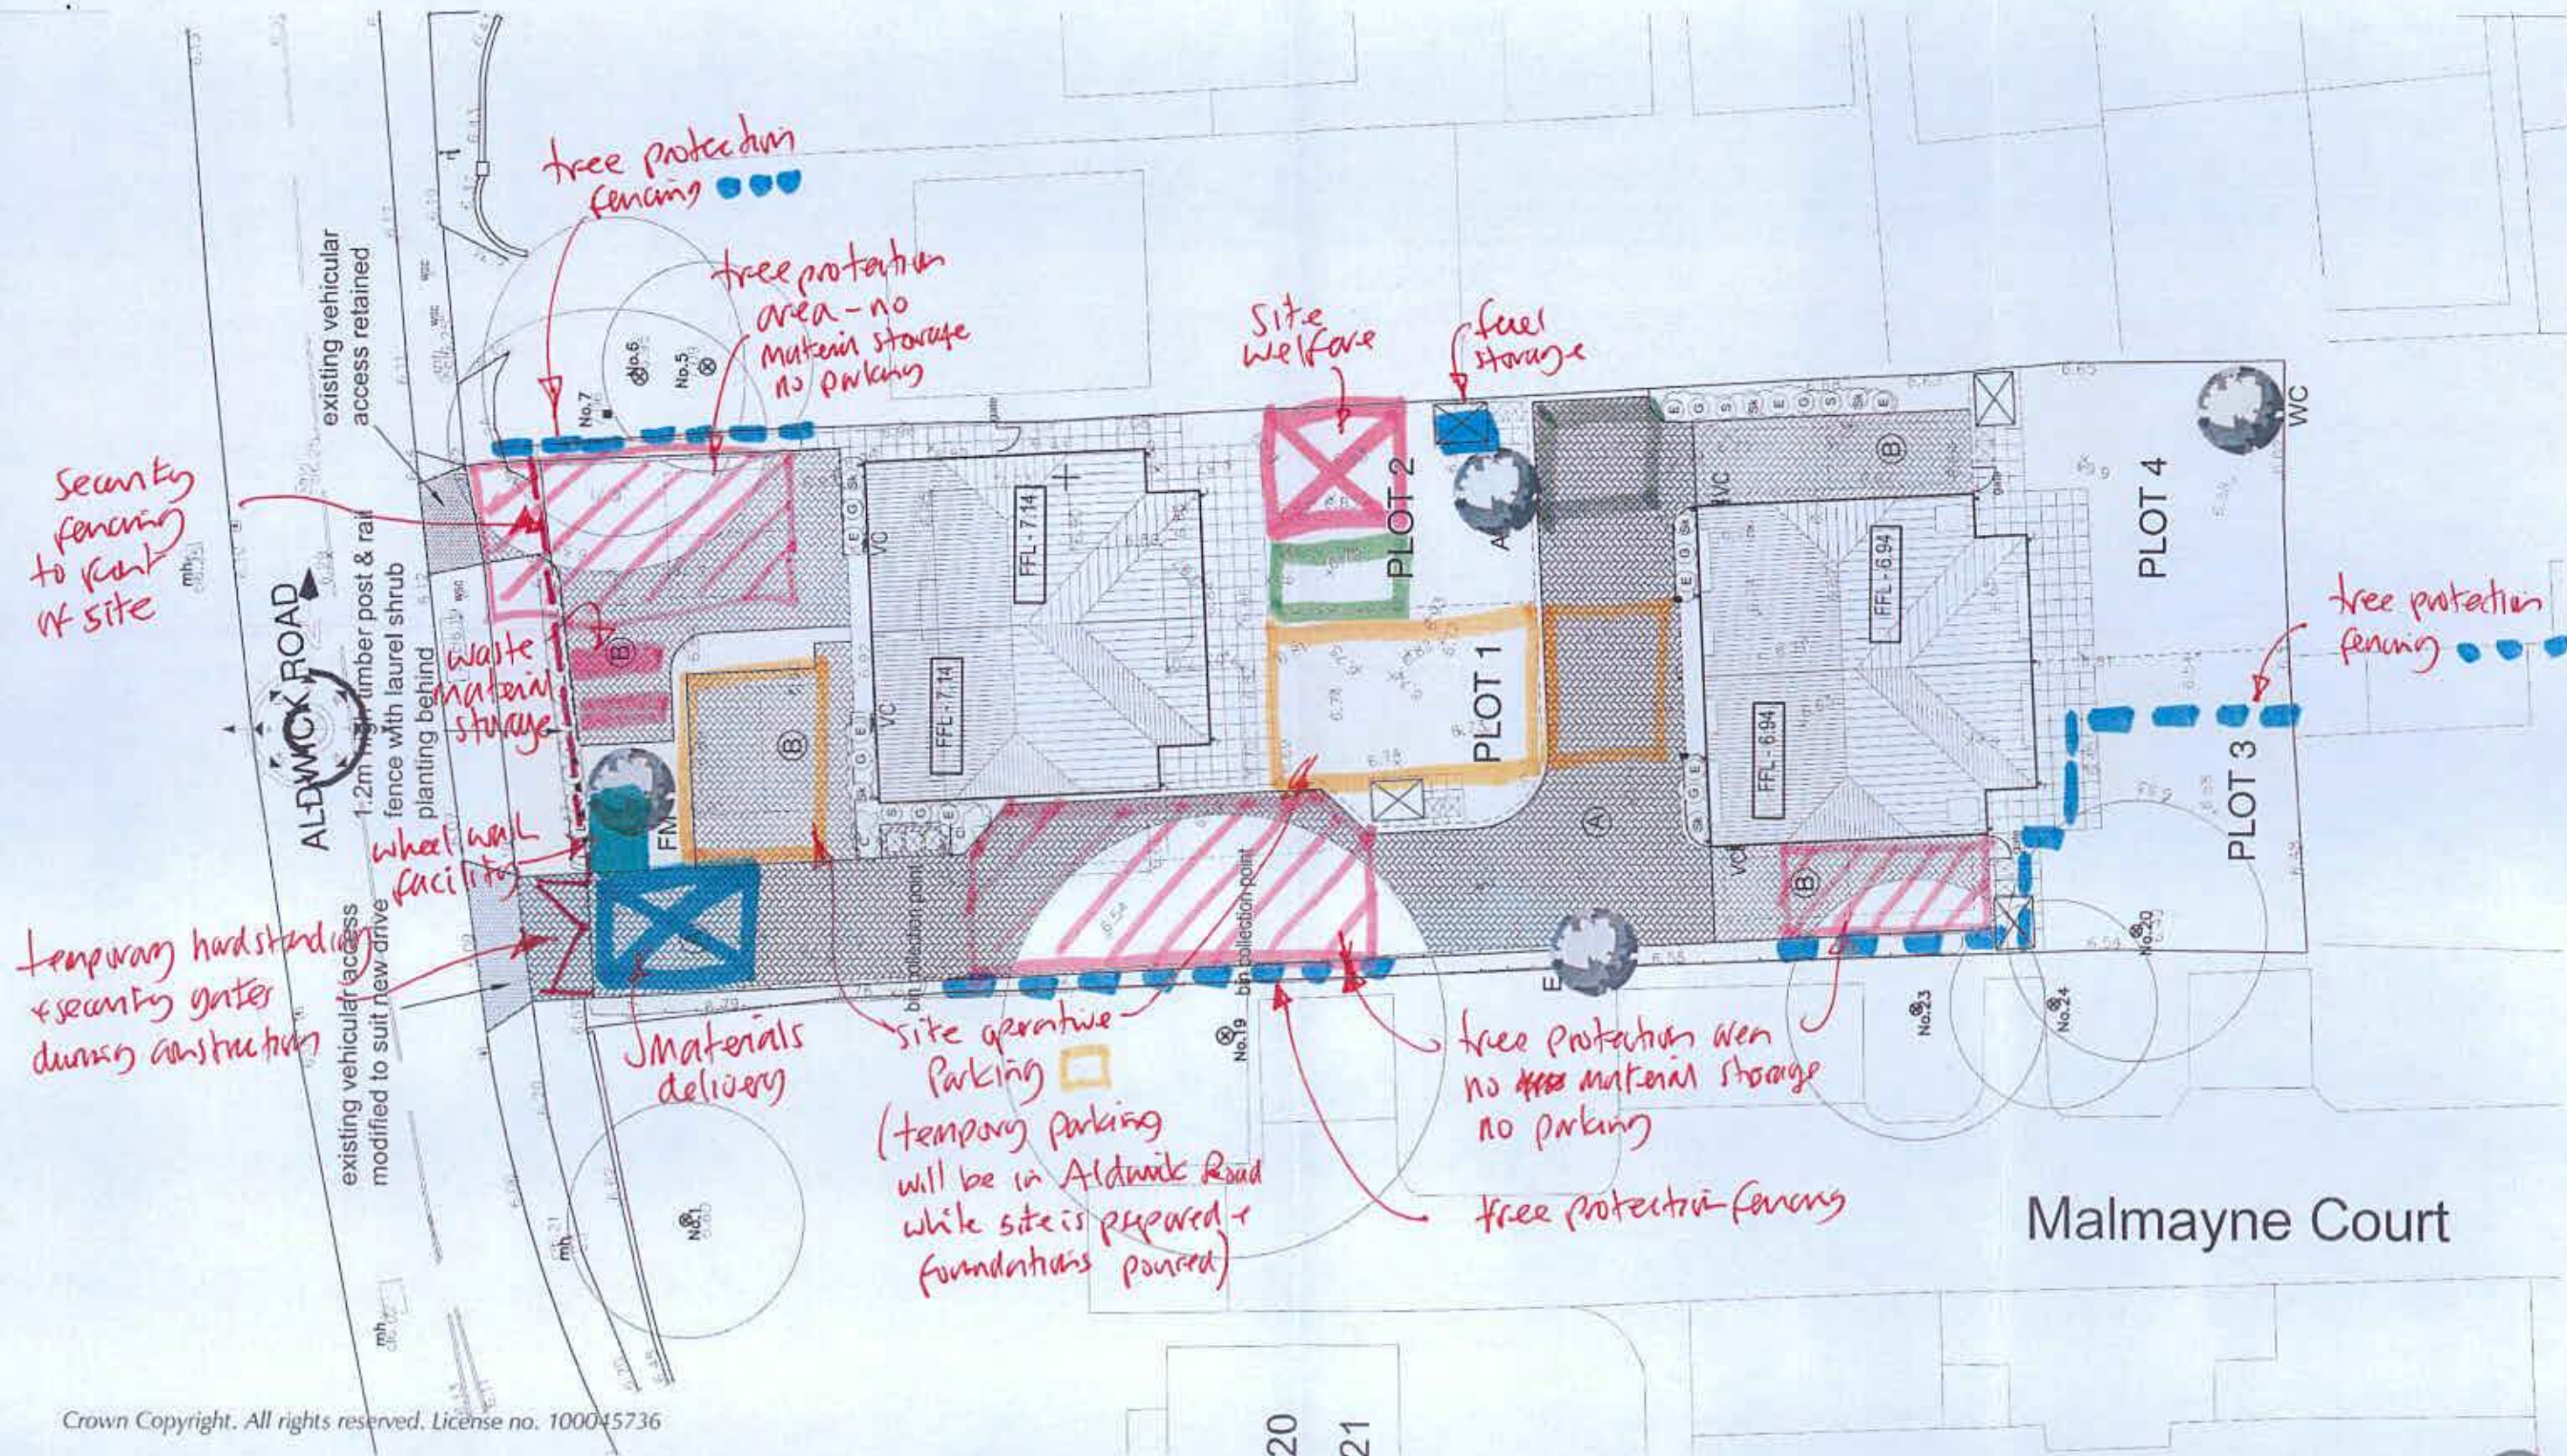

Crown Copyright. All rights reserved. License no. 100045736

PROJECT

Proposed Development at
261 Aldwick Road, Aldwick

CLIENT

Knightsgate (UK) Ltd

DRG TITLE

Site Set Up Plan

PROJECT NO.

19003

DRAWING NO.

102

SCALE

1:250

REV

-

Rev	DESCRIPTION	Dwn / Date	Chk / Date
	ORIGINAL ISSUE		
This drawing is copyright and must not be disclosed to third parties without permission Scaled dimensions are not to be used for construction			

4 Queensgate
Queens Road
Fareham
Hampshire
PO16 0NW

Tel: 01329 288911

Fax: 01329 221913

E-mail: admin@m2architecture.com

m2
architecture
architectural technologist