


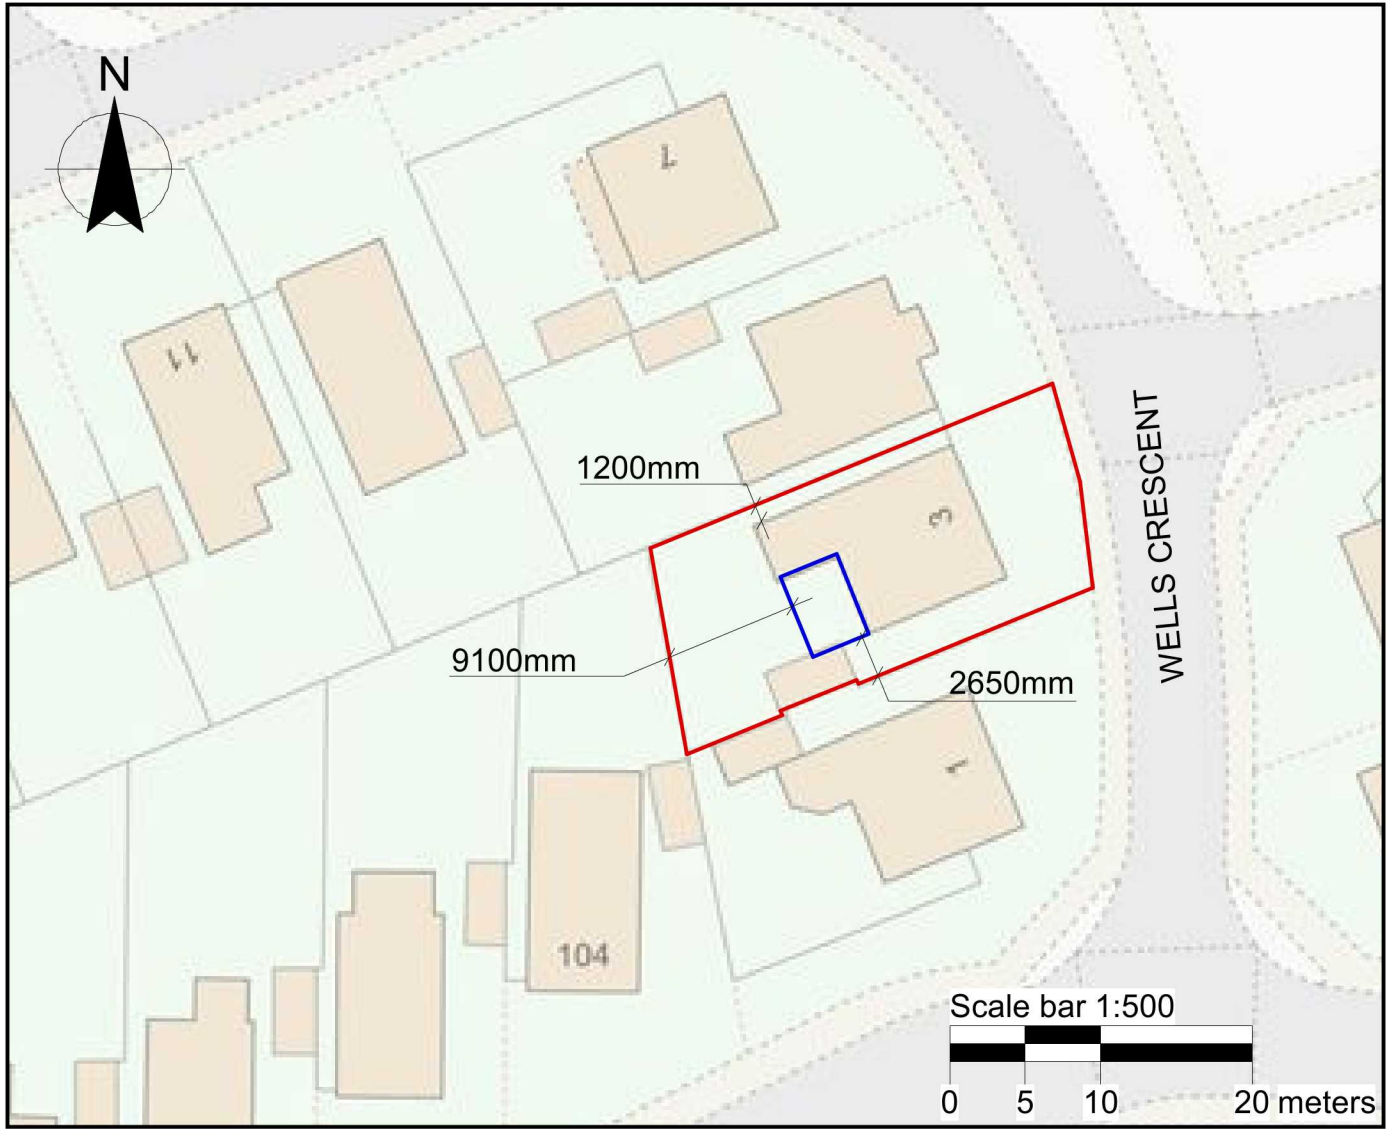

Location Block Plan (Extract from Ordnance Survey)

Drawing Number: DD1bp

Scale: 1:500

Outlined in red shows the boundary of 3 Wells Crescent.

Outlined in blue shows position of new extension.

All dims and details to be checked on site prior to any commencement of work. This plan is not a full specification or schedule of work and has been produced solely for the purpose of obtaining the necessary local authority consents/approvals For Party Wall etc. Act 1996 see Gov booklet or website.	Status:			Client: Mr & Mrs Dell 3 Wells Crescent Bognor Regis West Sussex PO21 3RP	Revision: B	Project: Extension
	Preliminary	☐	Tender	☐	Scale: 1:500 @A4	Content: Block Plan
	Planning	☒	Construction	☐	Date: July 20	
	Building Regulations	☐	As Built	☐	Dwg No: DD1bp	