



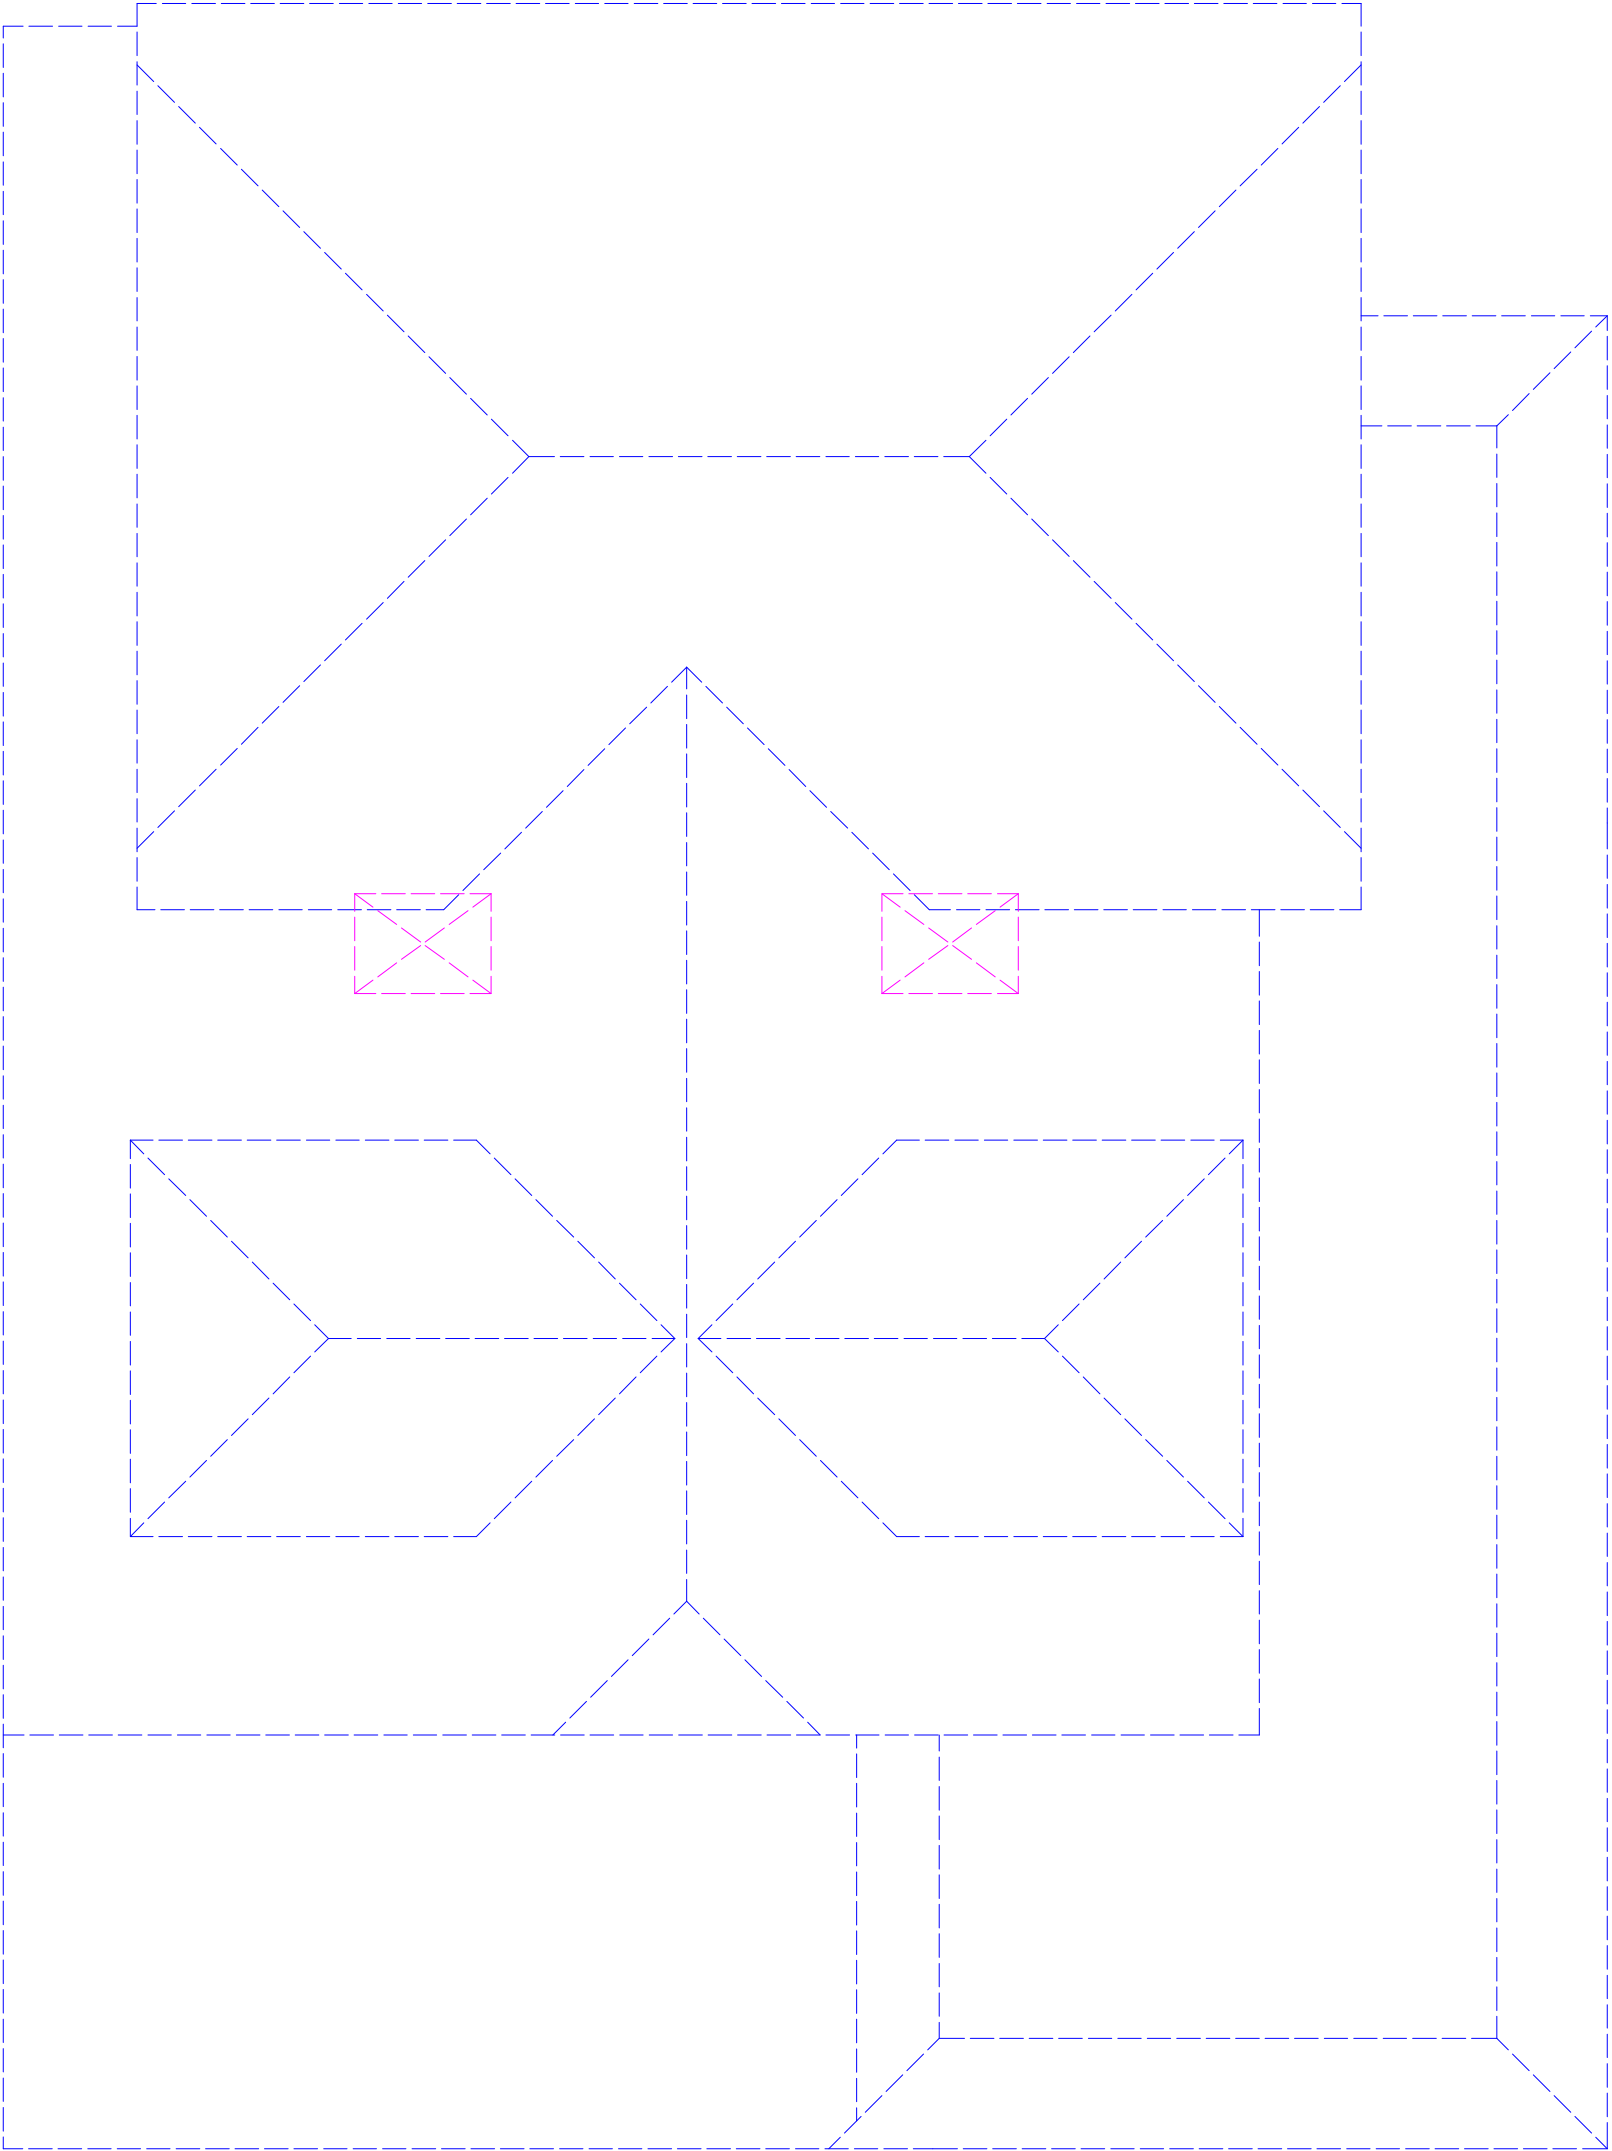

PROPOSED ROOF PLAN

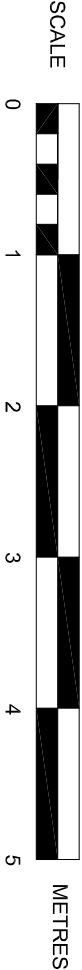

SUSSEX BUILDING CONSULTANCY LIMITED	
24 ABECKETTS AVENUE, ALDWICK, BOGNOR REGIS, WEST SUSSEX.	
SCALE - 1/50 REV - DATE - 17/01/2018	
 partner LABC	3 NORTHCOOTE ROAD BOGNOR REGIS PO21 1RL TEL/FAX - (01243) 861379