


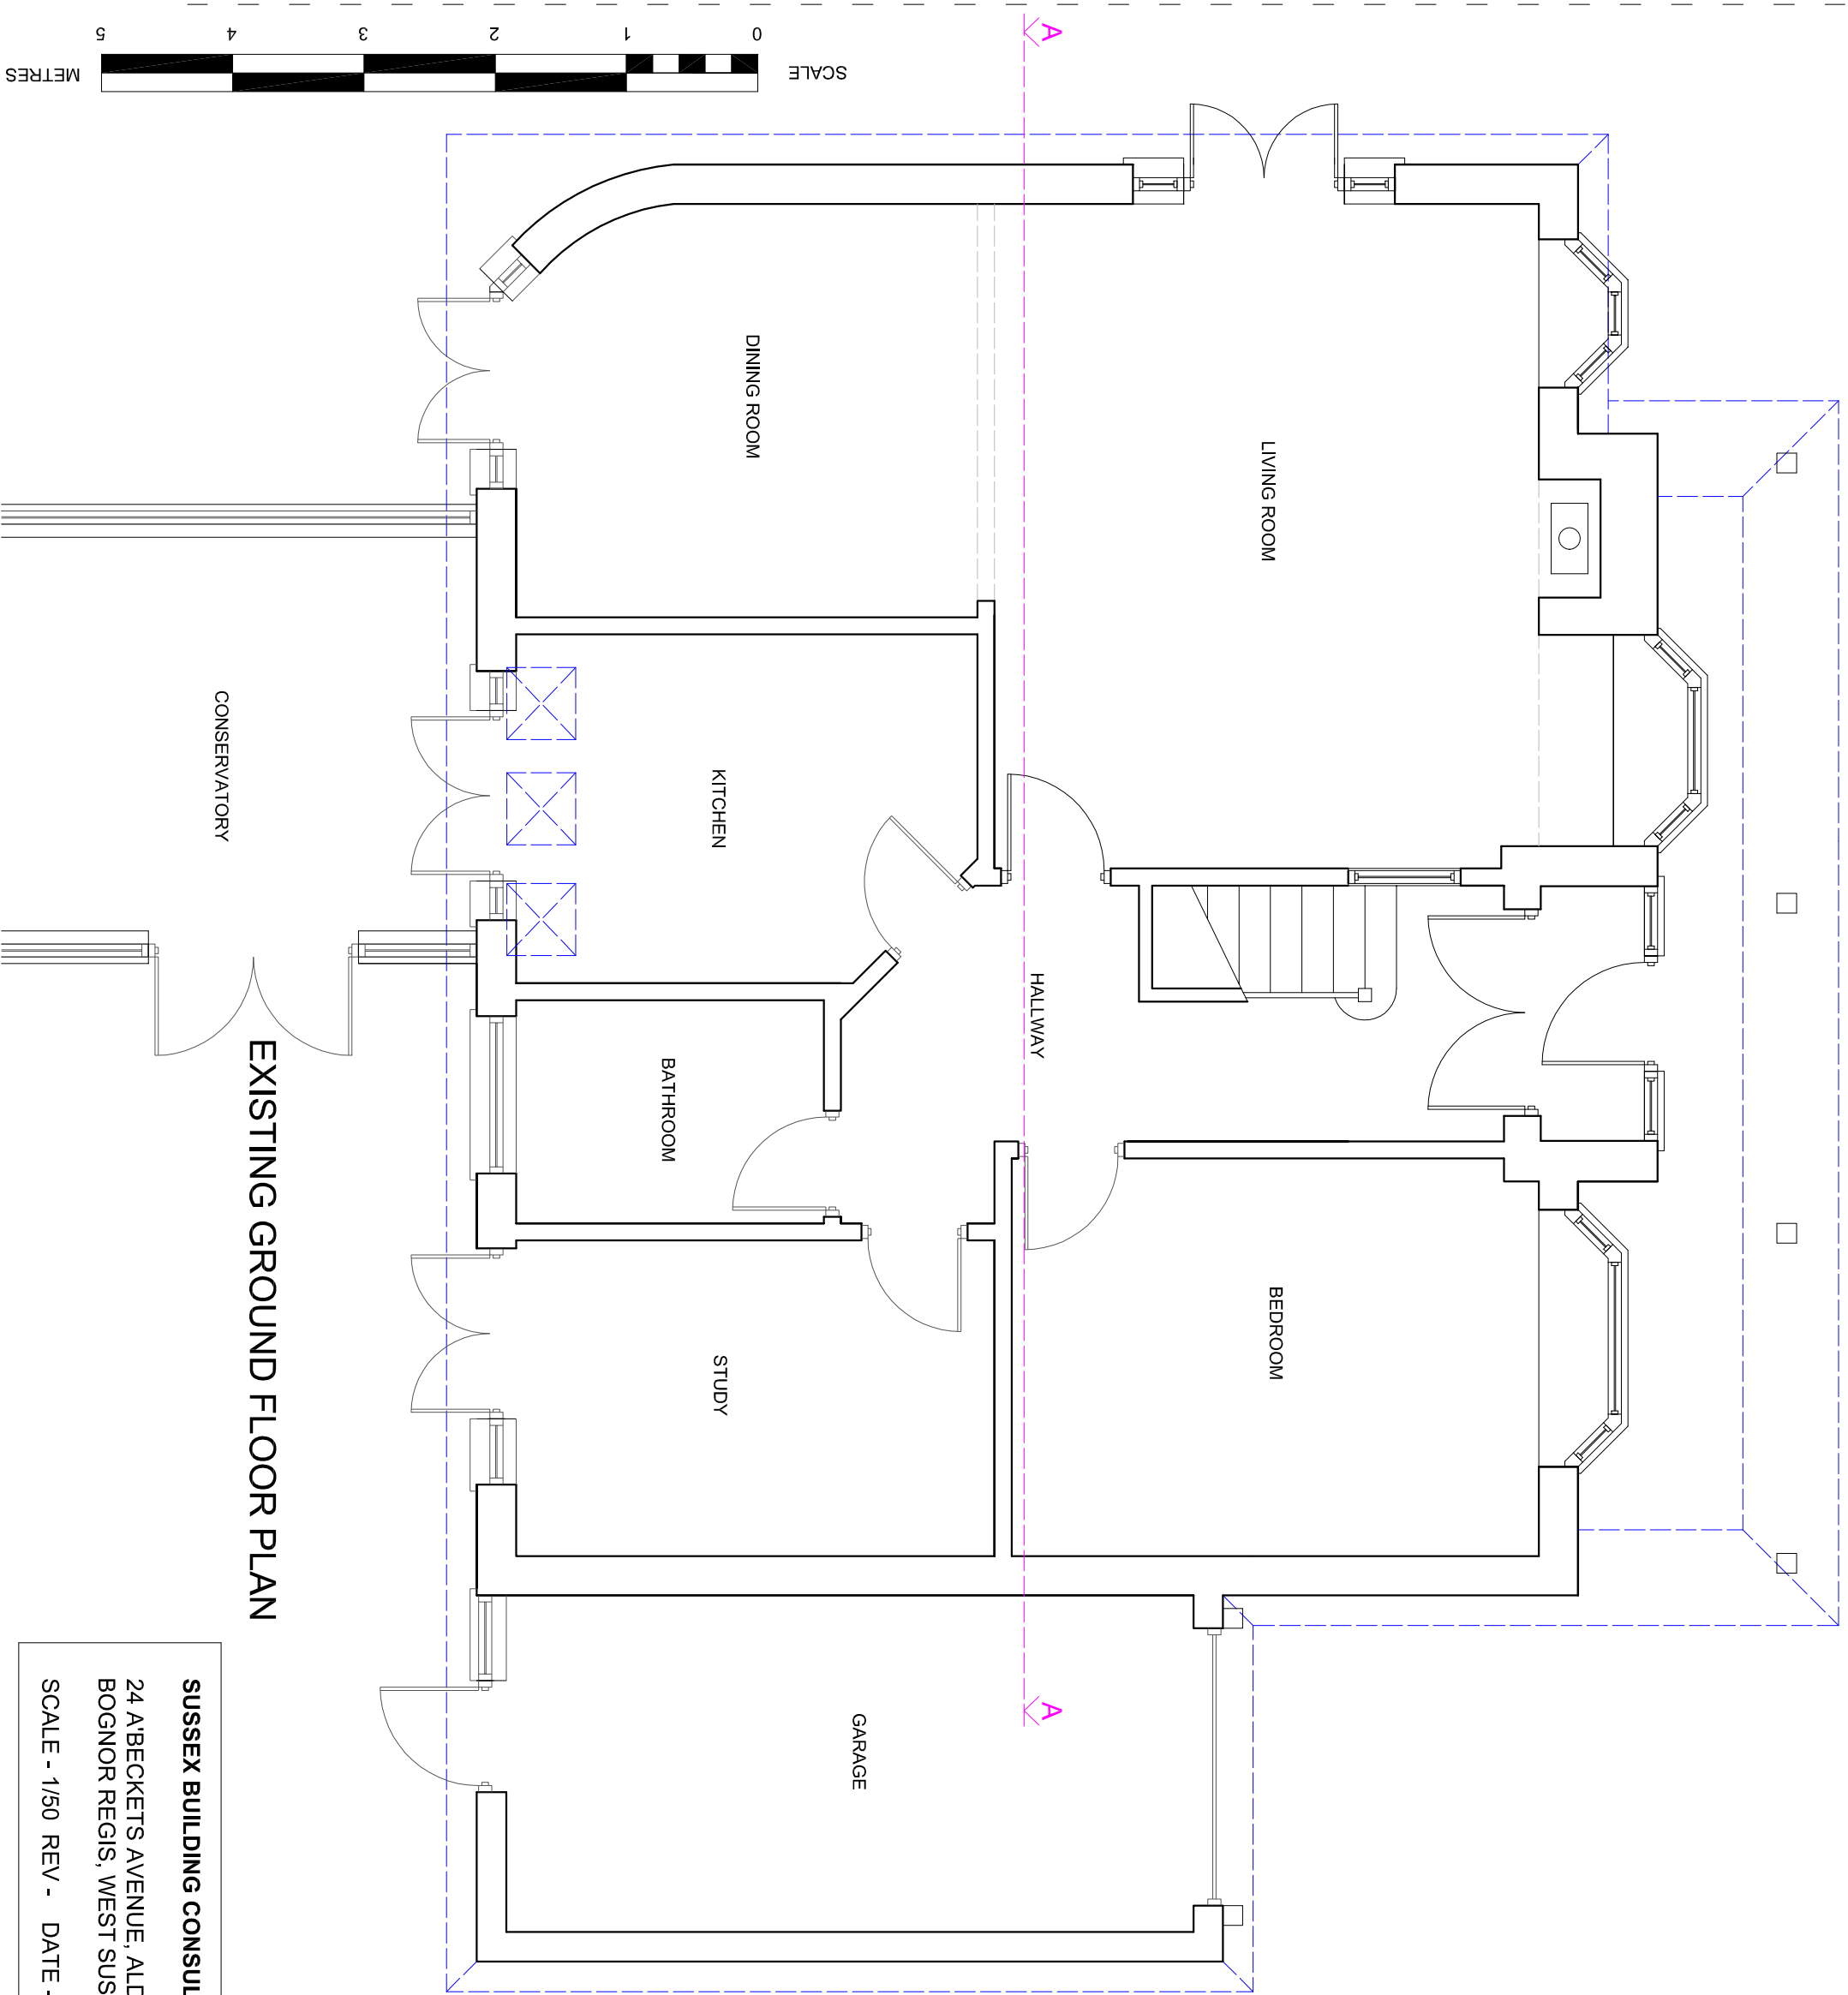

EXISTING GROUND FLOOR PLAN

SUSSEX BUILDING CONSULTANCY LIMITED

24 ABECKETS AVENUE, ALDWICK,
BOGNOR REGIS, WEST SUSSEX.

SCALE - 1/50 REV - DATE - 04/12/2017



partner
LABC

3 NORTHCOTE ROAD
BOGNOR REGIS
PO21 5LZ
TEL/FAX - (01243) 861379