



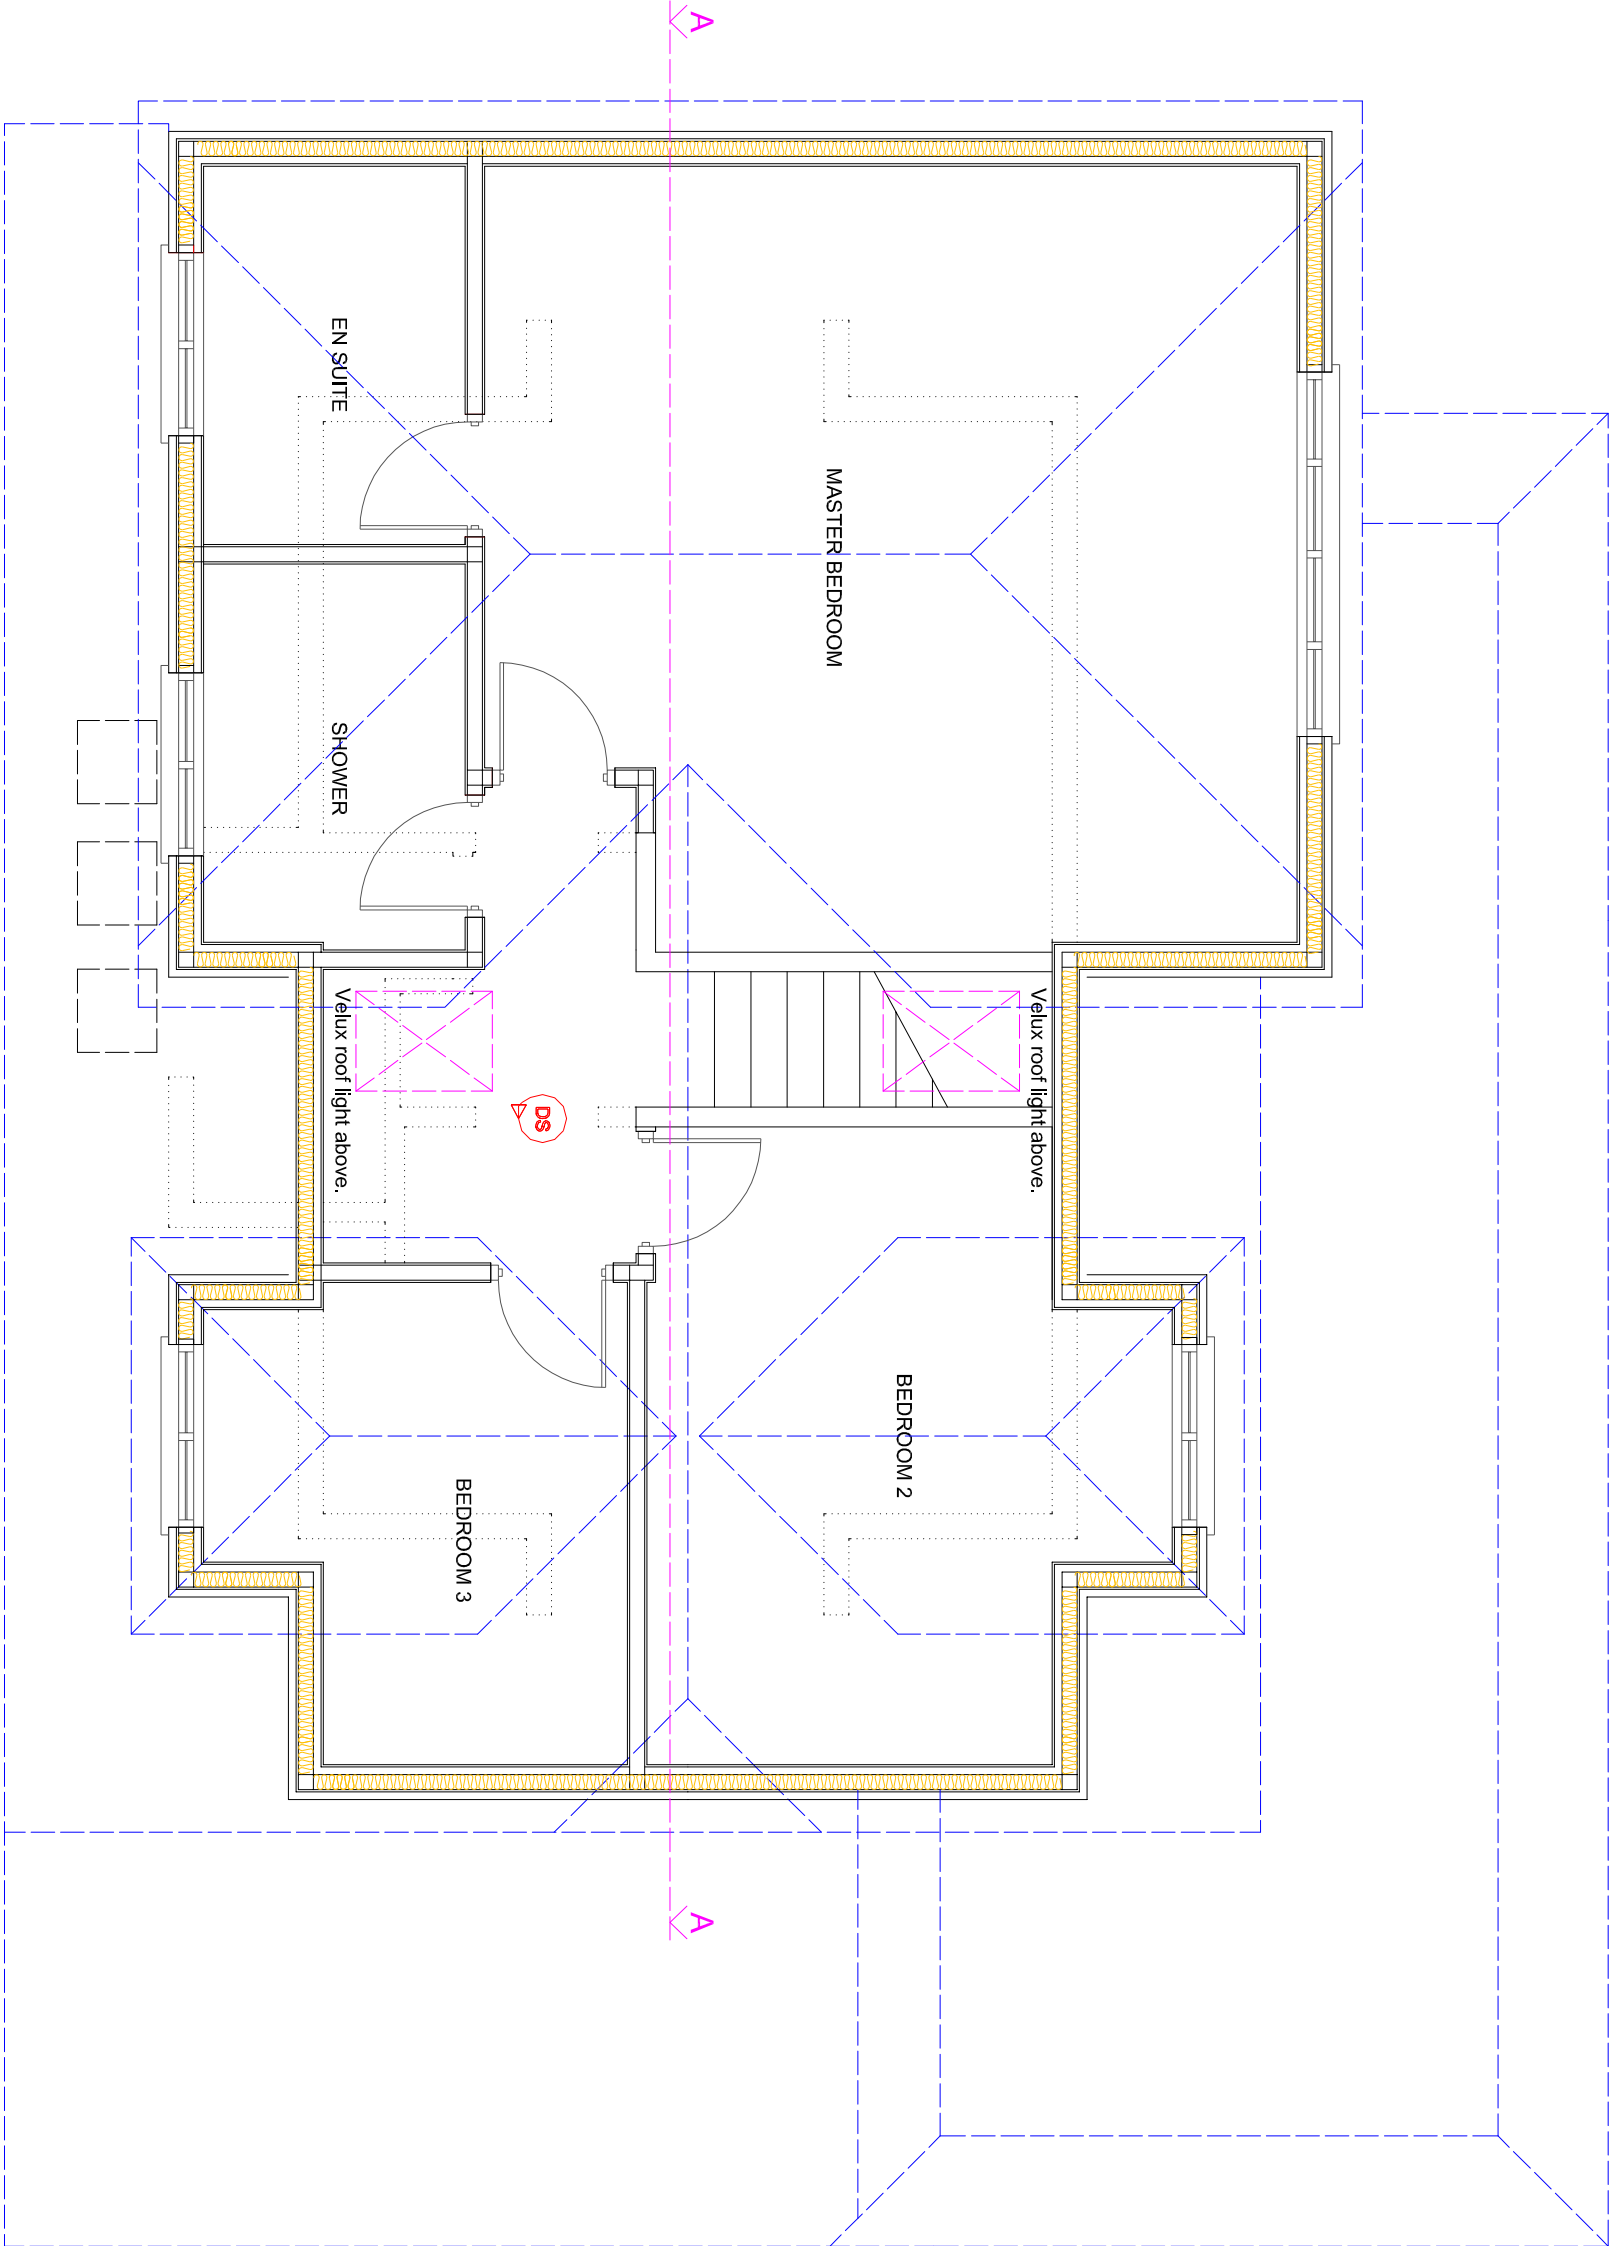

PROPOSED FIRST FLOOR PLAN

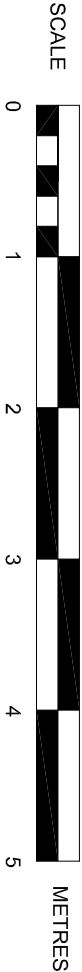

SUSSEX BUILDING CONSULTANCY LIMITED	
24 ABECKETTS AVENUE, ALDWICK, BOGNOR REGIS, WEST SUSSEX.	
SCALE - 1/50 REV - A DATE - 03/01/2018	
 LABC partner	3 NORTHCOTE ROAD BOGNOR REGIS PO21 5LZ TEL/FAX - (01243) 861379