



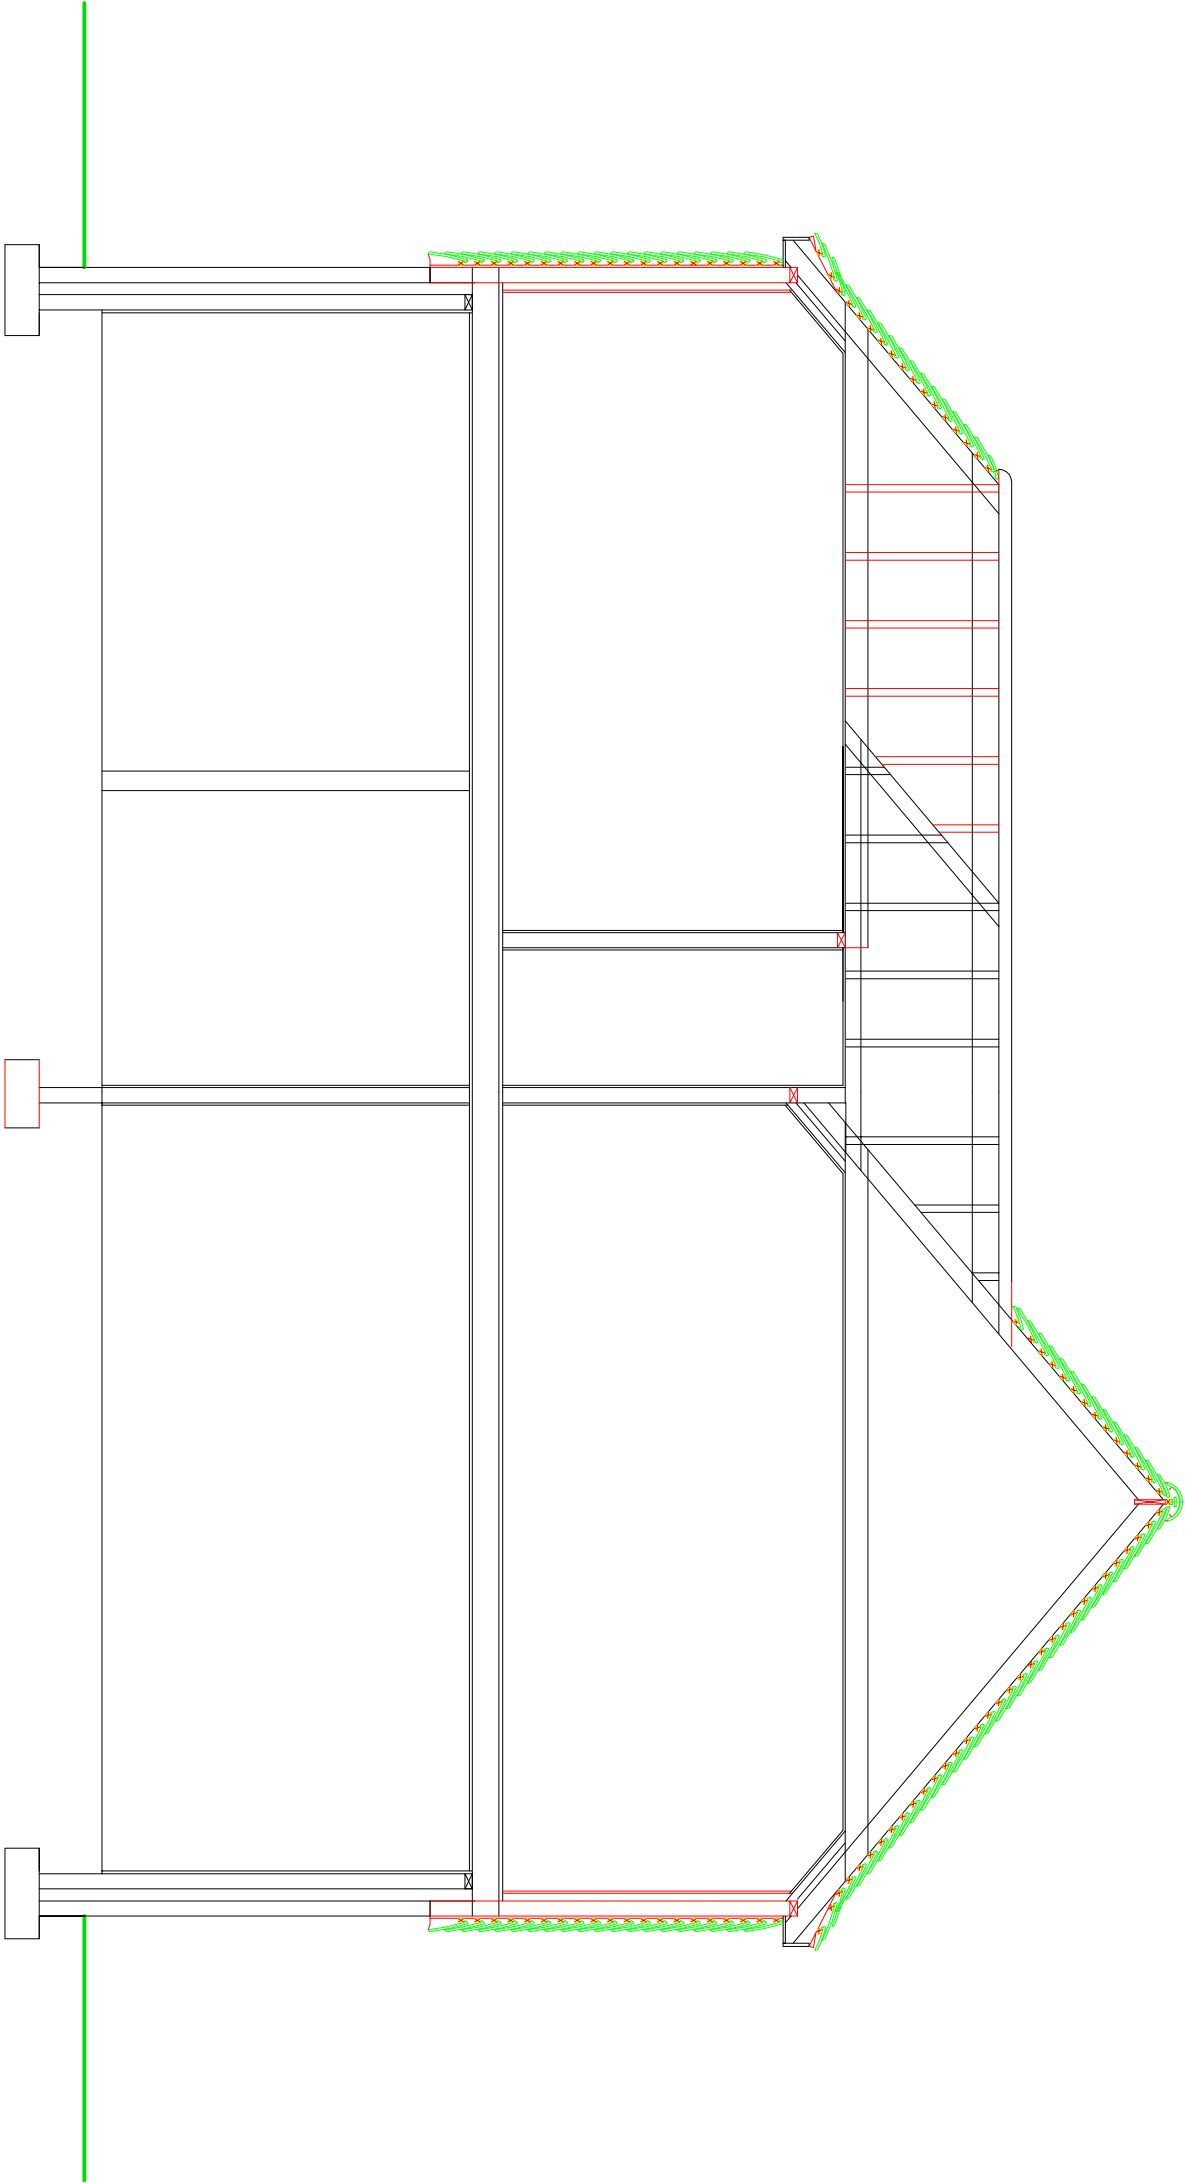

GENERAL CROSS SECTION

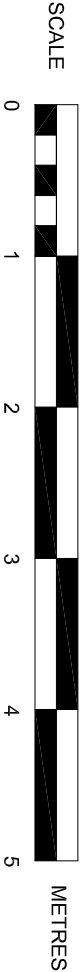

SUSSEX BUILDING CONSULTANCY LIMITED
24 ABECKETTS AVENUE, ALDWICK,
BOGNOR REGIS, WEST SUSSEX.
SCALE - 1/50 REV - DATE - 17/12/2017



partner
LABC
3 NORTHCOTE ROAD
BOGNOR REGIS
PO21 5LZ
TEL/FAX - (01243) 861379