

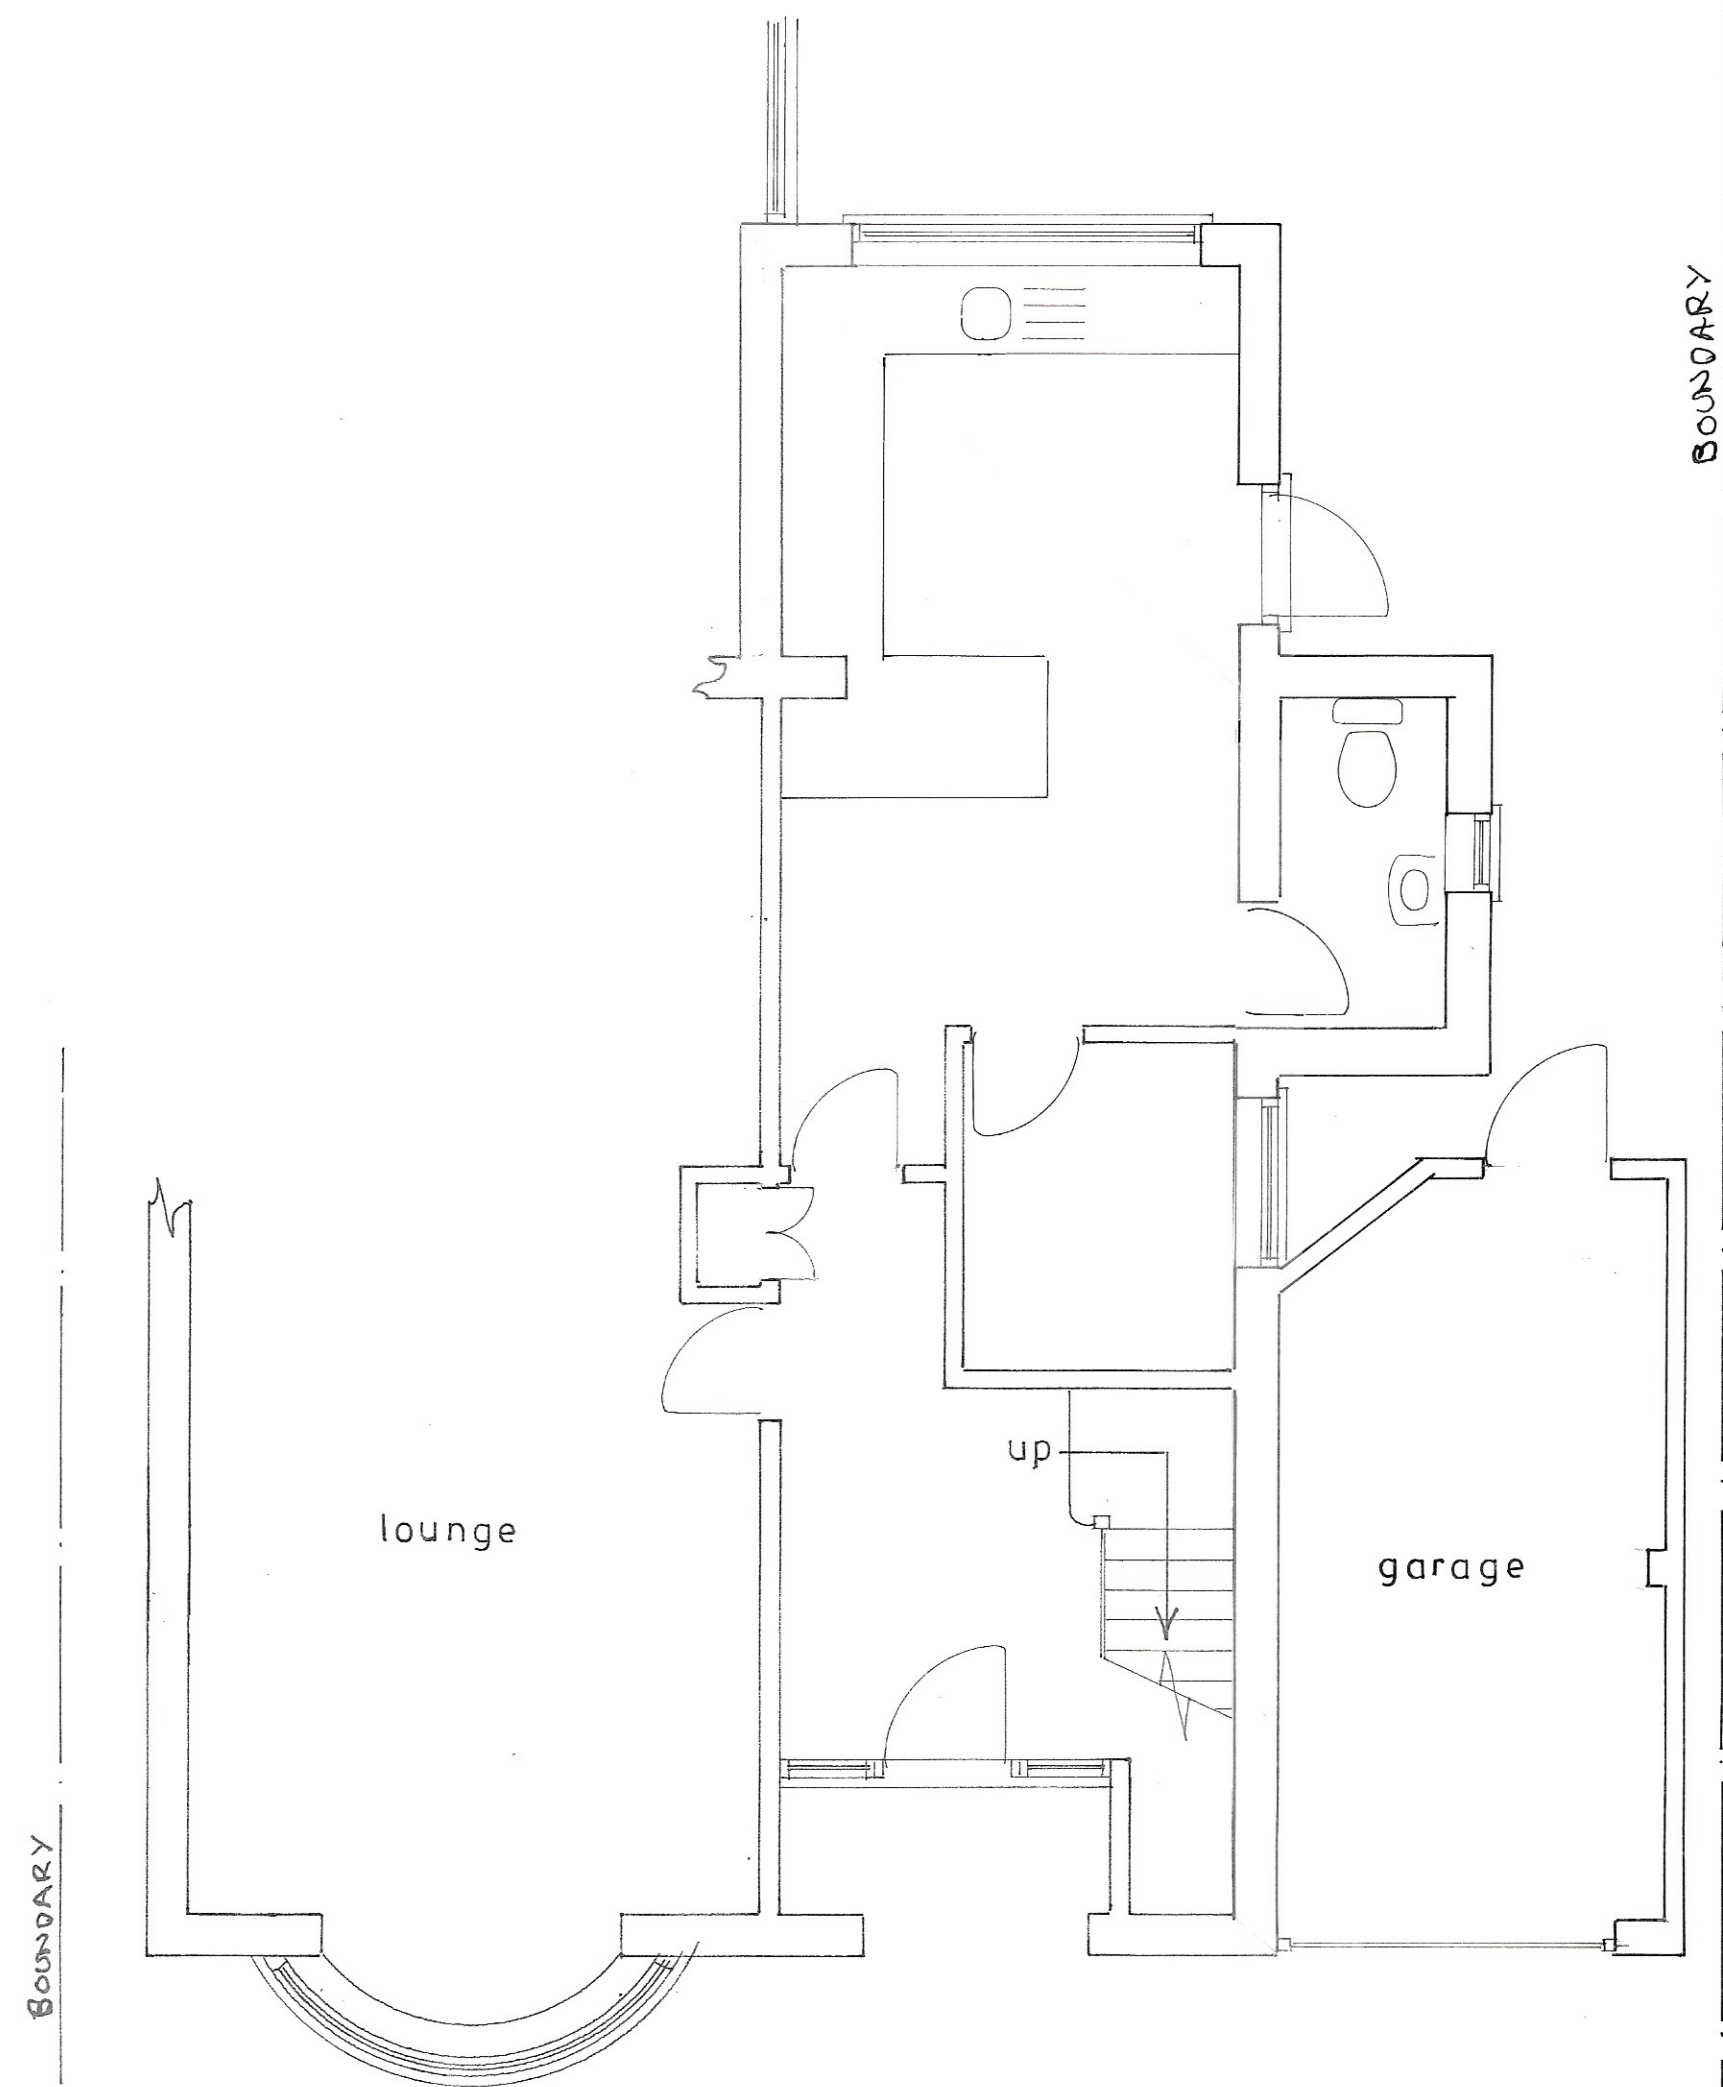


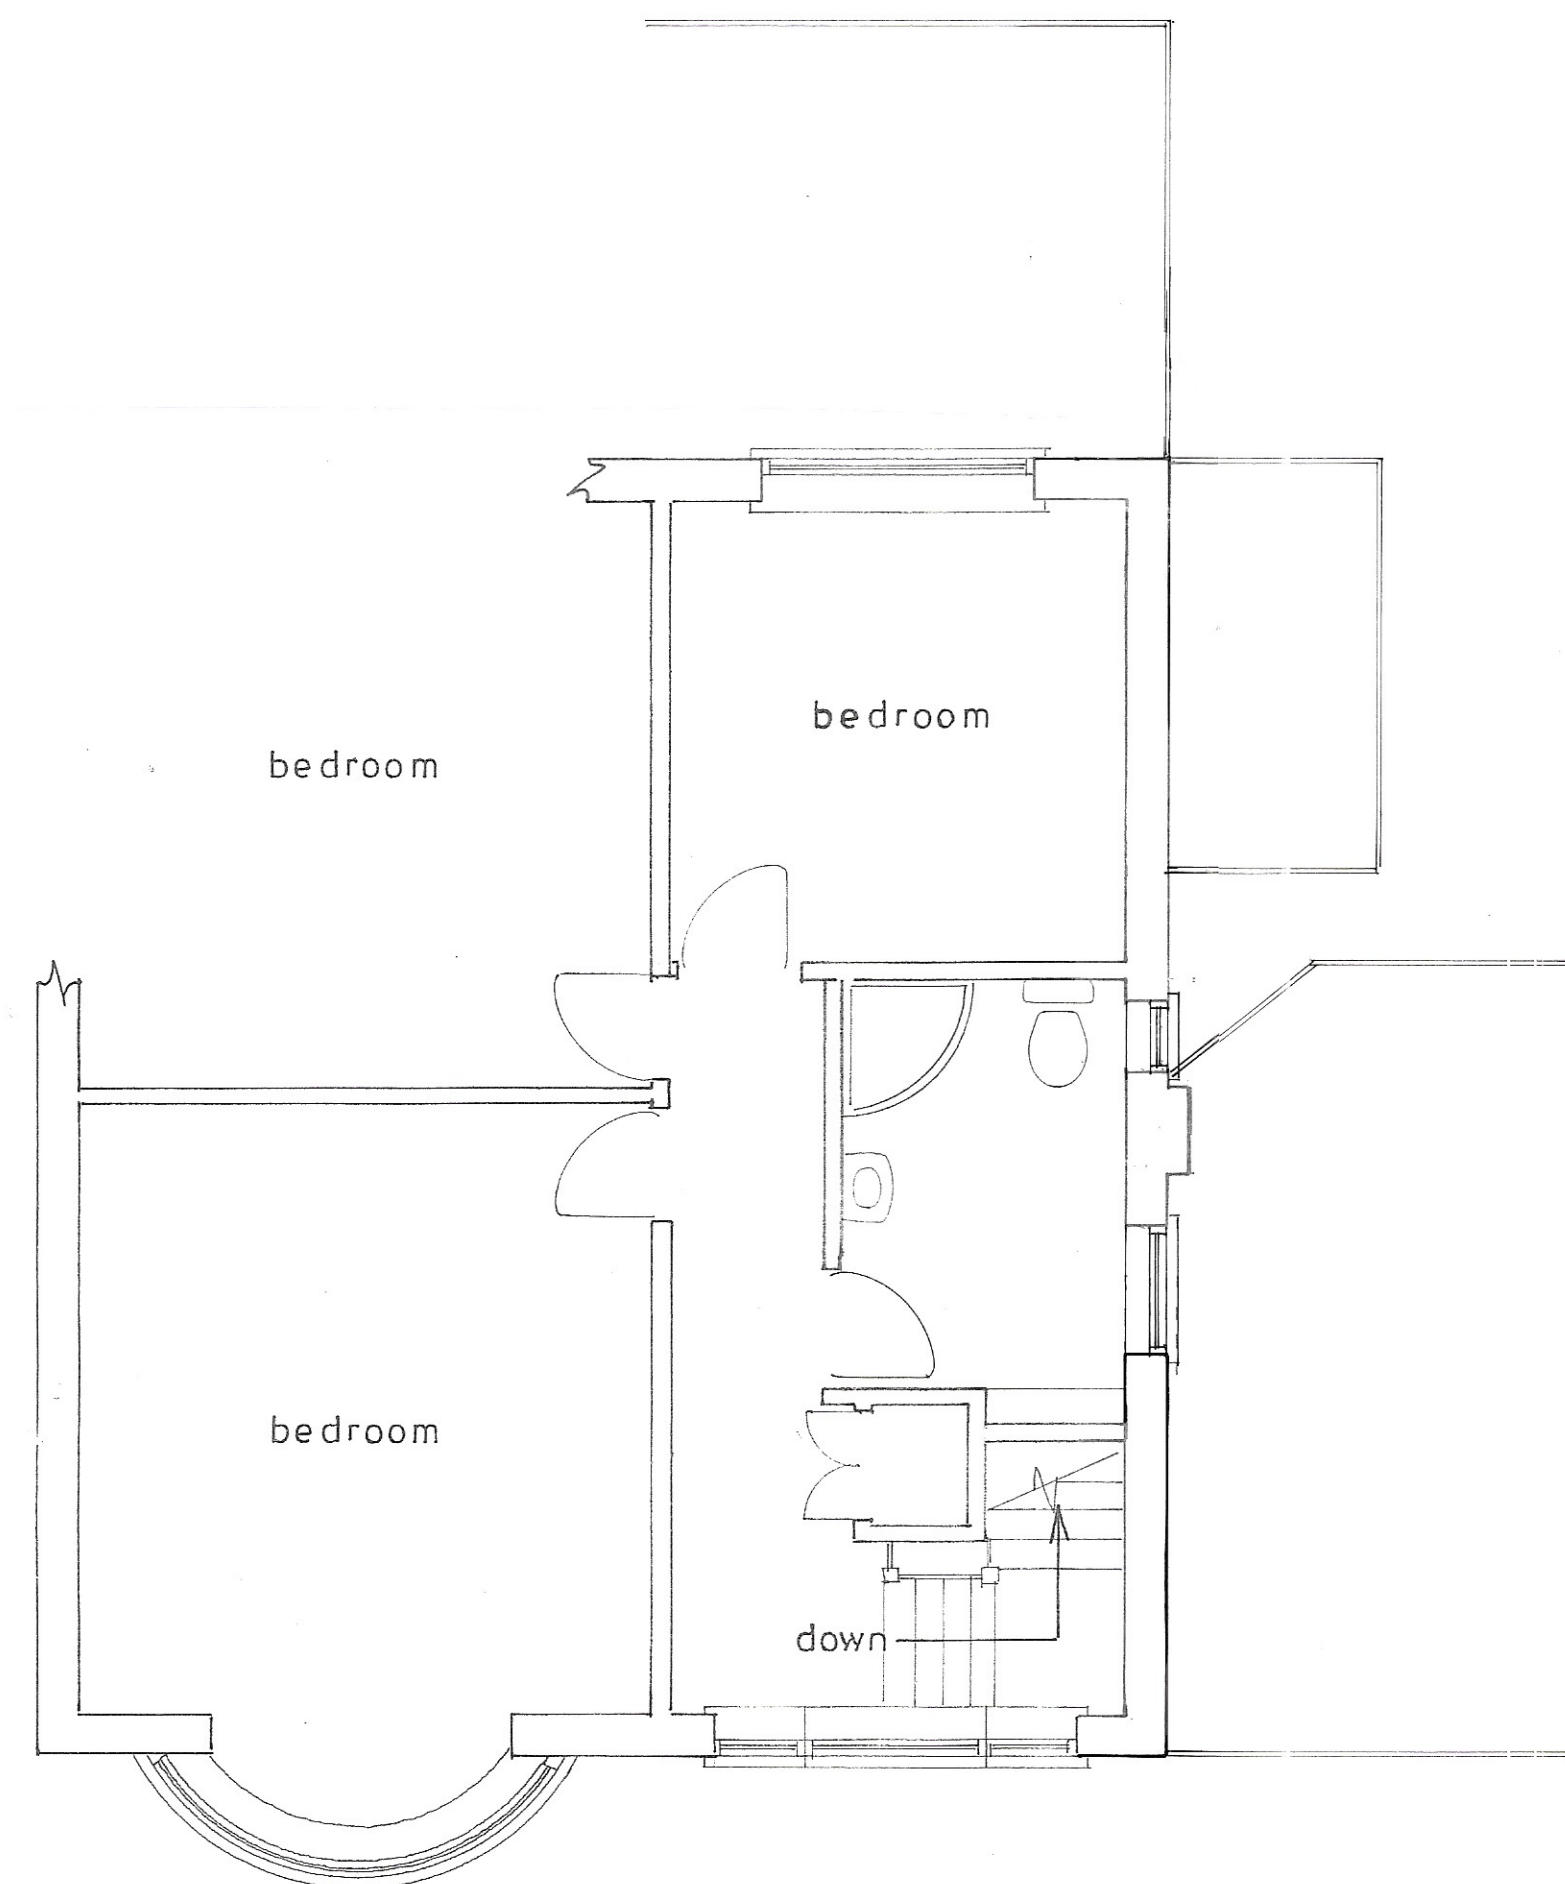

Ground floor plan

1 : 50

Existing

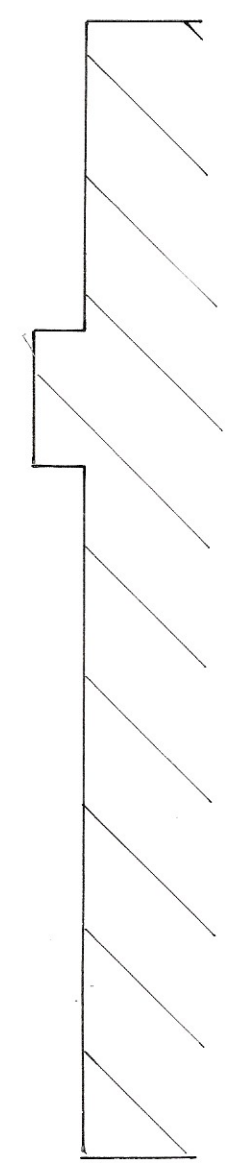

1st floor plan

sheet 3 of 4

PROPOSED TWO STOREY AND SINGLE STOREY EXTENSIONS AT 130, NYETIMBER LANE,
ALDWICK FOR MR. & MRS. HARMER.

Bryan Butcher
Rainbow Cottage
Nystimber Lane
Bognor Regis PO21 3JX
01243 266871
07973 233442
bryan.butcher@btinternet.com
www.bryanbutcher.com