



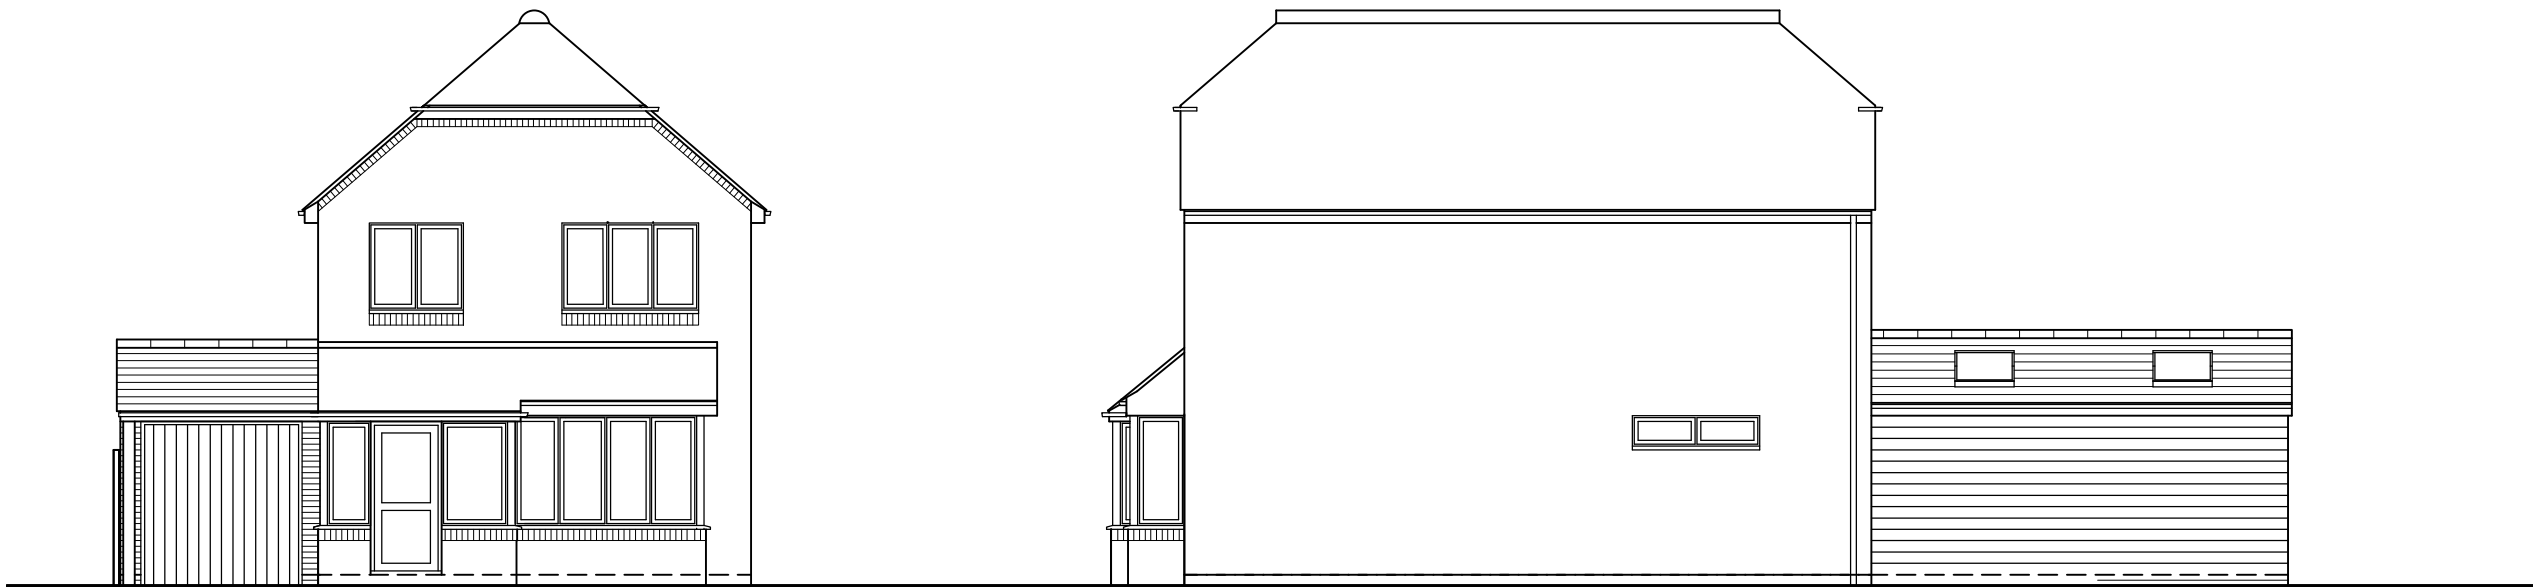

SOUTH ELEVATION

EAST ELEVATION

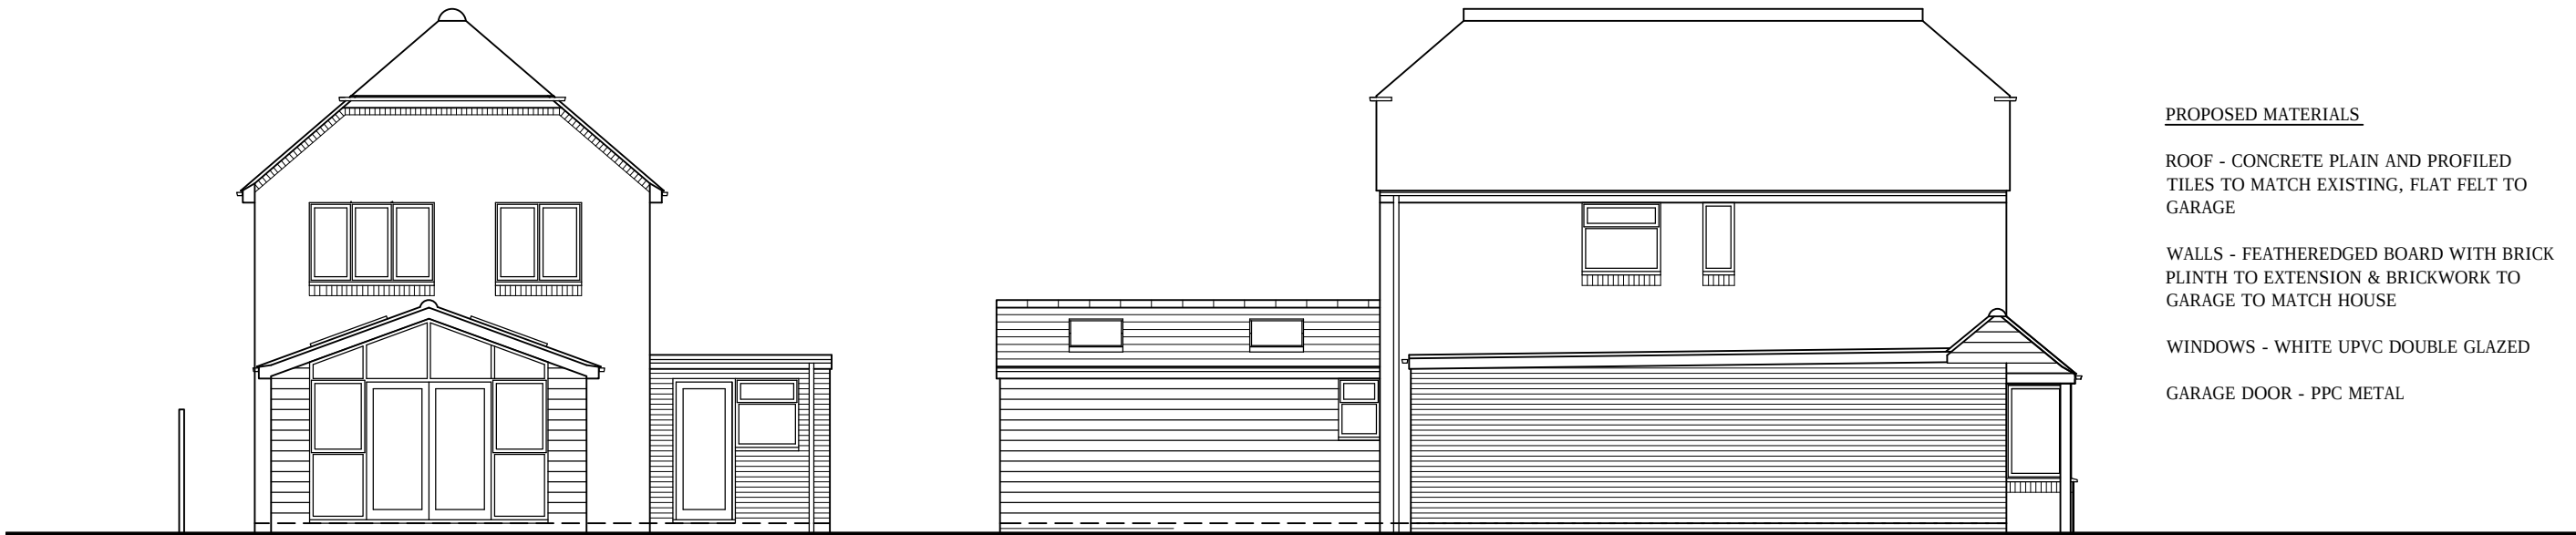

NORTH ELEVATION

WEST ELEVATION

PROPOSED MATERIALS

ROOF - CONCRETE PLAIN AND PROFILED
TILES TO MATCH EXISTING, FLAT FELT TO
GARAGE

WALLS - FEATHEREDGED BOARD WITH BRICK
PLINTH TO EXTENSION & BRICKWORK TO
GARAGE TO MATCH HOUSE

WINDOWS - WHITE UPVC DOUBLE GLAZED

GARAGE DOOR - PPC METAL

