



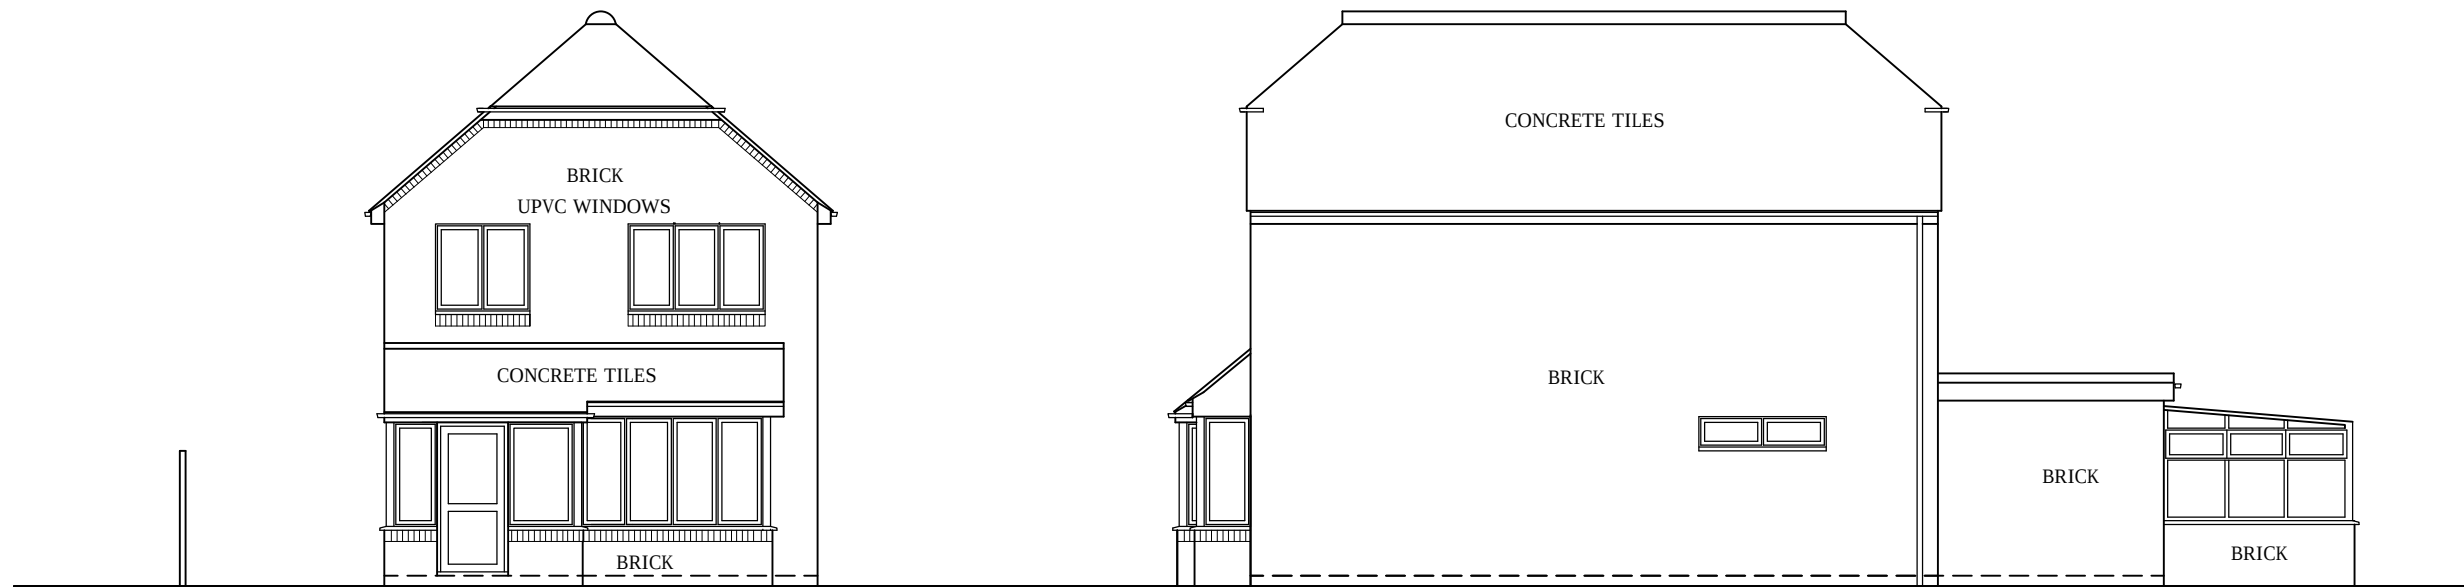


SOUTH ELEVATION

EAST ELEVATION

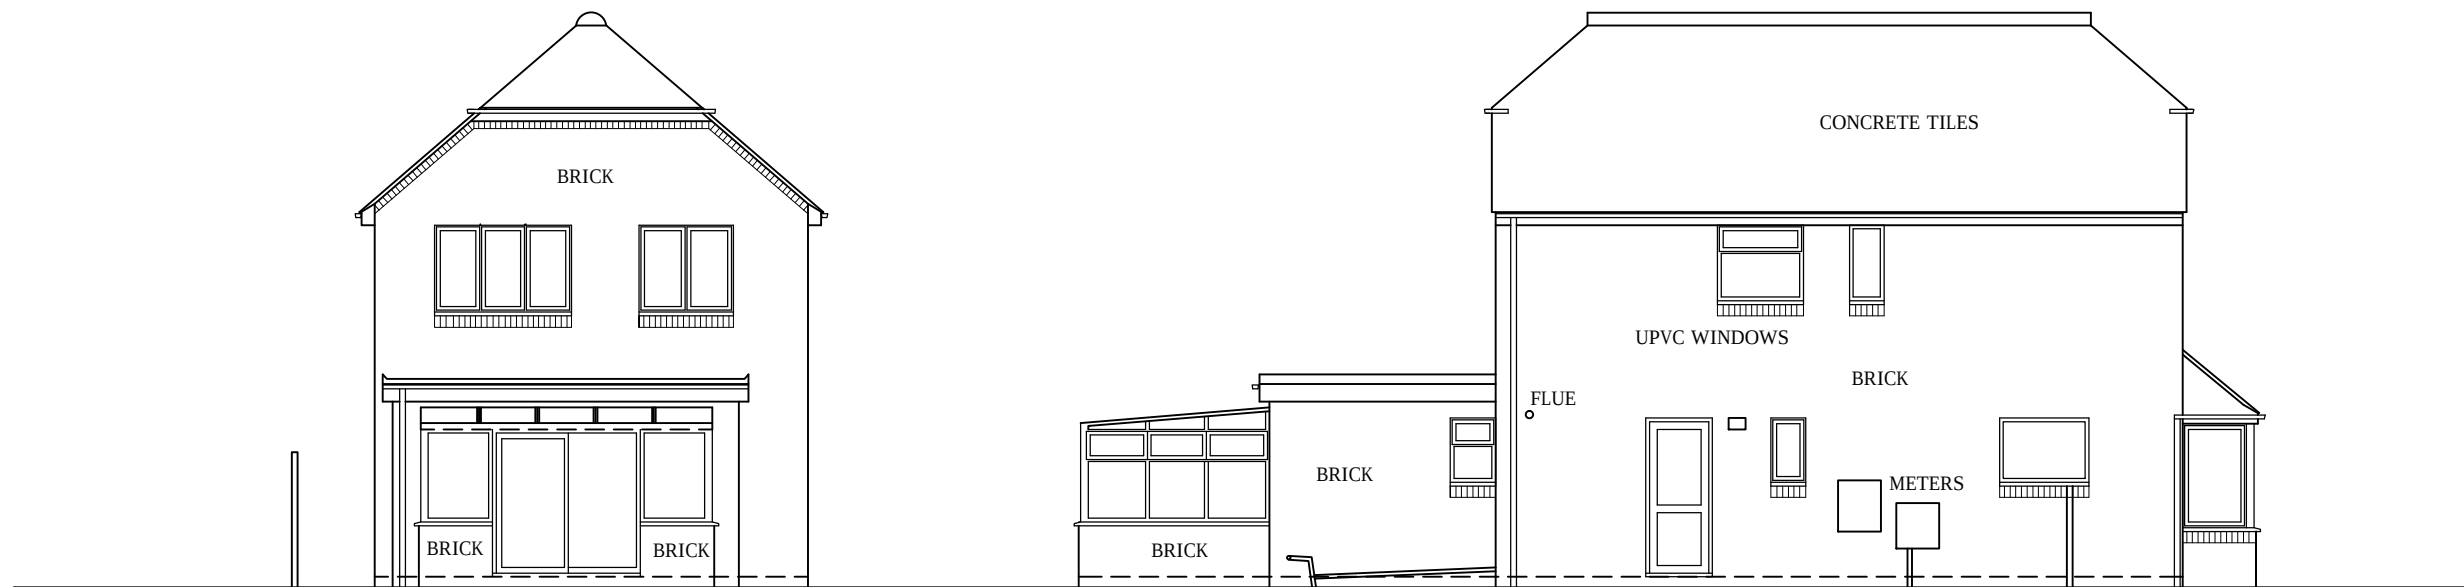

NORTH ELEVATION

WEST ELEVATION

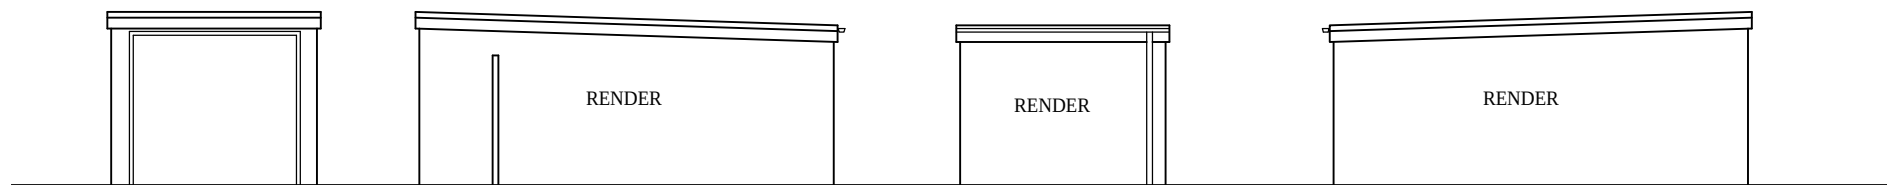

SOUTH ELEVATION

EAST ELEVATION

NORTH ELEVATION

WEST ELEVATION

