




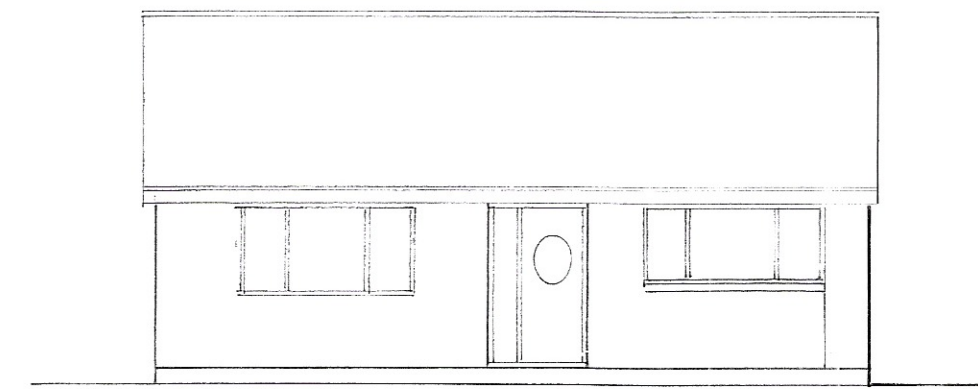


west
1 : 100

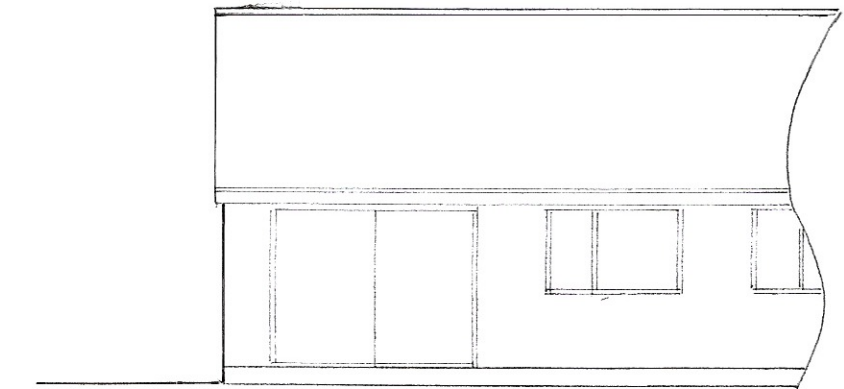


east

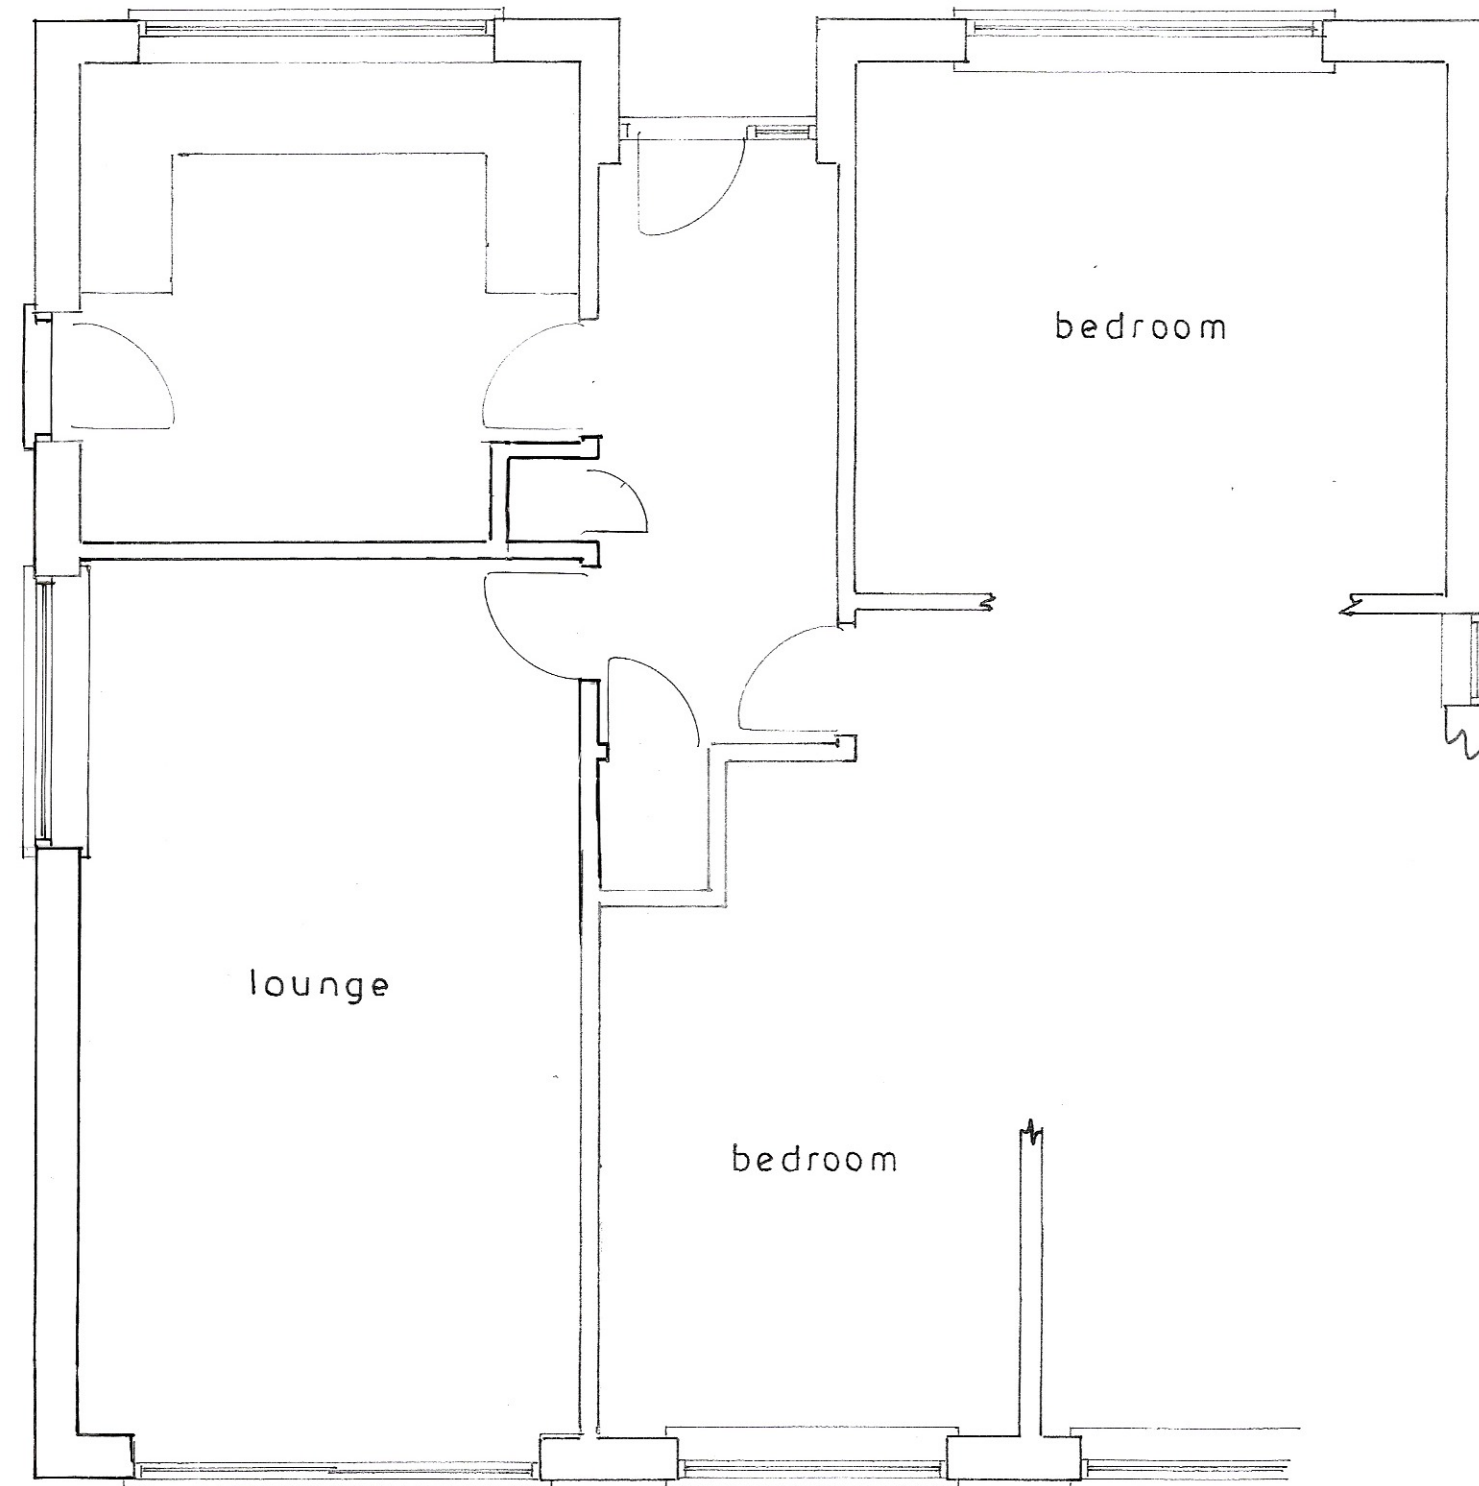


Plan
1 : 50

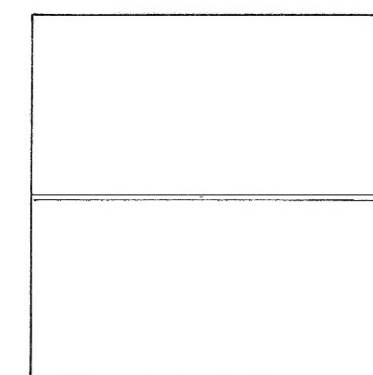

roof plan
1 : 200

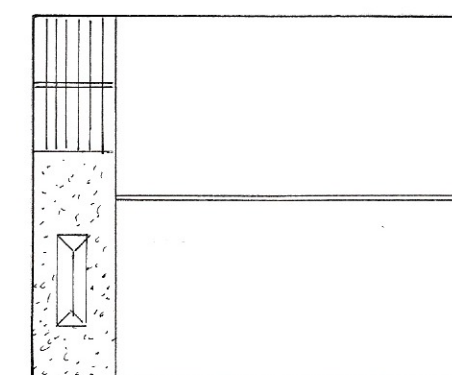

proposed roof plan

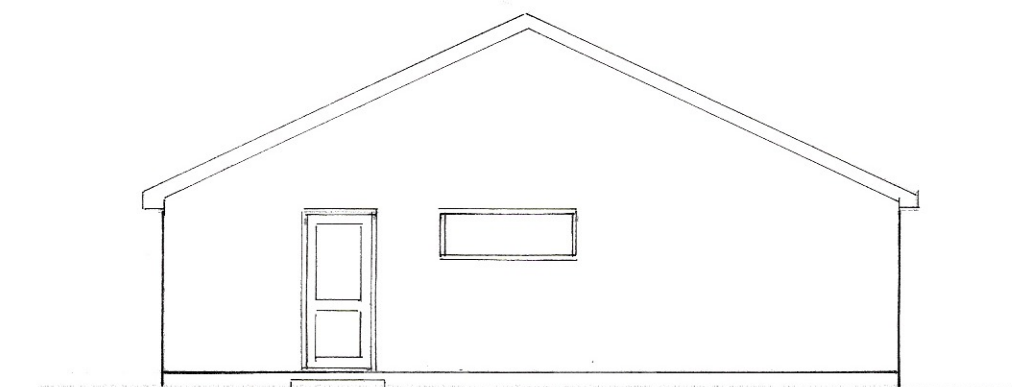

south

Existing

PROPOSED SINGLE STOREY EXTENSION AT 46, WESTMINSTER DRIVE, ALDWICK
FOR MR. & MRS. T. SEEAR.

sheet 3 of 3

Bryan Butcher
Rainbow Cottage
Nyetimber Lane
Bognor Regis PO21 3JX
01243 266871
07973 233442
bryan.butcher@btinternet.com
www.bryanbutcher.com