


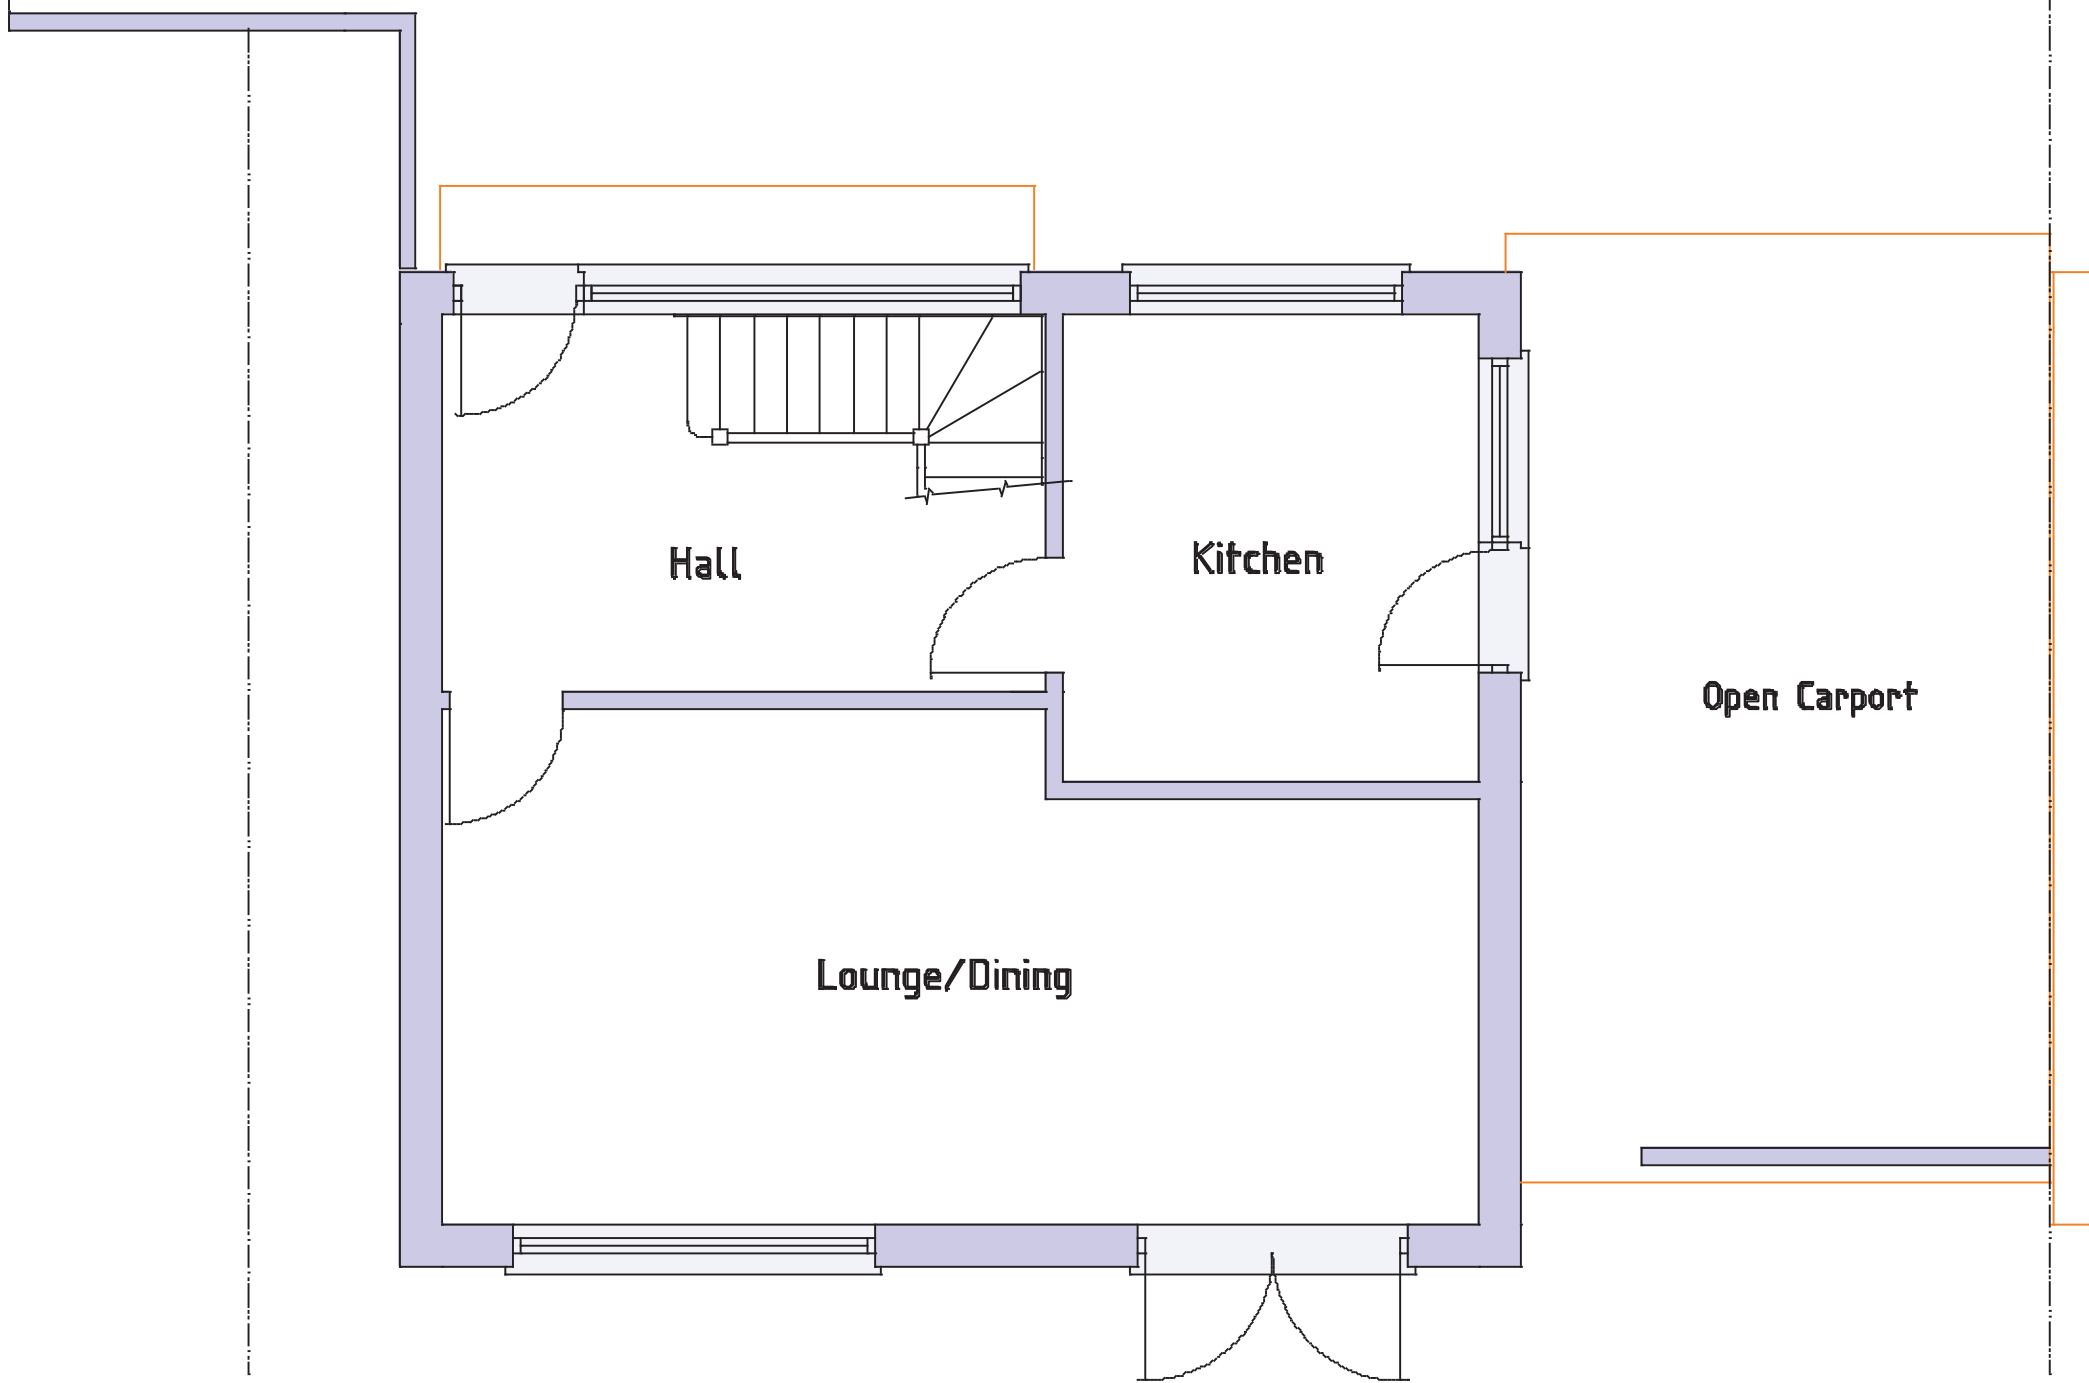

Existing Ground Floor



Scale 1 : 50

PROJECT Proposed single storey extension as annex for elderly relative at 31 Queens Fields West, Bognor Regis, West Sussex. P021 5SG CLIENT Mr & Mrs A Alderton	Scales 1:50, 1:100 1:500, 1:1250	Revisions A) July 17 Plan revised	
	Date June 2017		
	Drawn srb	Drawing No 15/17/10	3A