


219 ALDWICK ROAD

REF 1

NOT TO SCALE

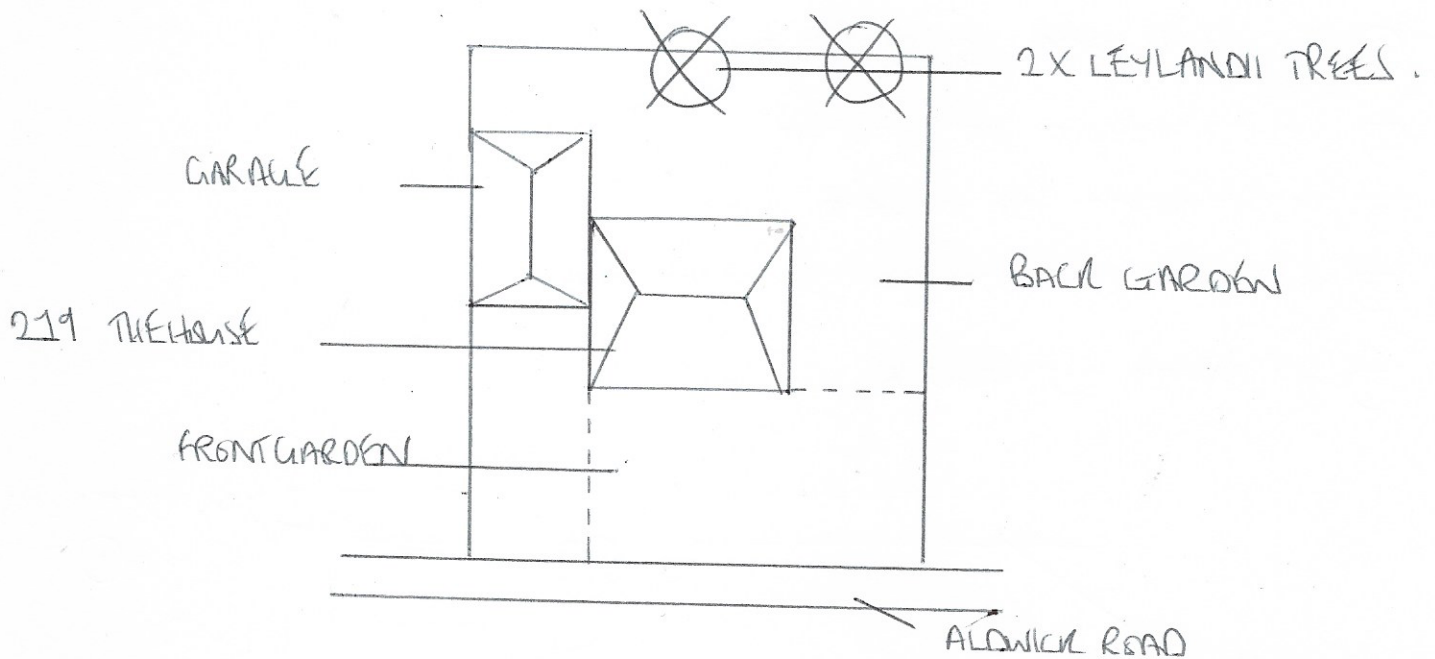

1. TO REMOVE 2X LEYLANDII TREES
OFF THE SIDES & TOP ~~FOR~~ - TO REMOVE B1
9 METER TO LEAVE 6.5 METERS.
- LOWER SECTION OF GARDEN.