



Revisions:

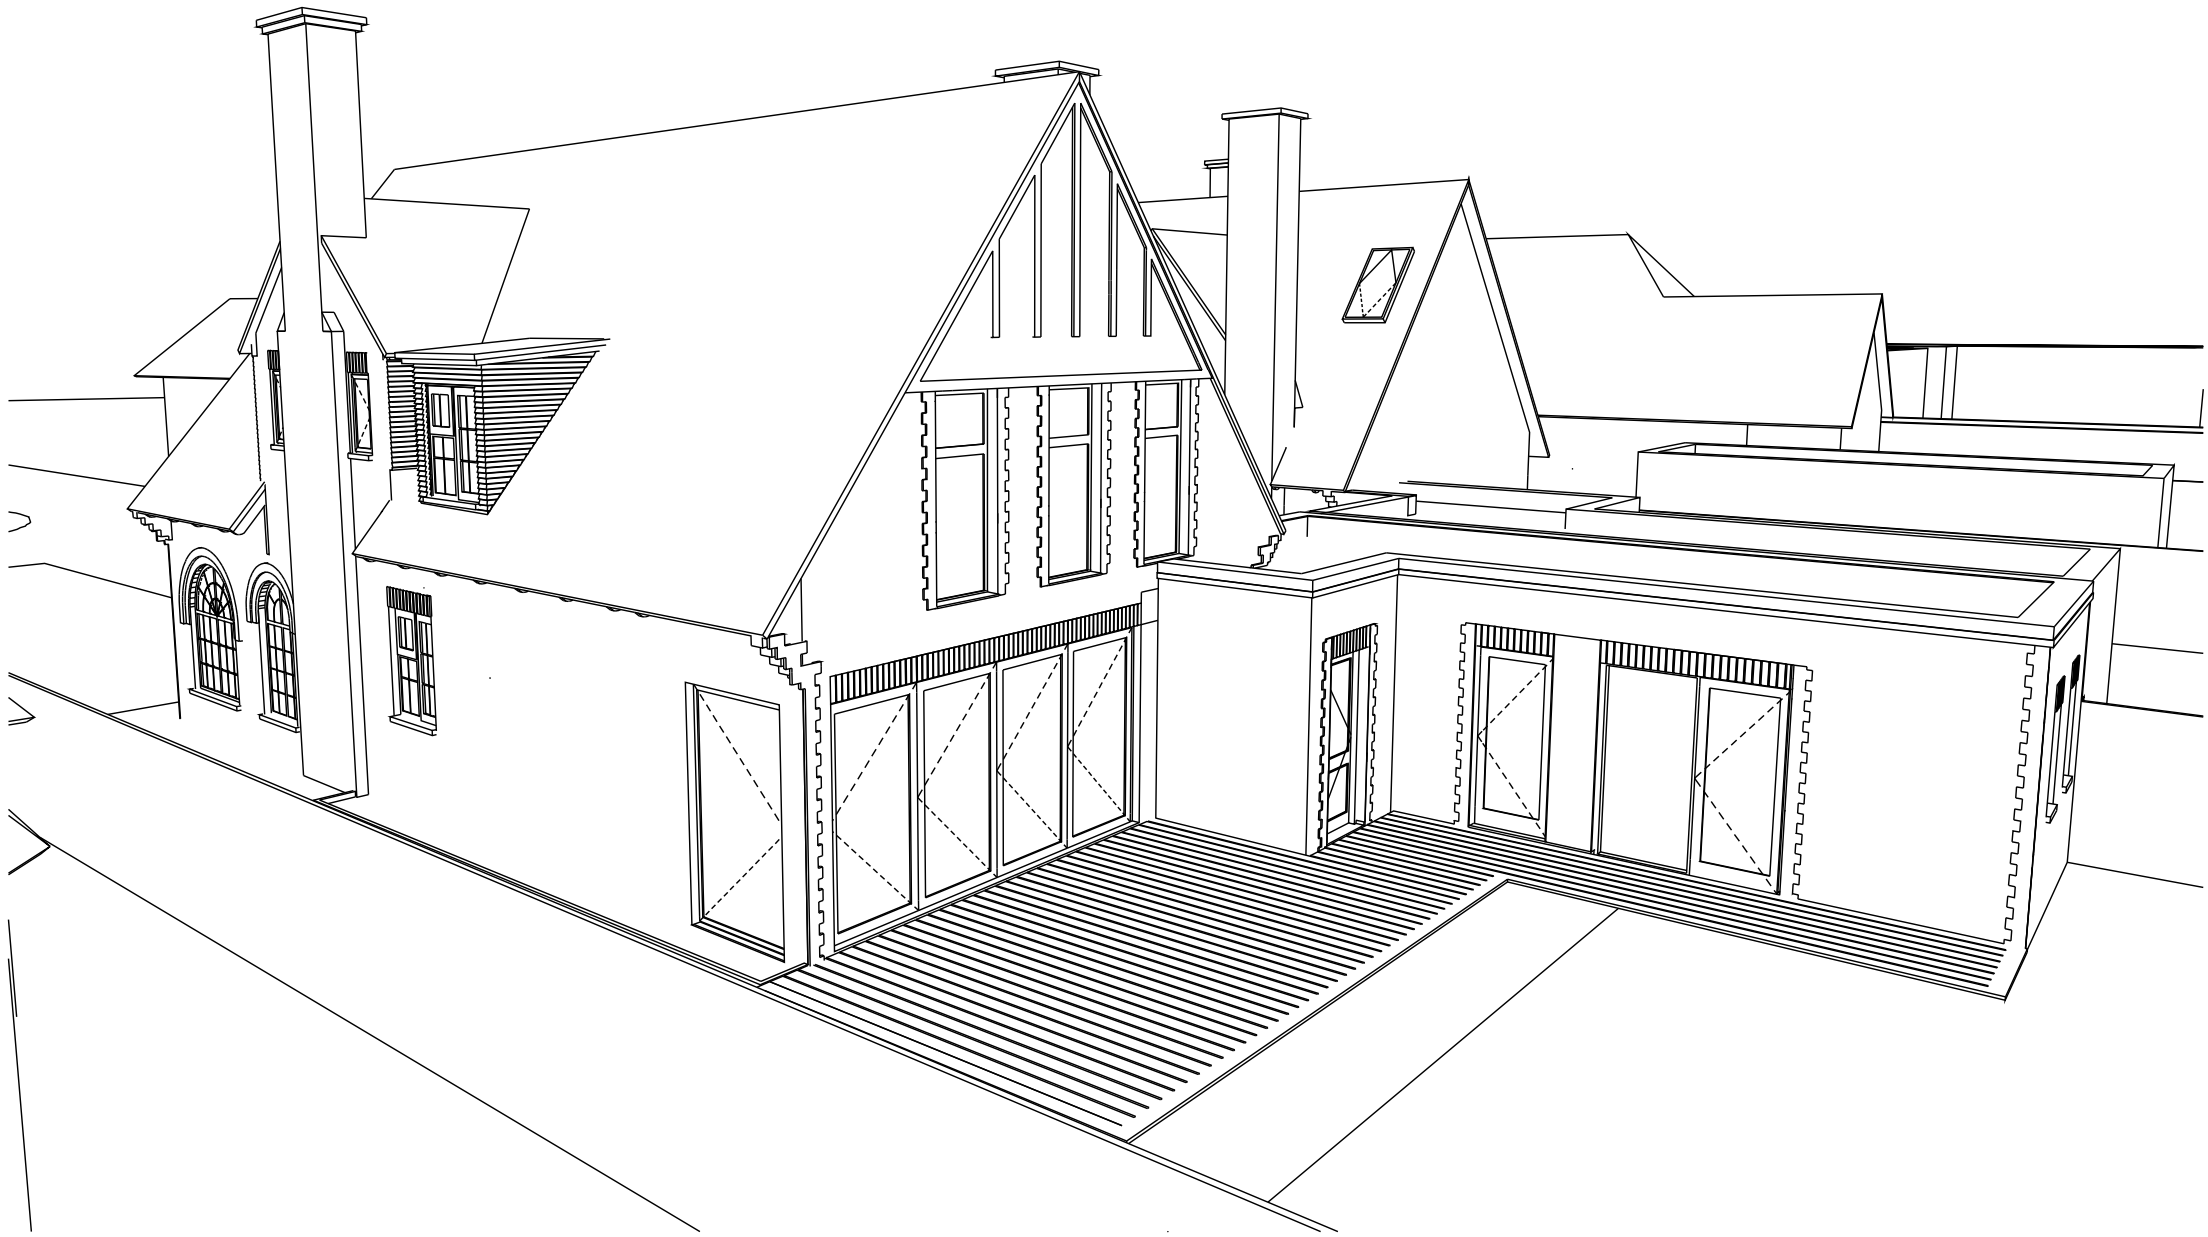


VIEW - NORTH -EAST FACING ELEVATION



VIEW - NORTH FACING ELEVATION

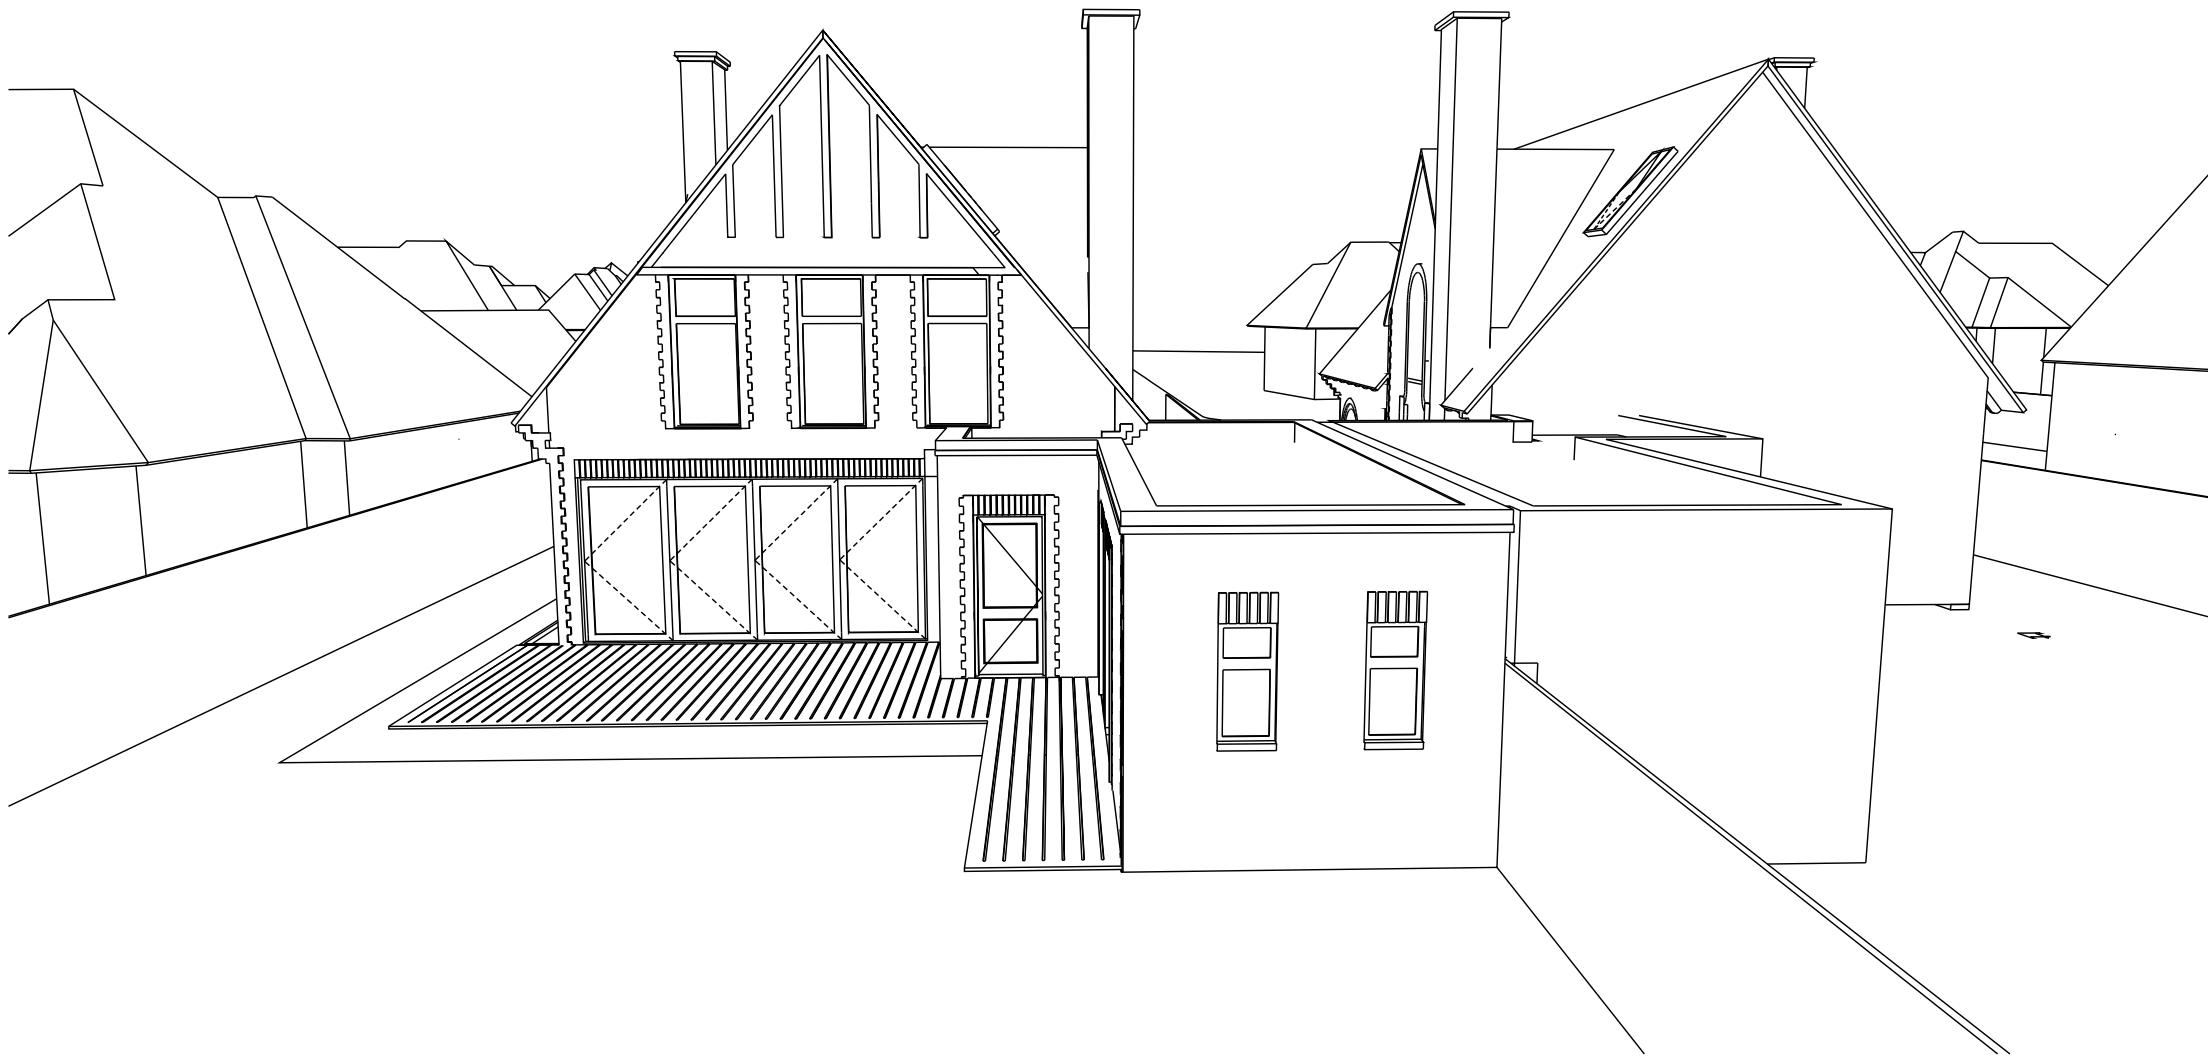

VIEW - NORTH FACING ELEVATION

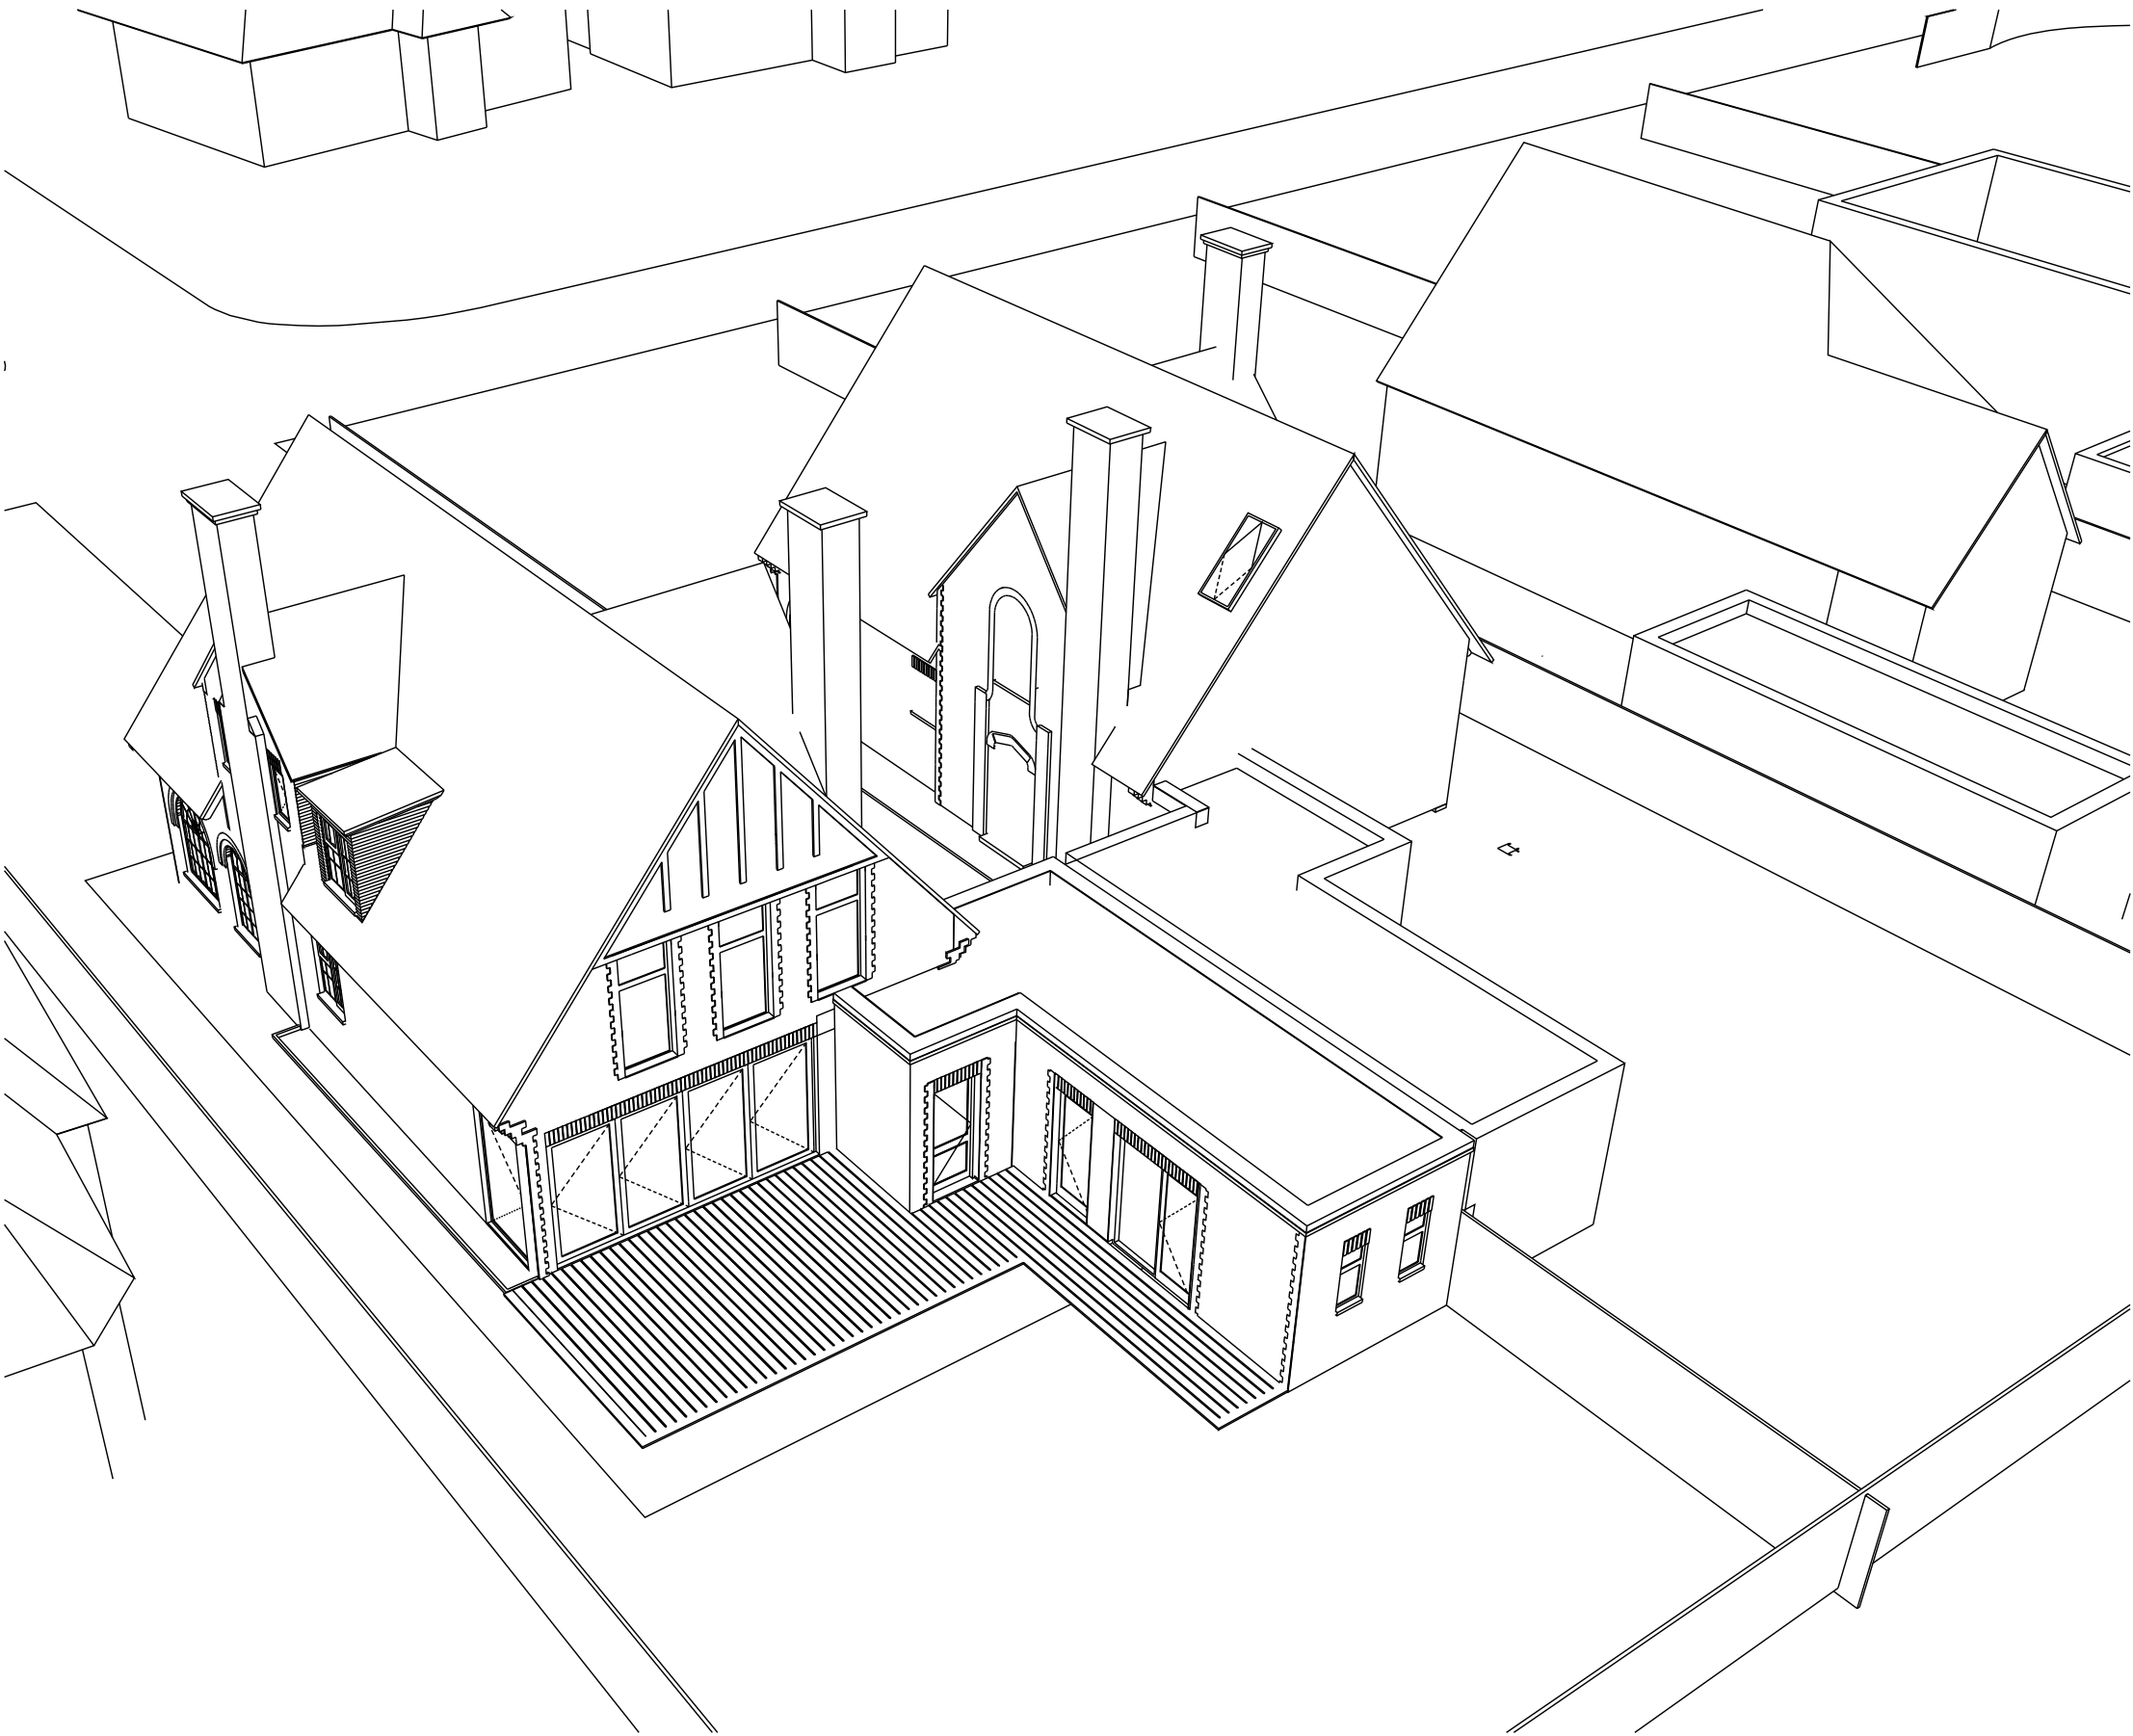

AERIAL VIEW

jjr designs
Suite 2b
Church House,
94 Felpham Road
Felpham
West Sussex,
PO22 7PG
TEL: 01243 822081

Architectural Services
Planning
Building Regs
On Site Supervision
Landscape Design

e-mail: info@jjrdesigns.com

Client:

MR & MRS D PHILLIPS

Project:

205 MANOR WAY
BOGNOR REGIS, PO21 4HW

Drawing Title:

3D images

Issue status:					
Outline proposals	☐	Production information	☐	Scheme design	☐
Tender drawing	☐	Detail design	☐	Contract drawing	☐
Scale:	Drawn:	Checked:	Approved:	Date:	05.12.2017
1:100	V. Botezat	R. Stefonski			
Job No:	Drawing No:		Revision:		
1326		105			