



VIEW - SOUTH FACING ELEVATION




VIEW - SOUTH-WEST FACING ELEVATION



VIEW - SOUTH-EAST FACING ELEVATION



VIEW - NORTH-EAST FACING ELEVATION

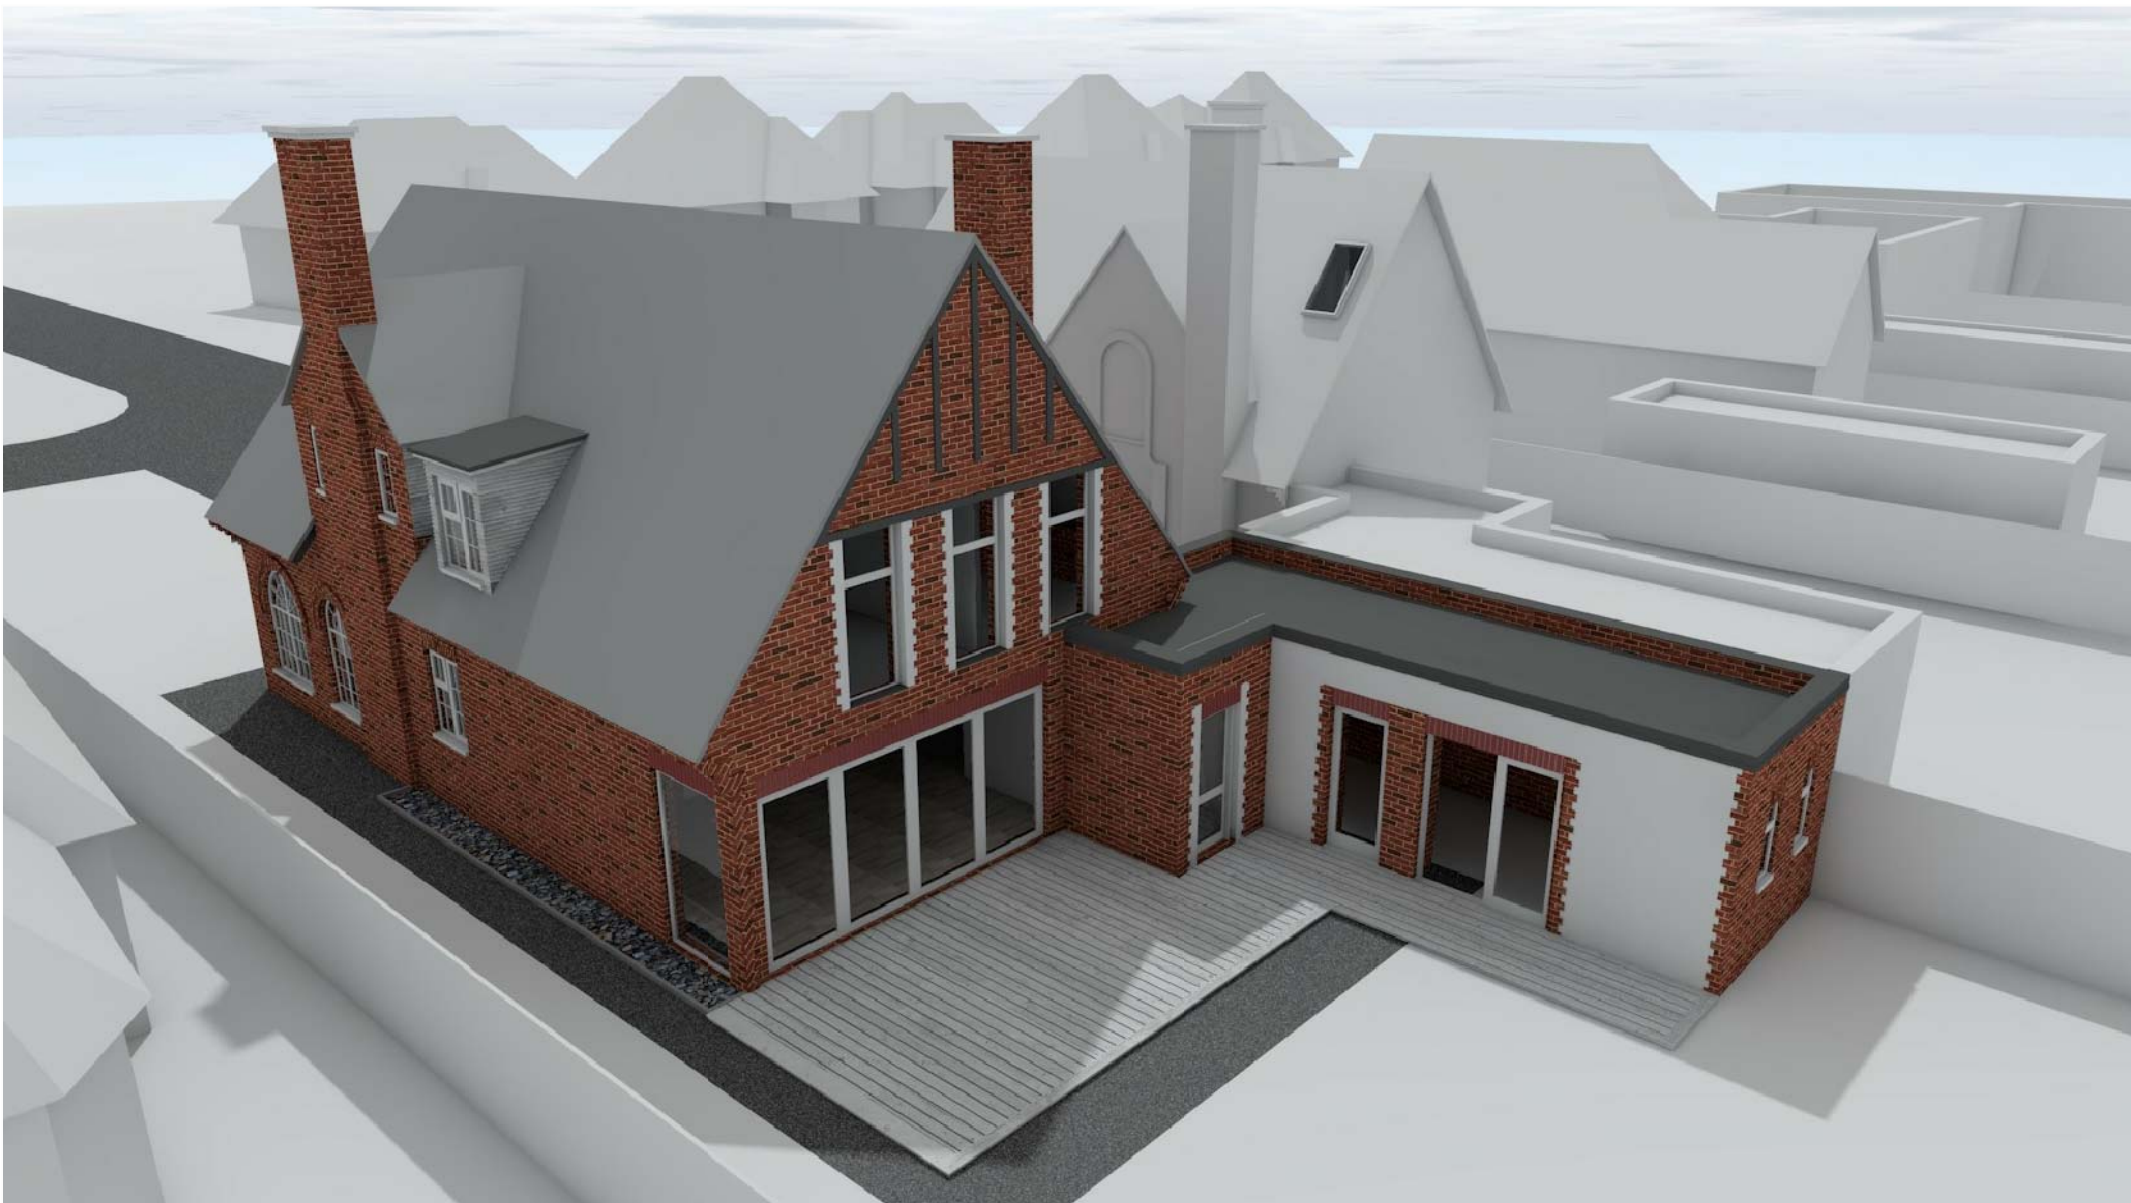

AERIAL VIEW



VIEW - NORTH-WEST FACING ELEVATION

Revisions:

jjr designs
Suite 2b
Church House,
94 Felpham Road
Felpham
West Sussex,
PO22 7PG
TEL: 01243 822081

Architectural Services
Planning
Building Regs
On Site Supervision
Landscape Design

e-mail: info@jjrdesigns.com

Client:
MR & MRS D PHILLIPS

Project:
205 MANOR WAY
BOGNOR REGIS, PO21 4HW

Drawing Title:
3D images

Issue status:		Production information		Scheme design	
Outline proposals	☐	Production information	☐	Scheme design	☐
Tender drawing	☐	Detail design	☐	Contract drawing	☐
Scale:	Drawn:	Checked:	Approved:	Date:	
1:100	V. Botezat	R. Stefonski		05.12.2017	
Job No:	Drawing No:		Revision:		
1326	106				