



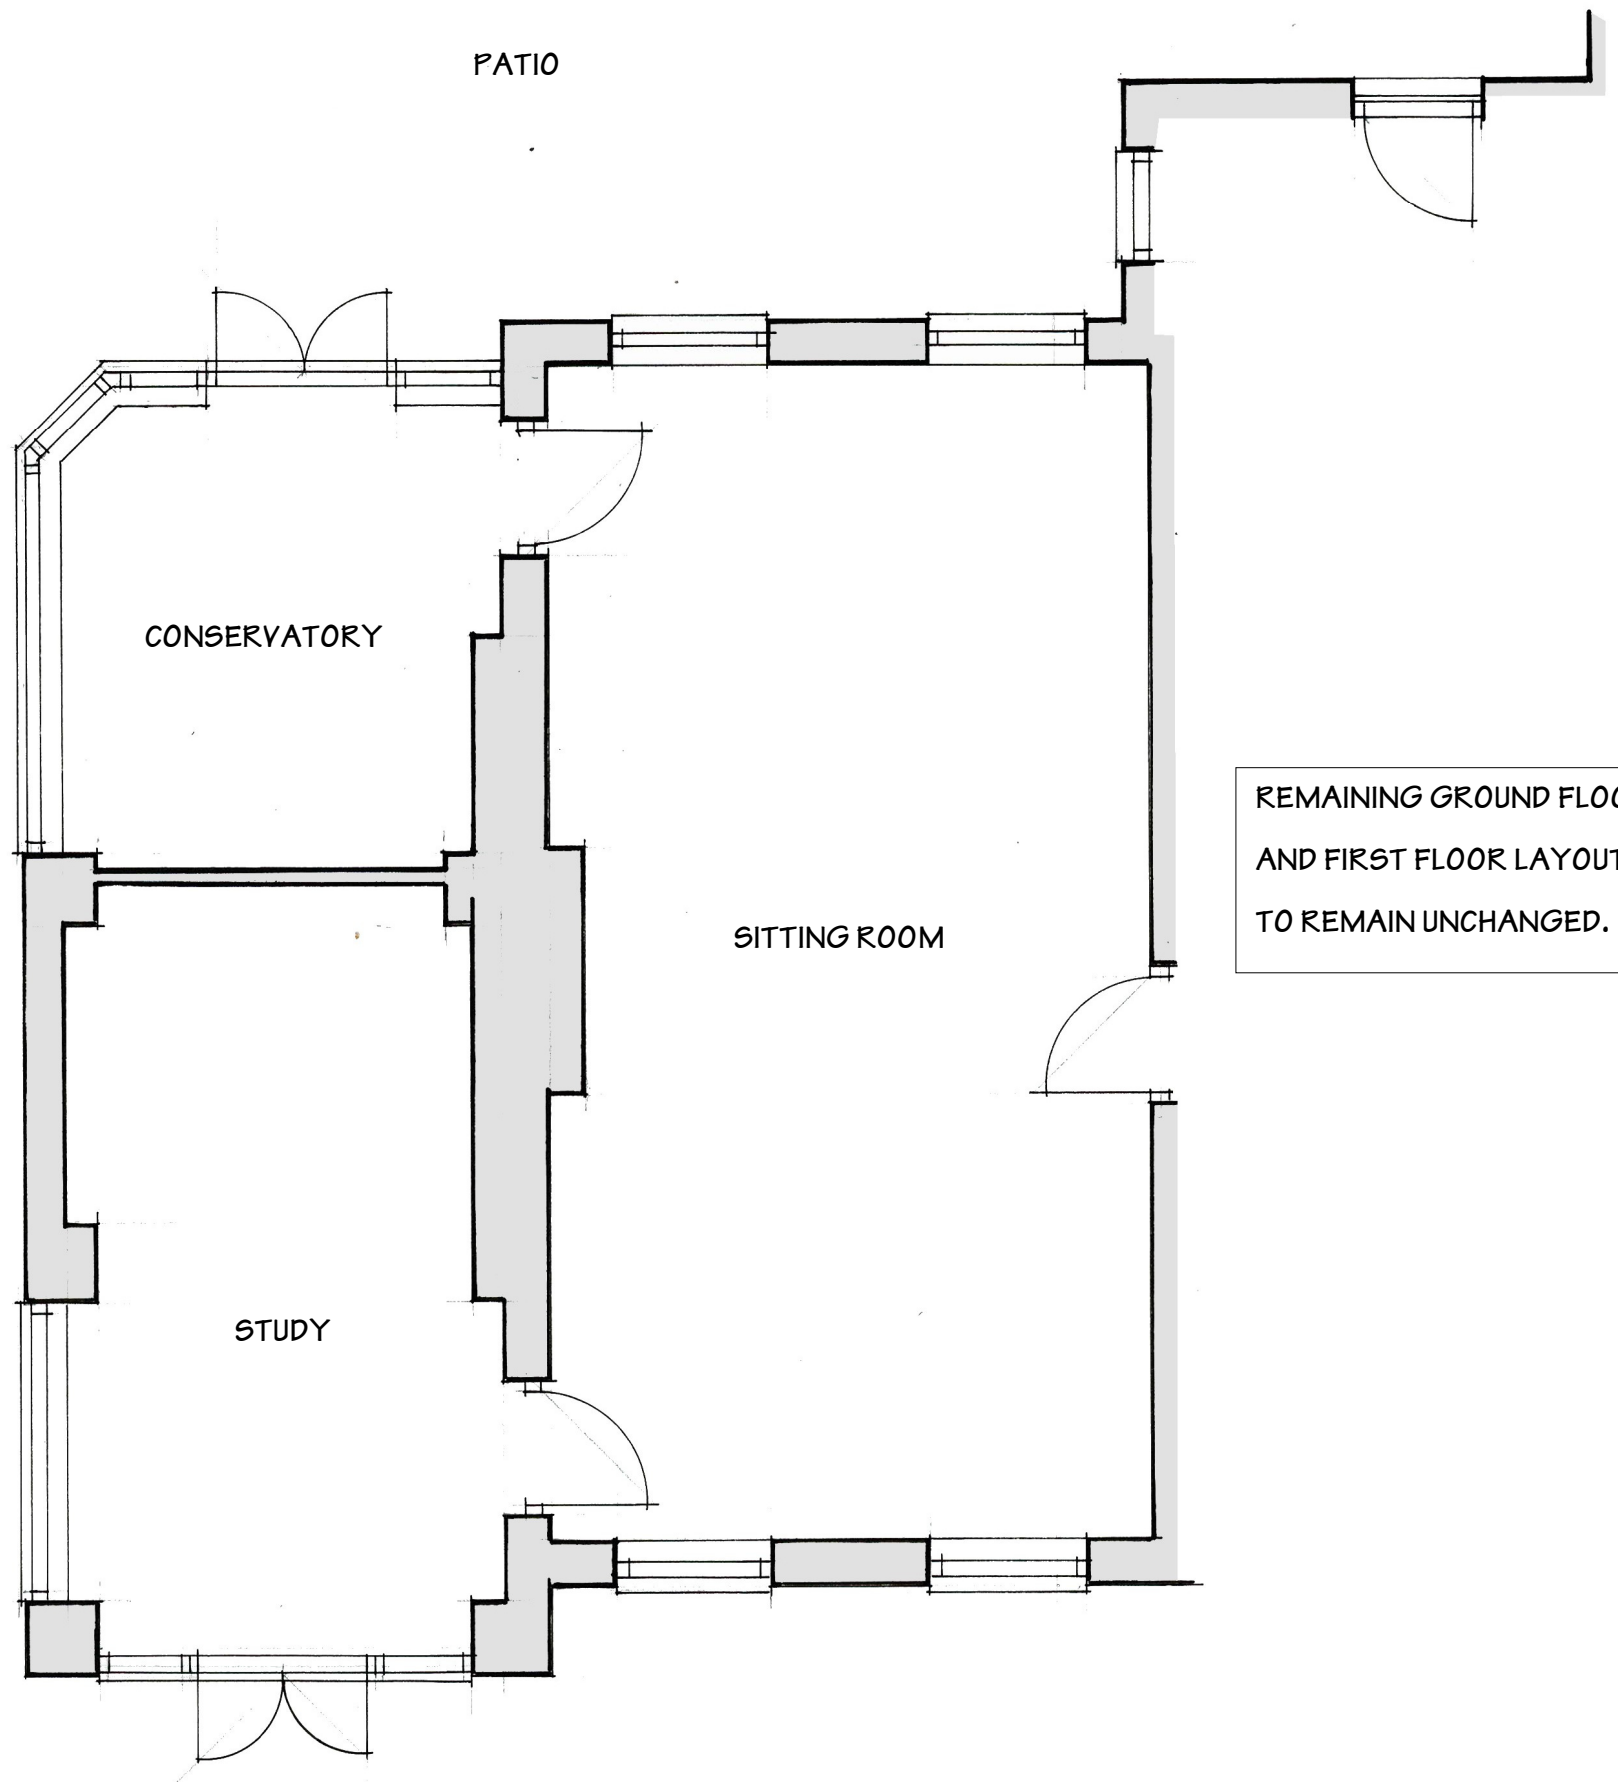

ARCHITECTURAL DESIGN

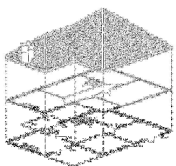

01730 268719
01878 068787
nmarchitectural@outlook.com

Saxon End
Bordon
Petersfield
Hampshire
GU32 1EP

Client

MR & MRS H BRODIE


Job

95 THE FAIRWAY, ALDWICK BAY
ESTATE, BOGNOR REGIS

Drawing

COPYRIGHT ©

EXISTING FLOOR PLAN

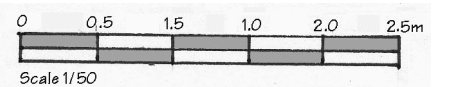

Date July 2020

Ref

SHB/20/001