



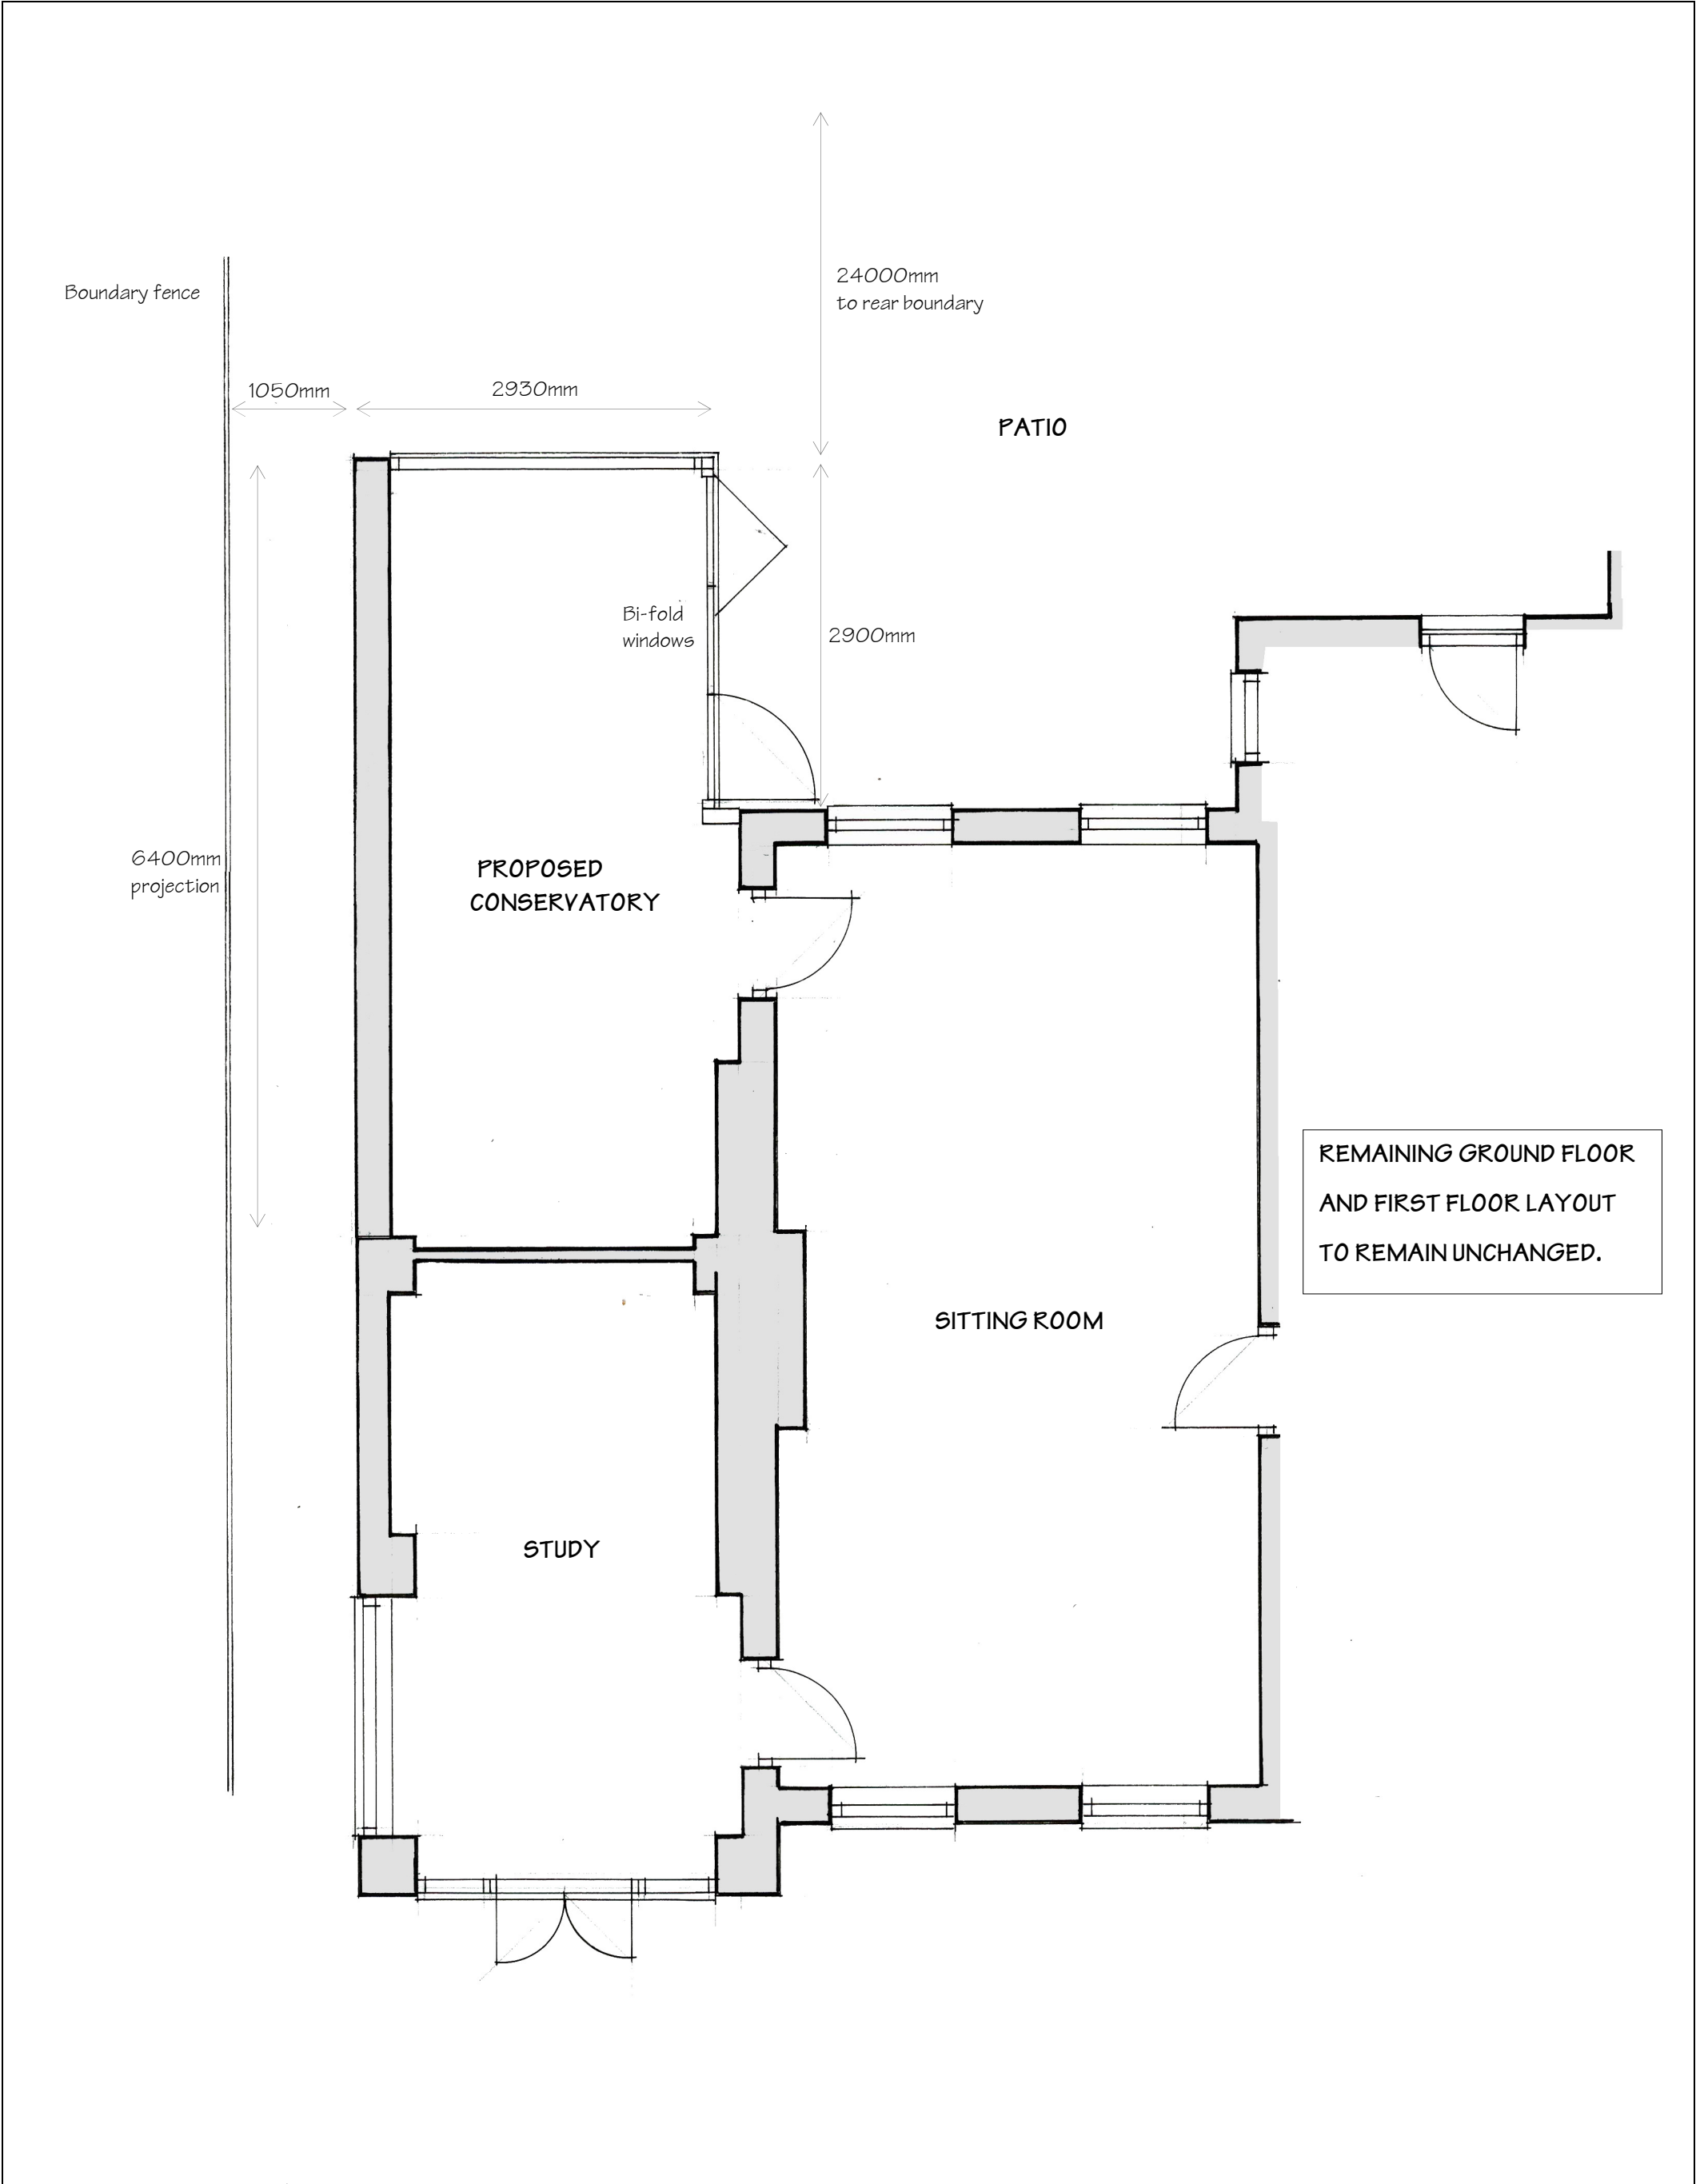

ARCHITECTURAL DESIGN

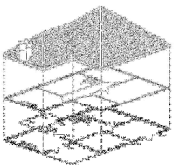

01730 268719
07878 068787
nmarchitectural@outlook.com

Saxon End
Bordean
Petersfield
Hampshire
GU32 1EP

Client

MR & MRS H BRODIE


Job

95 THE FAIRWAY, ALDWICK BAY
ESTATE, BOGNOR REGIS

Drawing

COPYRIGHT ©

PROPOSED FLOOR PLAN

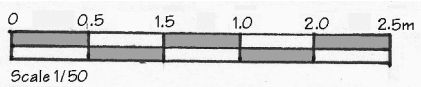

Scale 1/50

Date

July 2020

Ref

SHB/20/003