




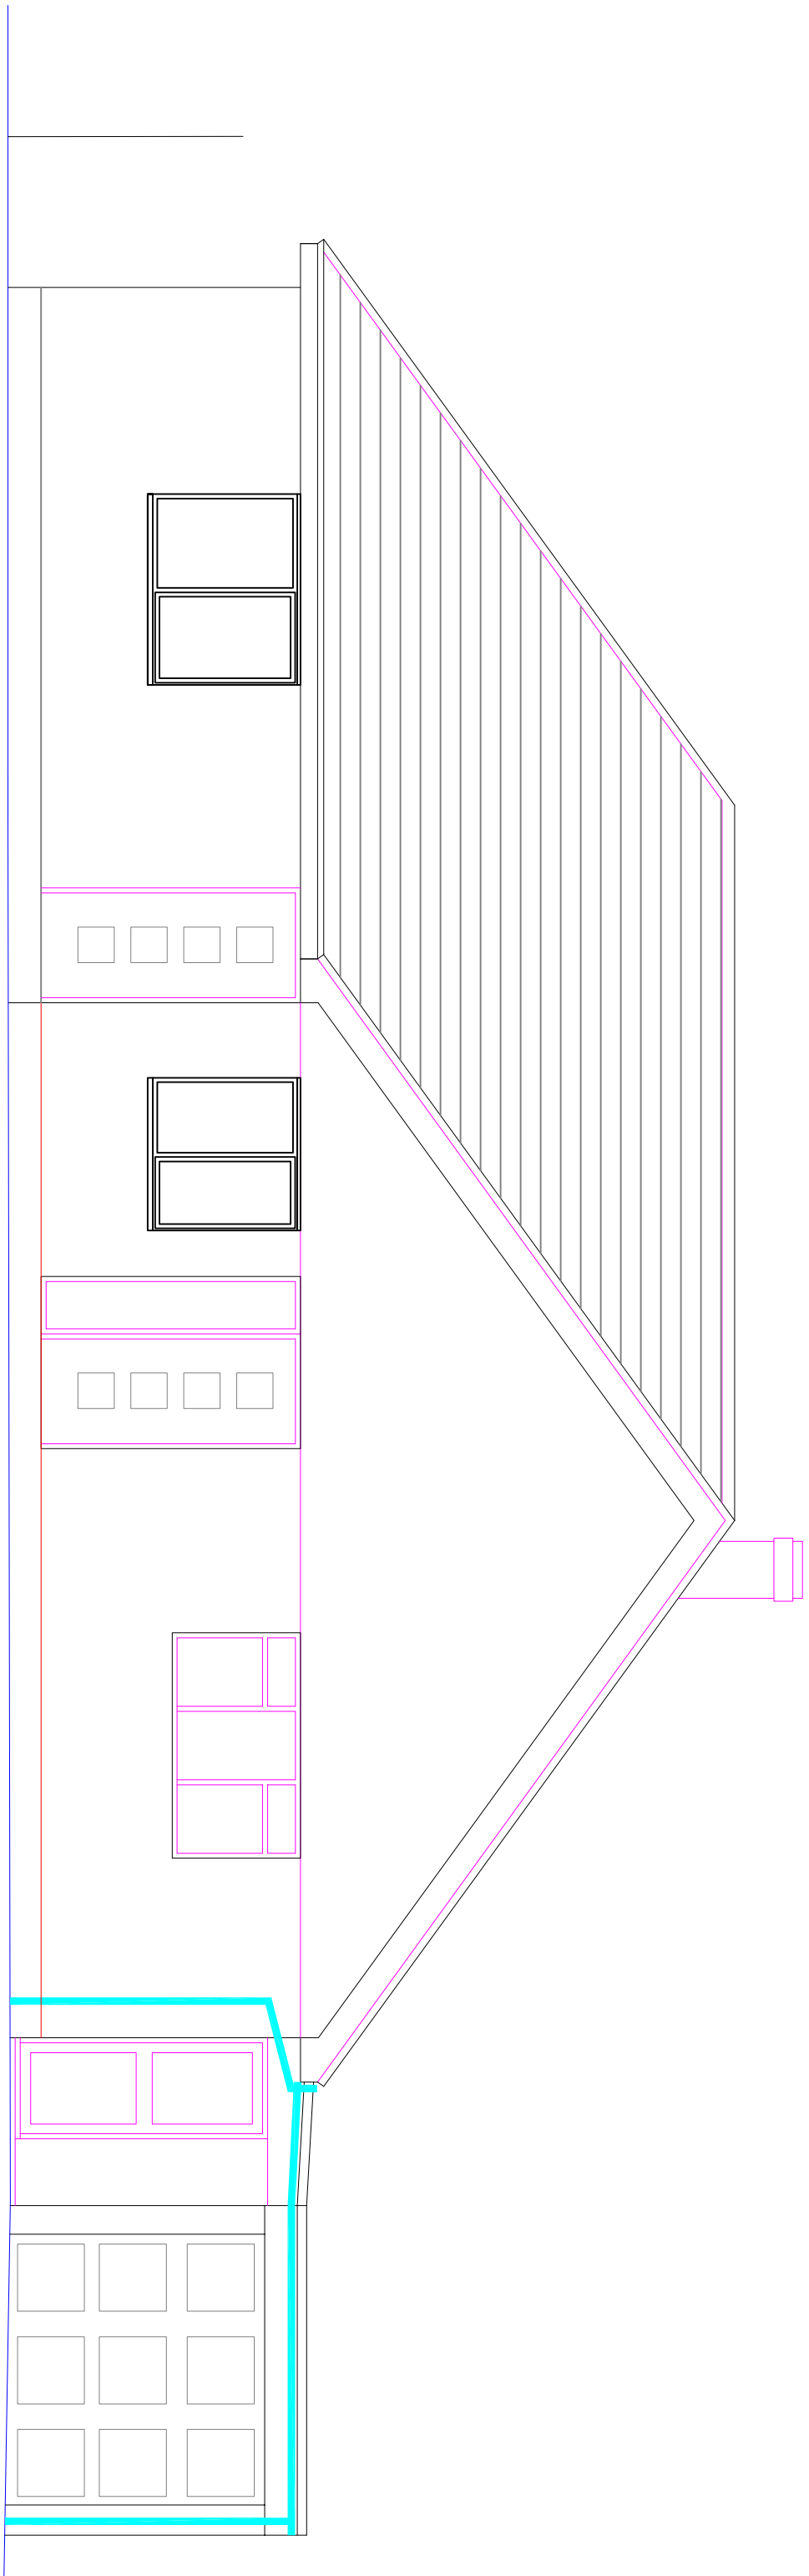


Front

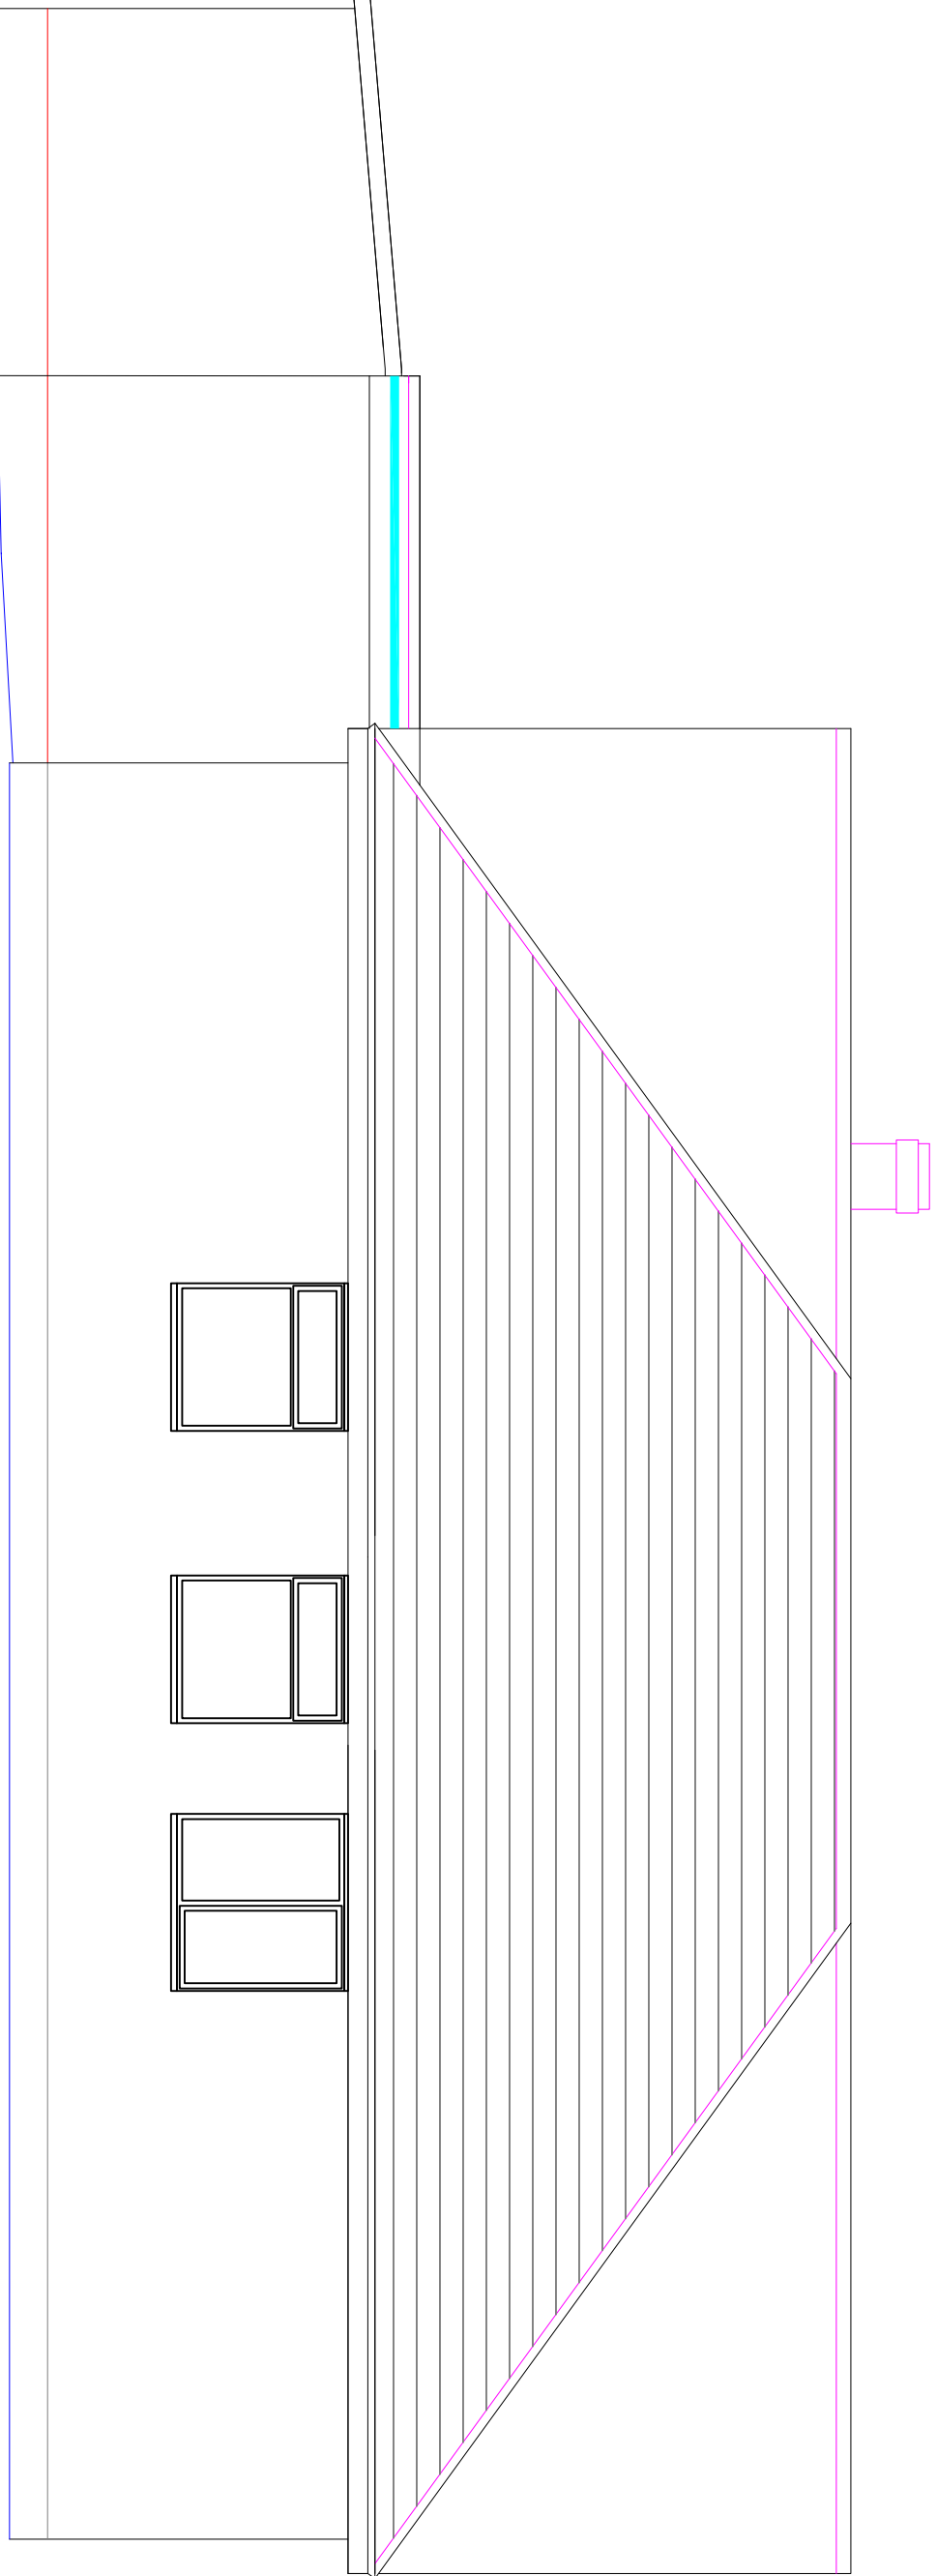

North

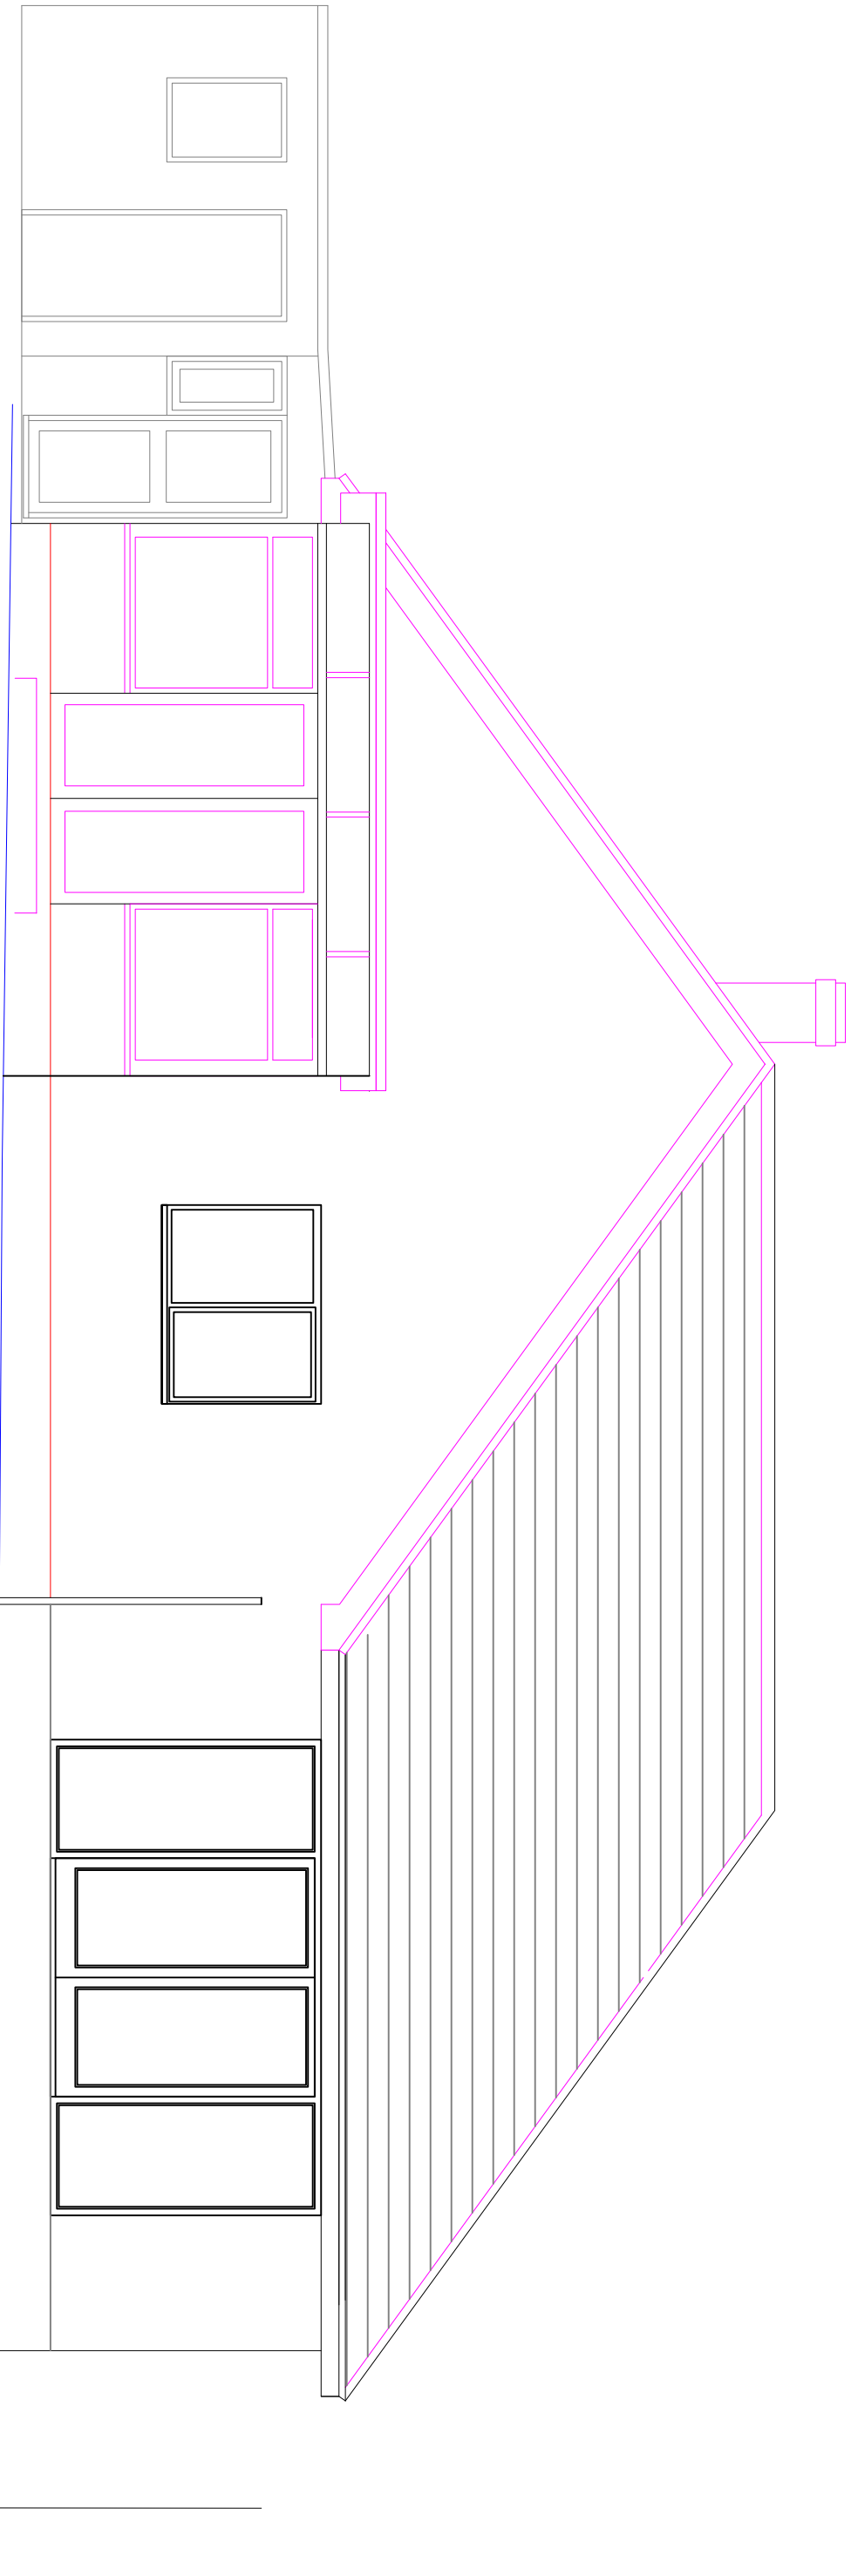

Rear

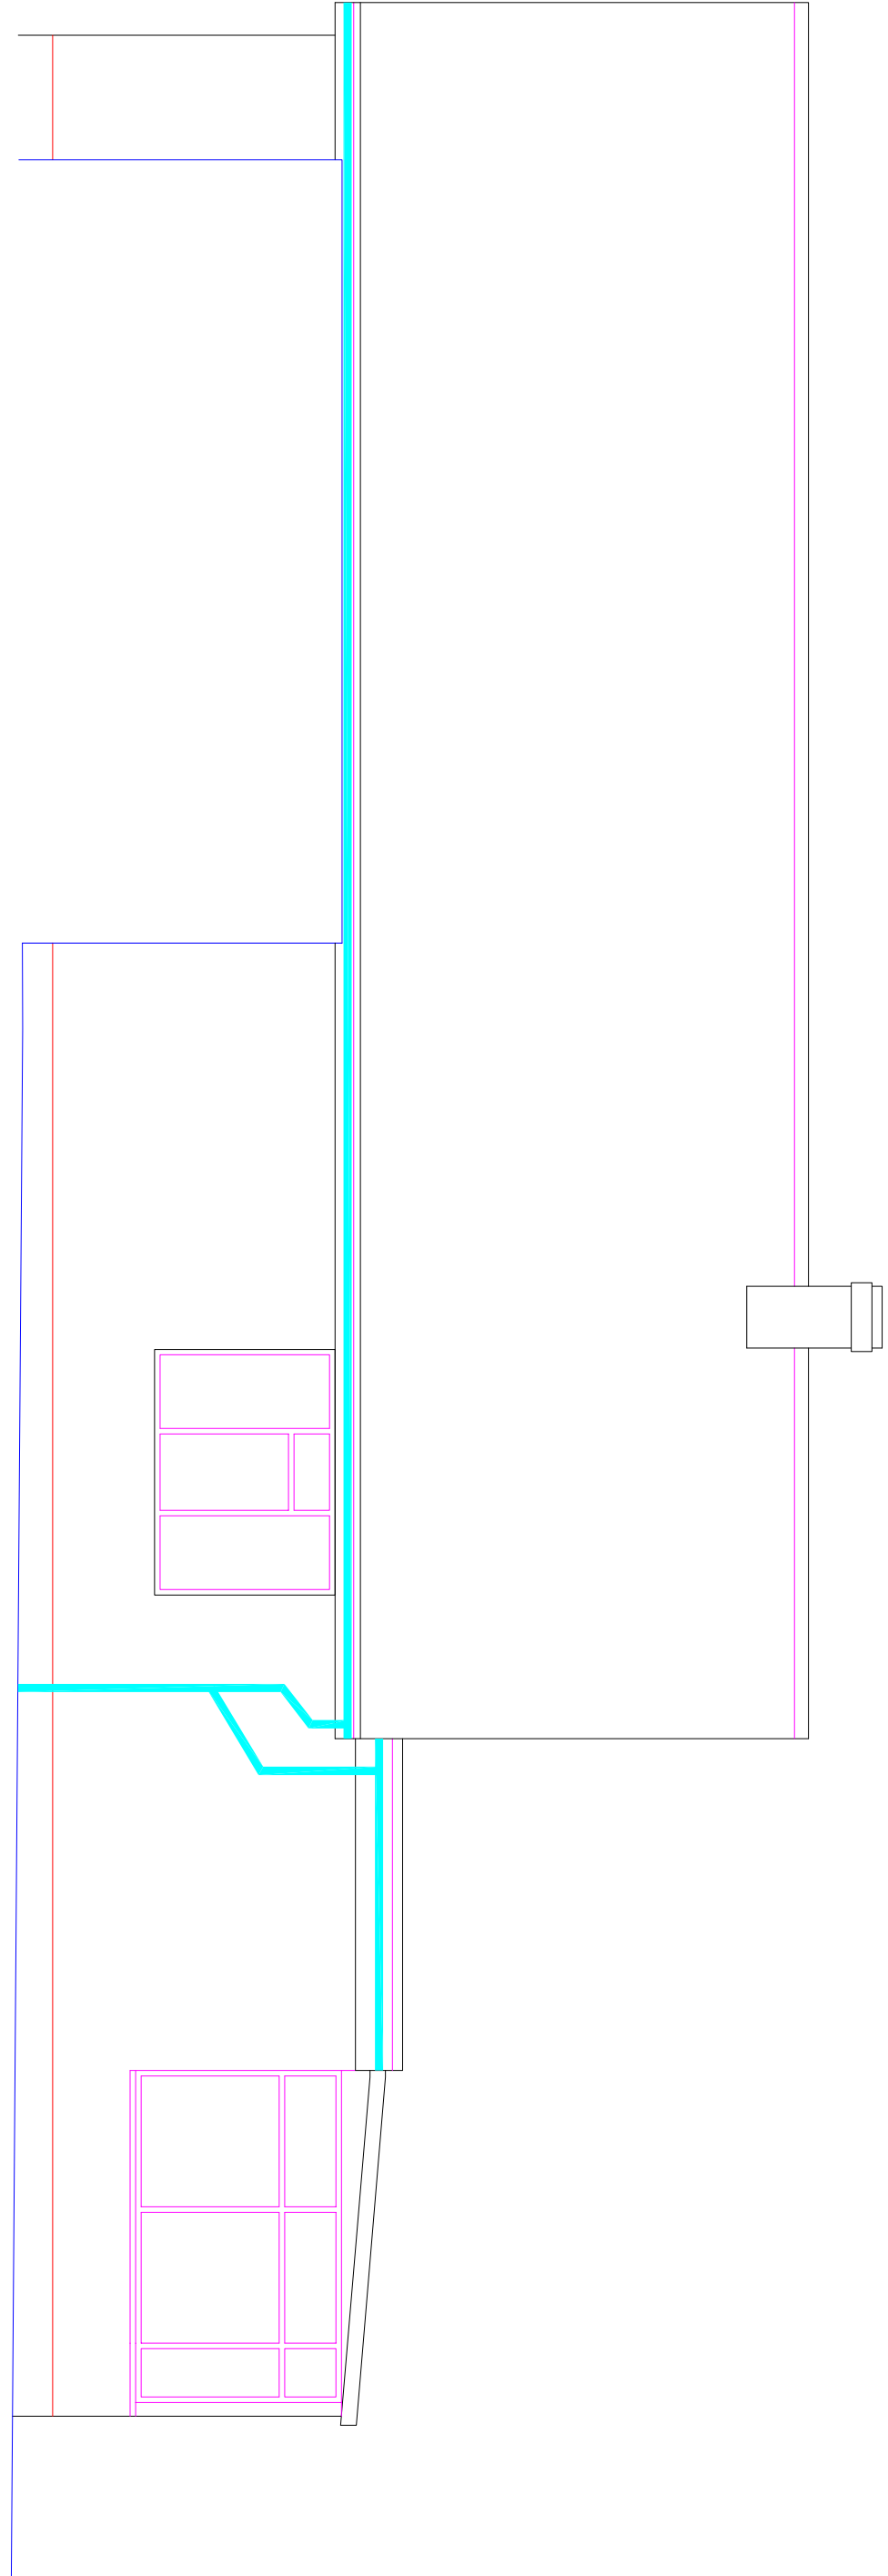

South – no change

CLIENT
MR S ISTED

PROJECT
1 REGENTS WAY
BOGNOR REGIS

TITLE
2BED ATTACHED
DWELLING TO SIDE
PROPOSED ELEVATIONS

STATUS
PLANNING
DATE 04.05.2018 SCALE 1:50@A1

DRAWN BY
SJ
REVIEWED BY
SJ
DRAWING NUMBER
ADC/2/18 –

STEPHEN JUPP MRTPI
CHARTERED TOWN PLANNER
348 CHICHESTER ROAD, BOGNOR REGIS
West Sussex PO21 5BX
Tel 01243 822113
Email: steve@planning-solutions.co.uk
www.planning-solutions.co.uk