


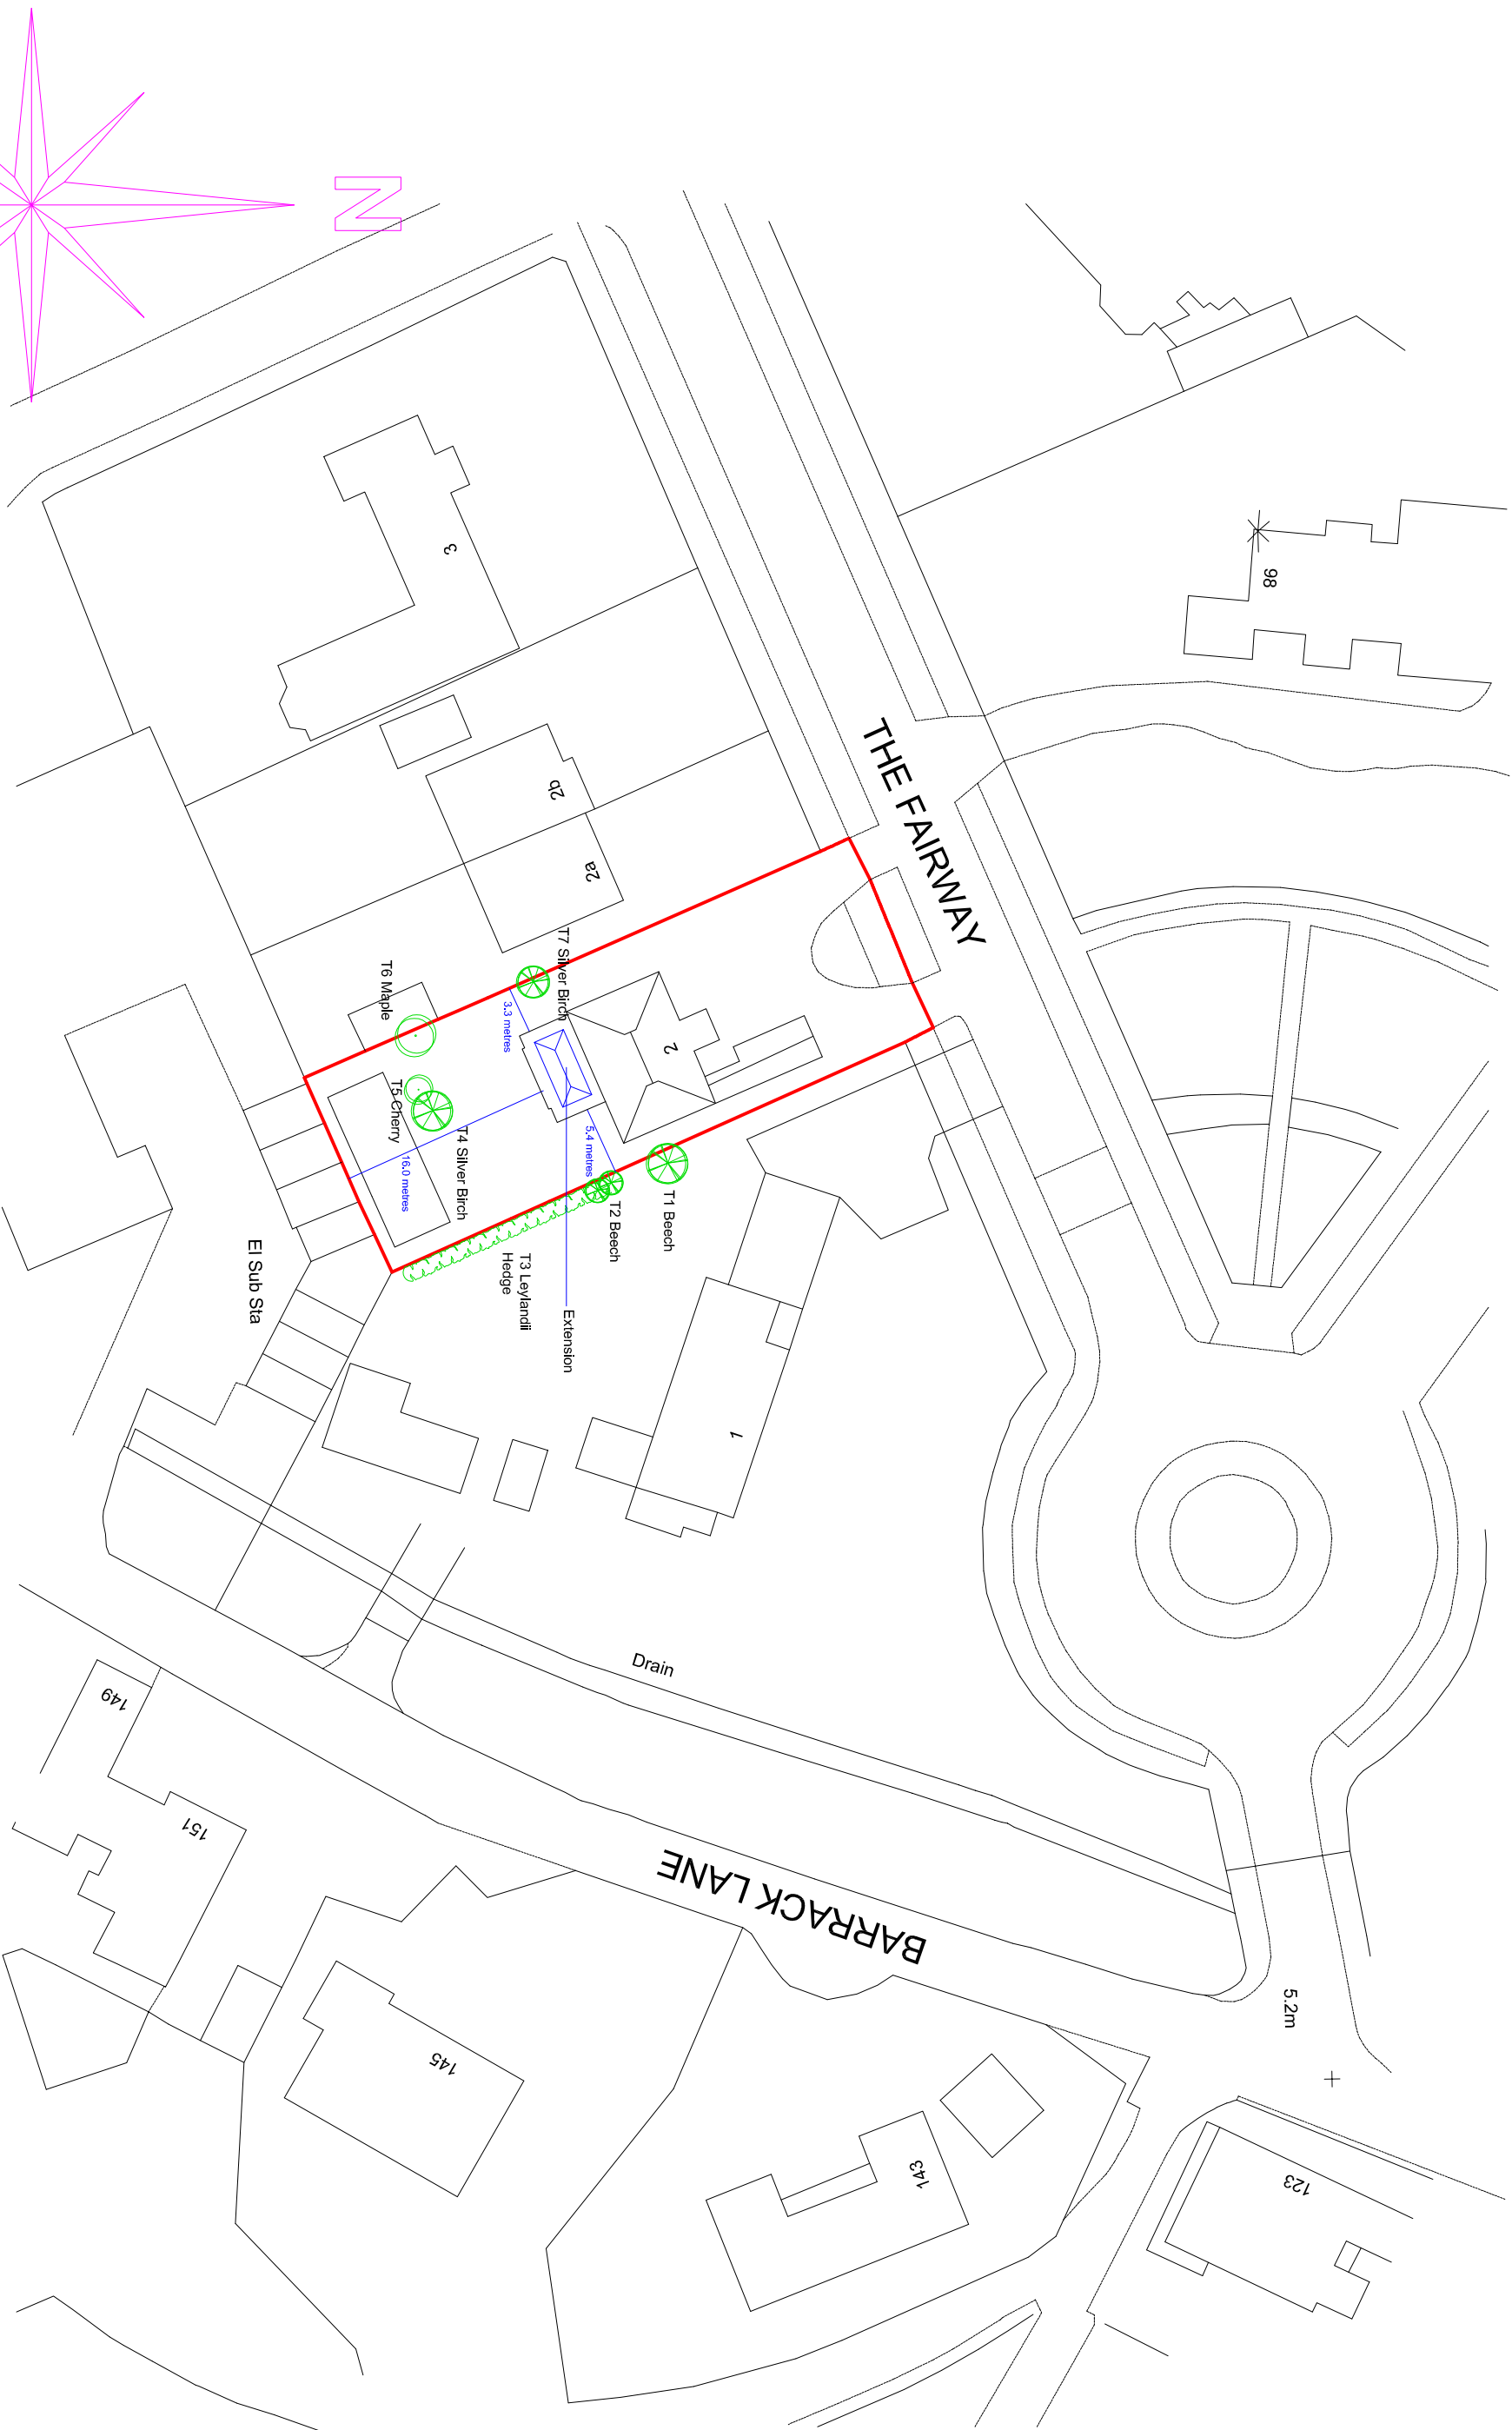

N

THE FAIRWAY

98

Drain

BARRACK LANE

5.2m

123

143

145

151

149

EI Sub Sta

2

1

T6 Maple

T5 Cherry

T4 Silver Birch

T3 Leylandii Hedge

Extension

T2 Beech

T1 Beech

T7 Silver Birch

62

62

6

Site/Roof Plan

SUSSEX BUILDING CONSULTANCY LIMITED

2 THE FAIRWAY, ALDWICK,
BOGNOR REGIS, WEST SUSSEX.

SCALE - 1/500 REV - DATE - 29/04/2021



partner
LABC
3 NORTHGATE ROAD
BOGNOR REGIS
PO21 9LZ
TEL/FAX - (01243) 861379