


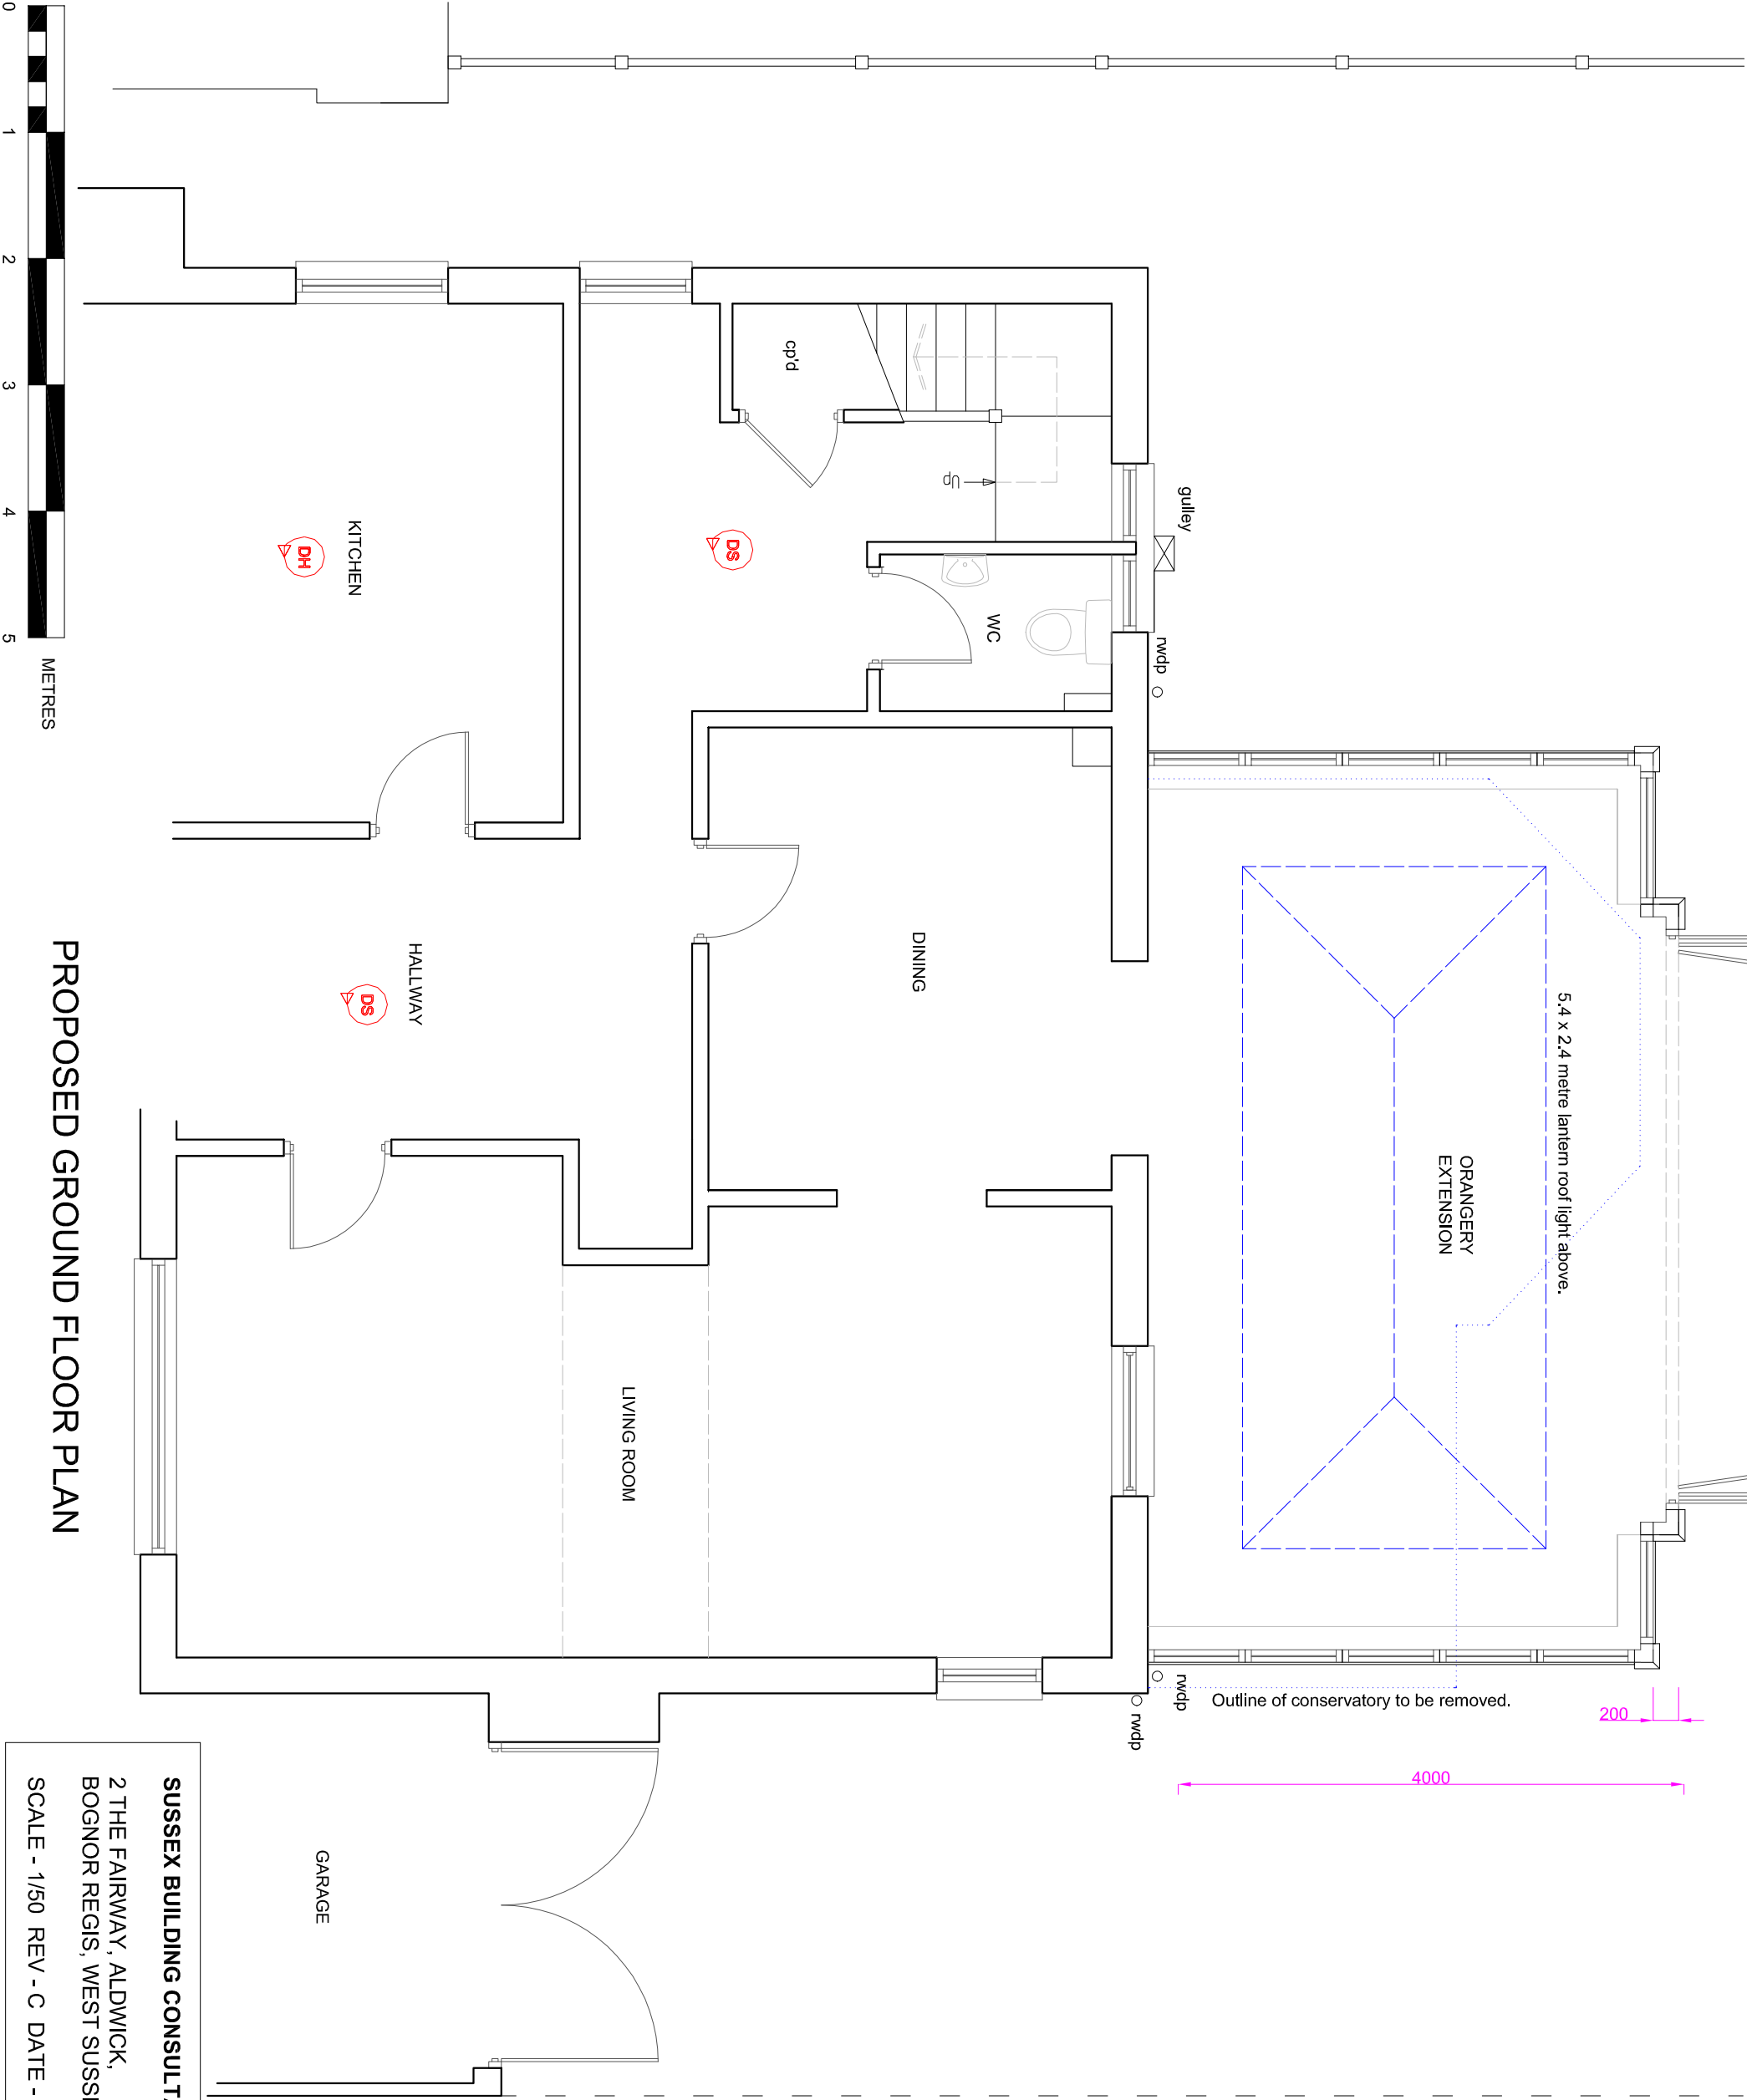

SUSSEX BUILDING CONSULTANCY LIMITED

2 THE FAIRWAY, ALDWICK,
BOGNOR REGIS, WEST SUSSEX.

SCALE - 1/50 REV - C DATE - 28/04/2021

LABC
partner

3 NORTHCOTE ROAD
BOGNOR REGIS
PO21 5LZ

TEL/FAX - (01243) 861379