


NOTES

- ROOF - GRP covered flat roof with glazed lantern roof light.
- WALLS - Painted render finish to match existing.
- WINDOWS/DOORS - White PVC or powder coated aluminium framed double glazed units.

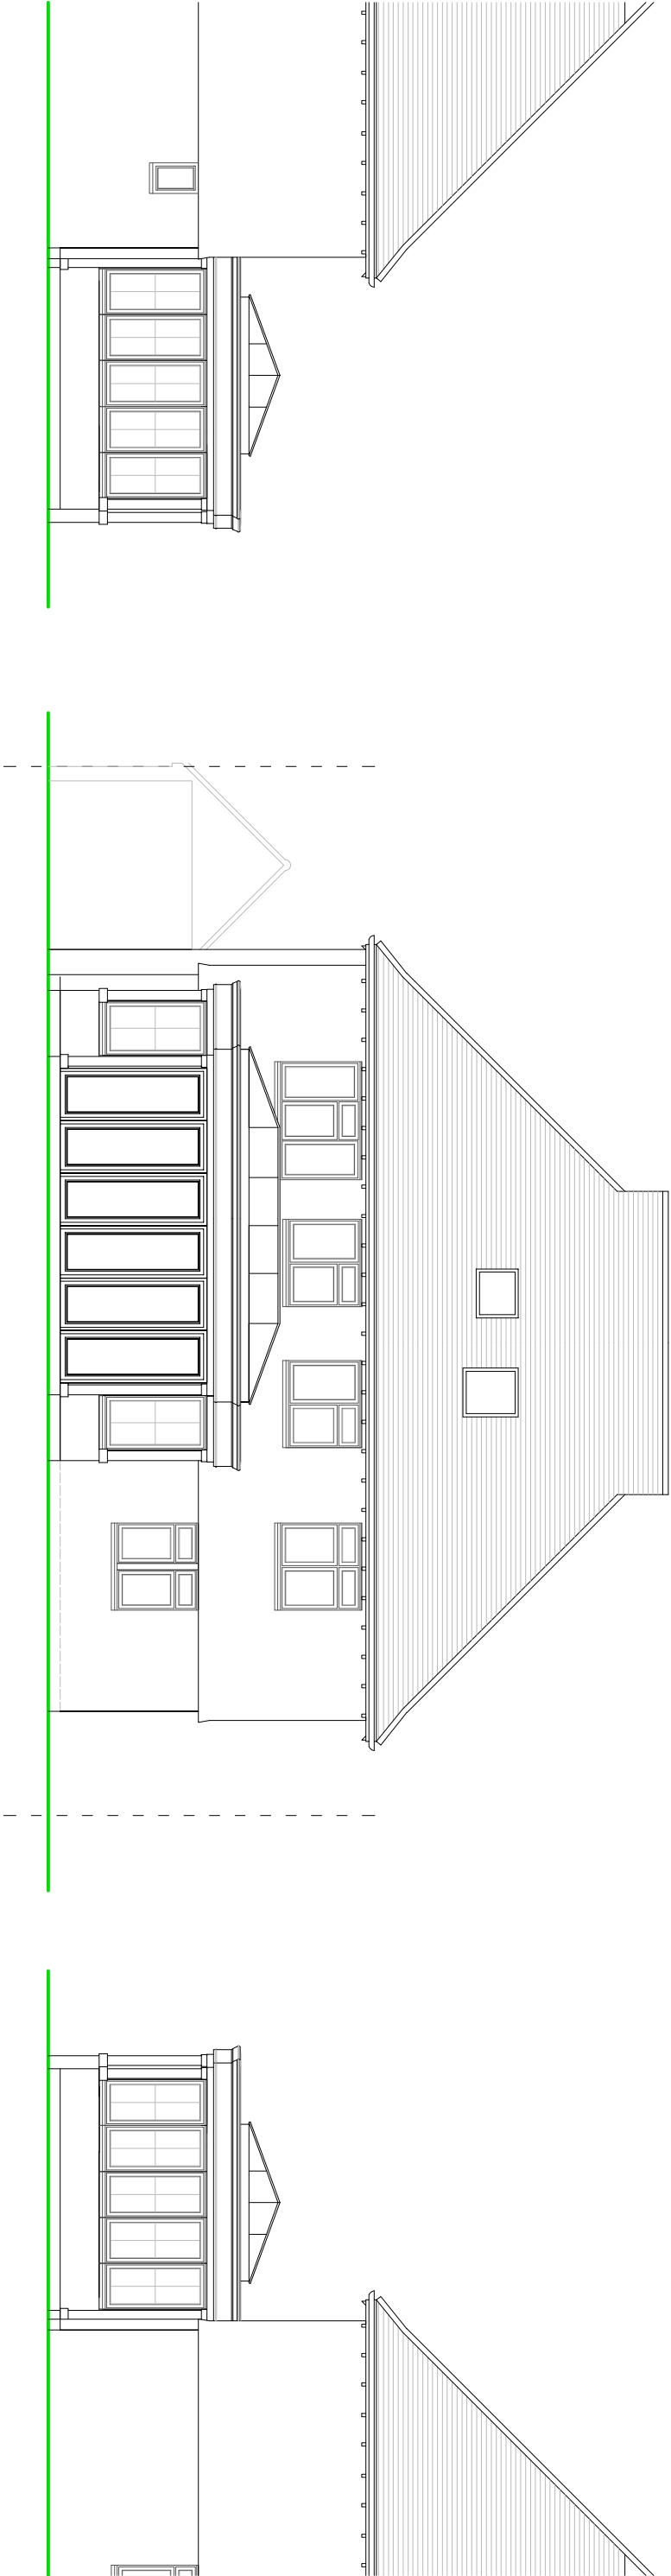

SIDE ELEVATION

REAR ELEVATION

SIDE ELEVATION



PROPOSED ELEVATIONS

SUSSEX BUILDING CONSULTANCY LIMITED

2 THE FAIRWAY, ALDWICK,
BOGNOR REGIS, WEST SUSSEX.

SCALE - 1/100 REV - B DATE - 26/04/2021



partner
LABC

3 NORTHCOTE ROAD
BOGNOR REGIS
PO21 3LZ
TEL - (01243) 863379