
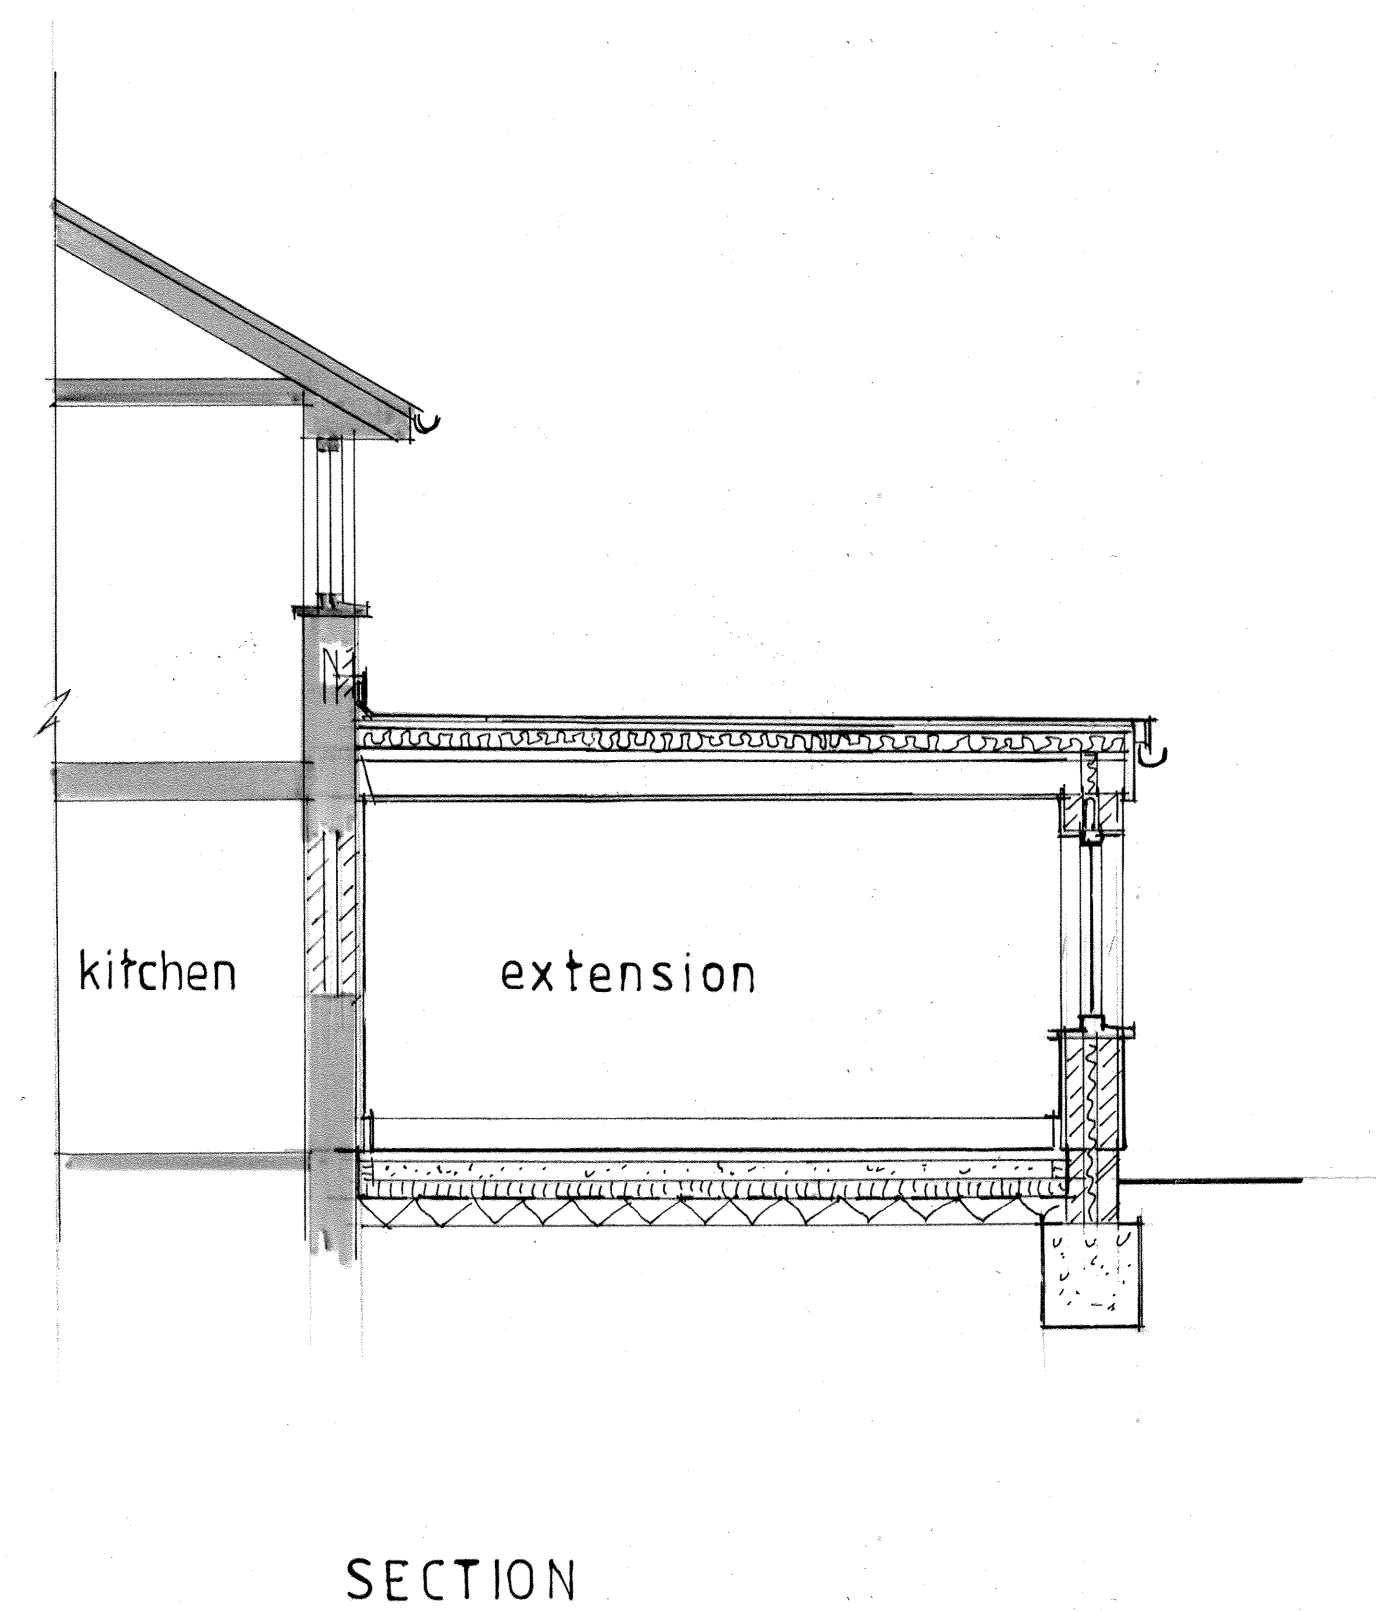
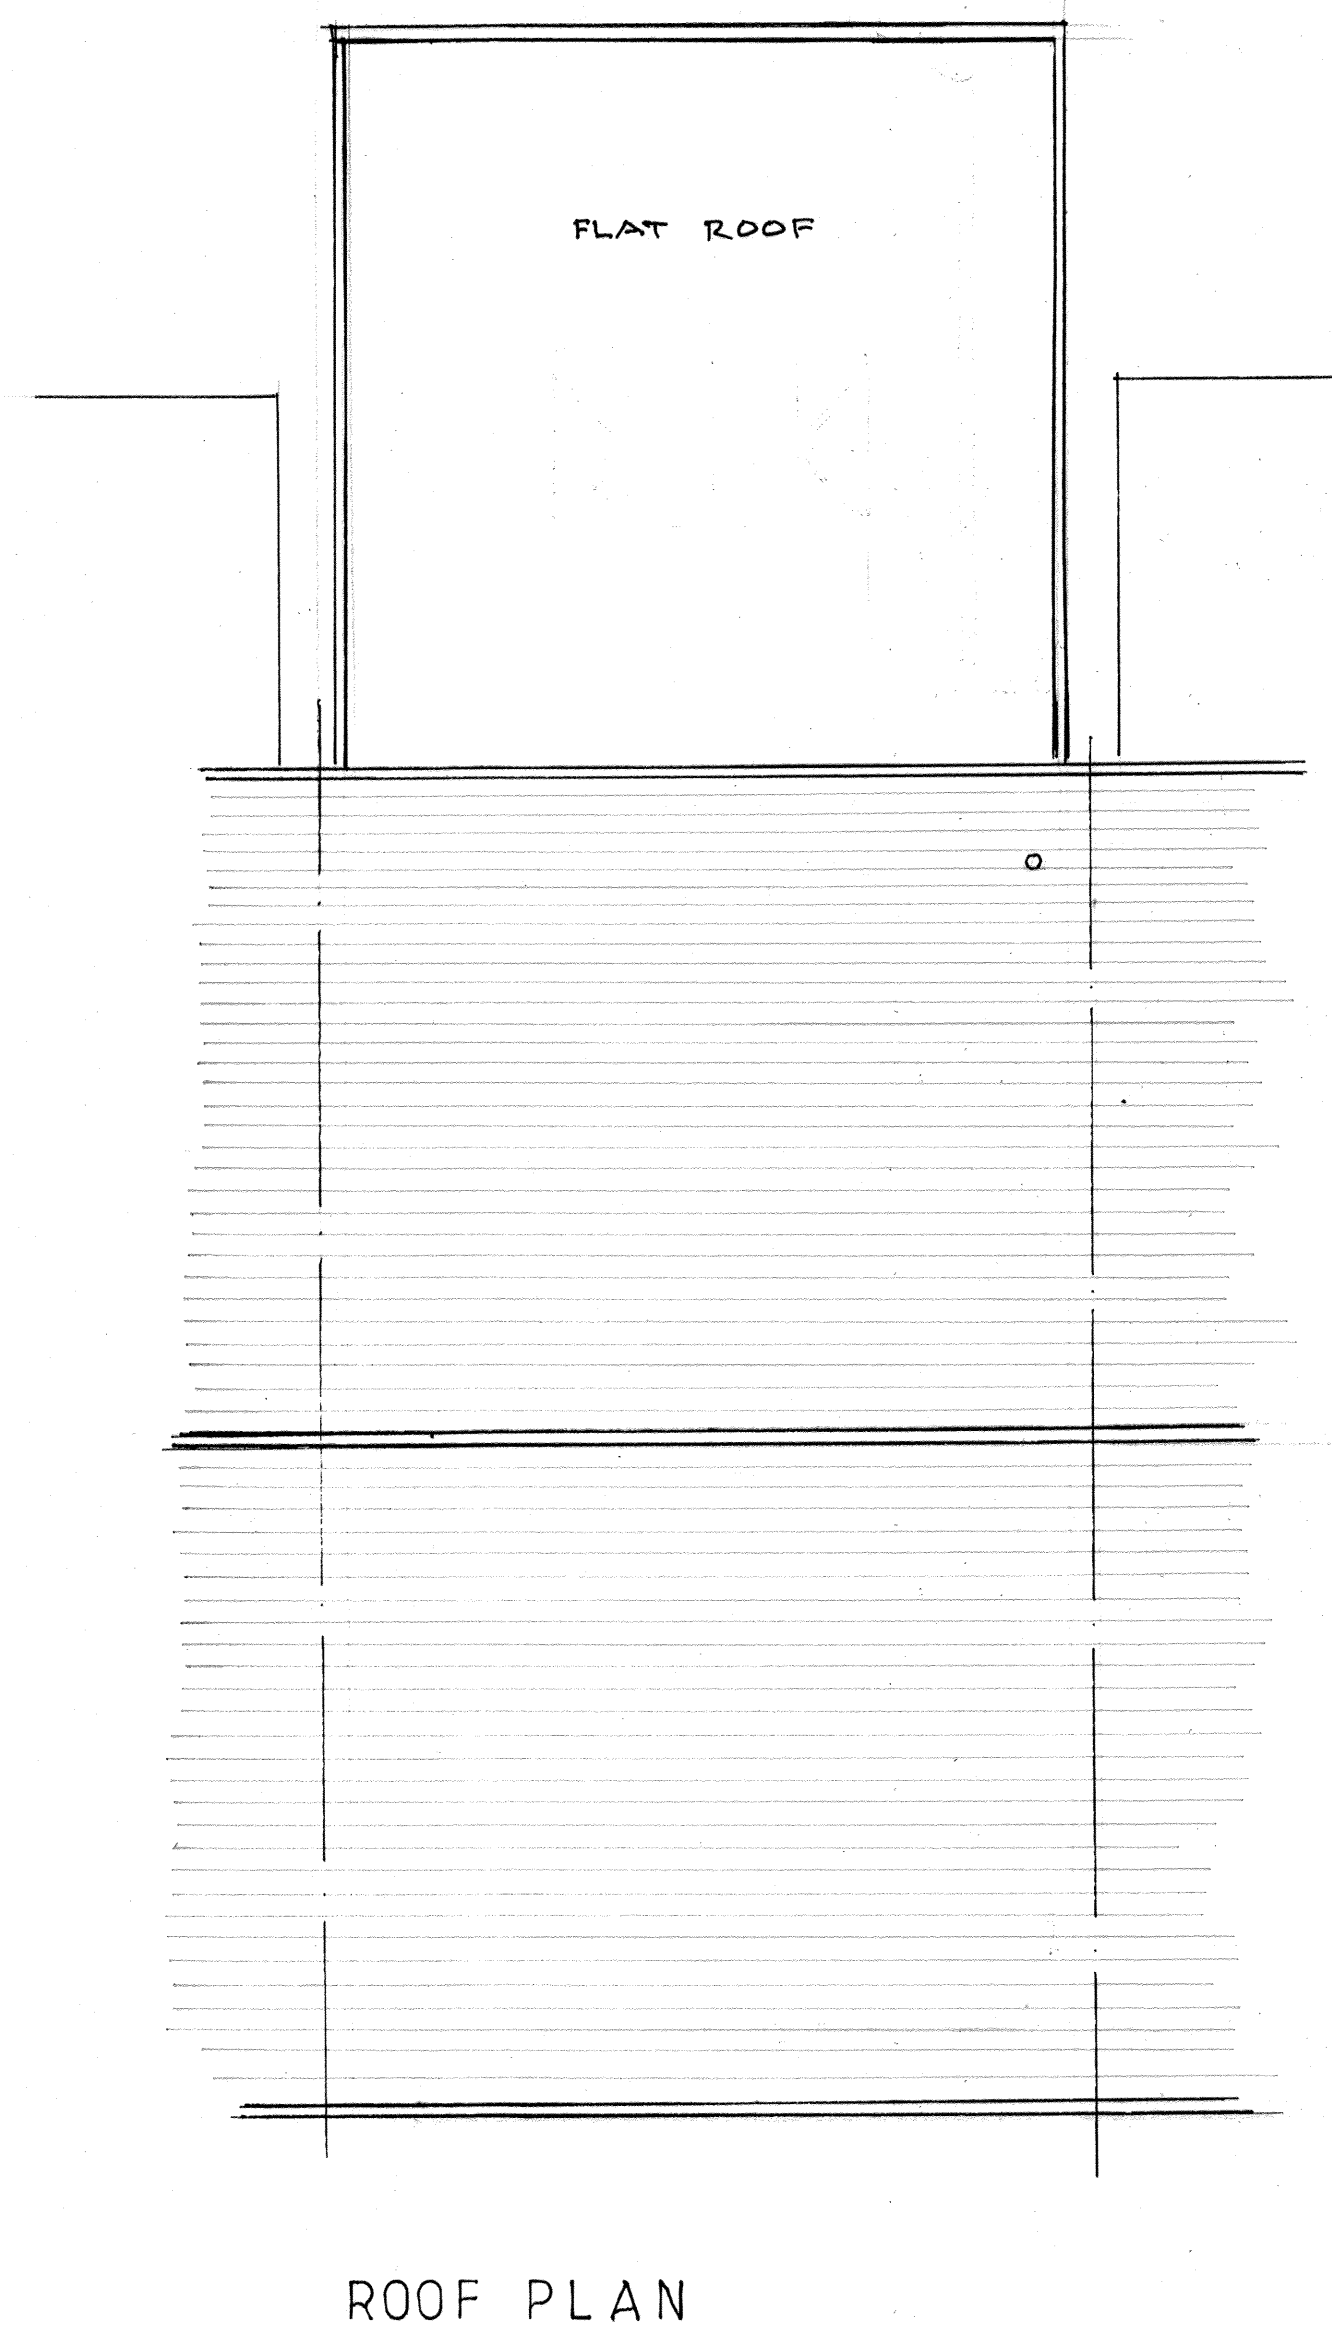
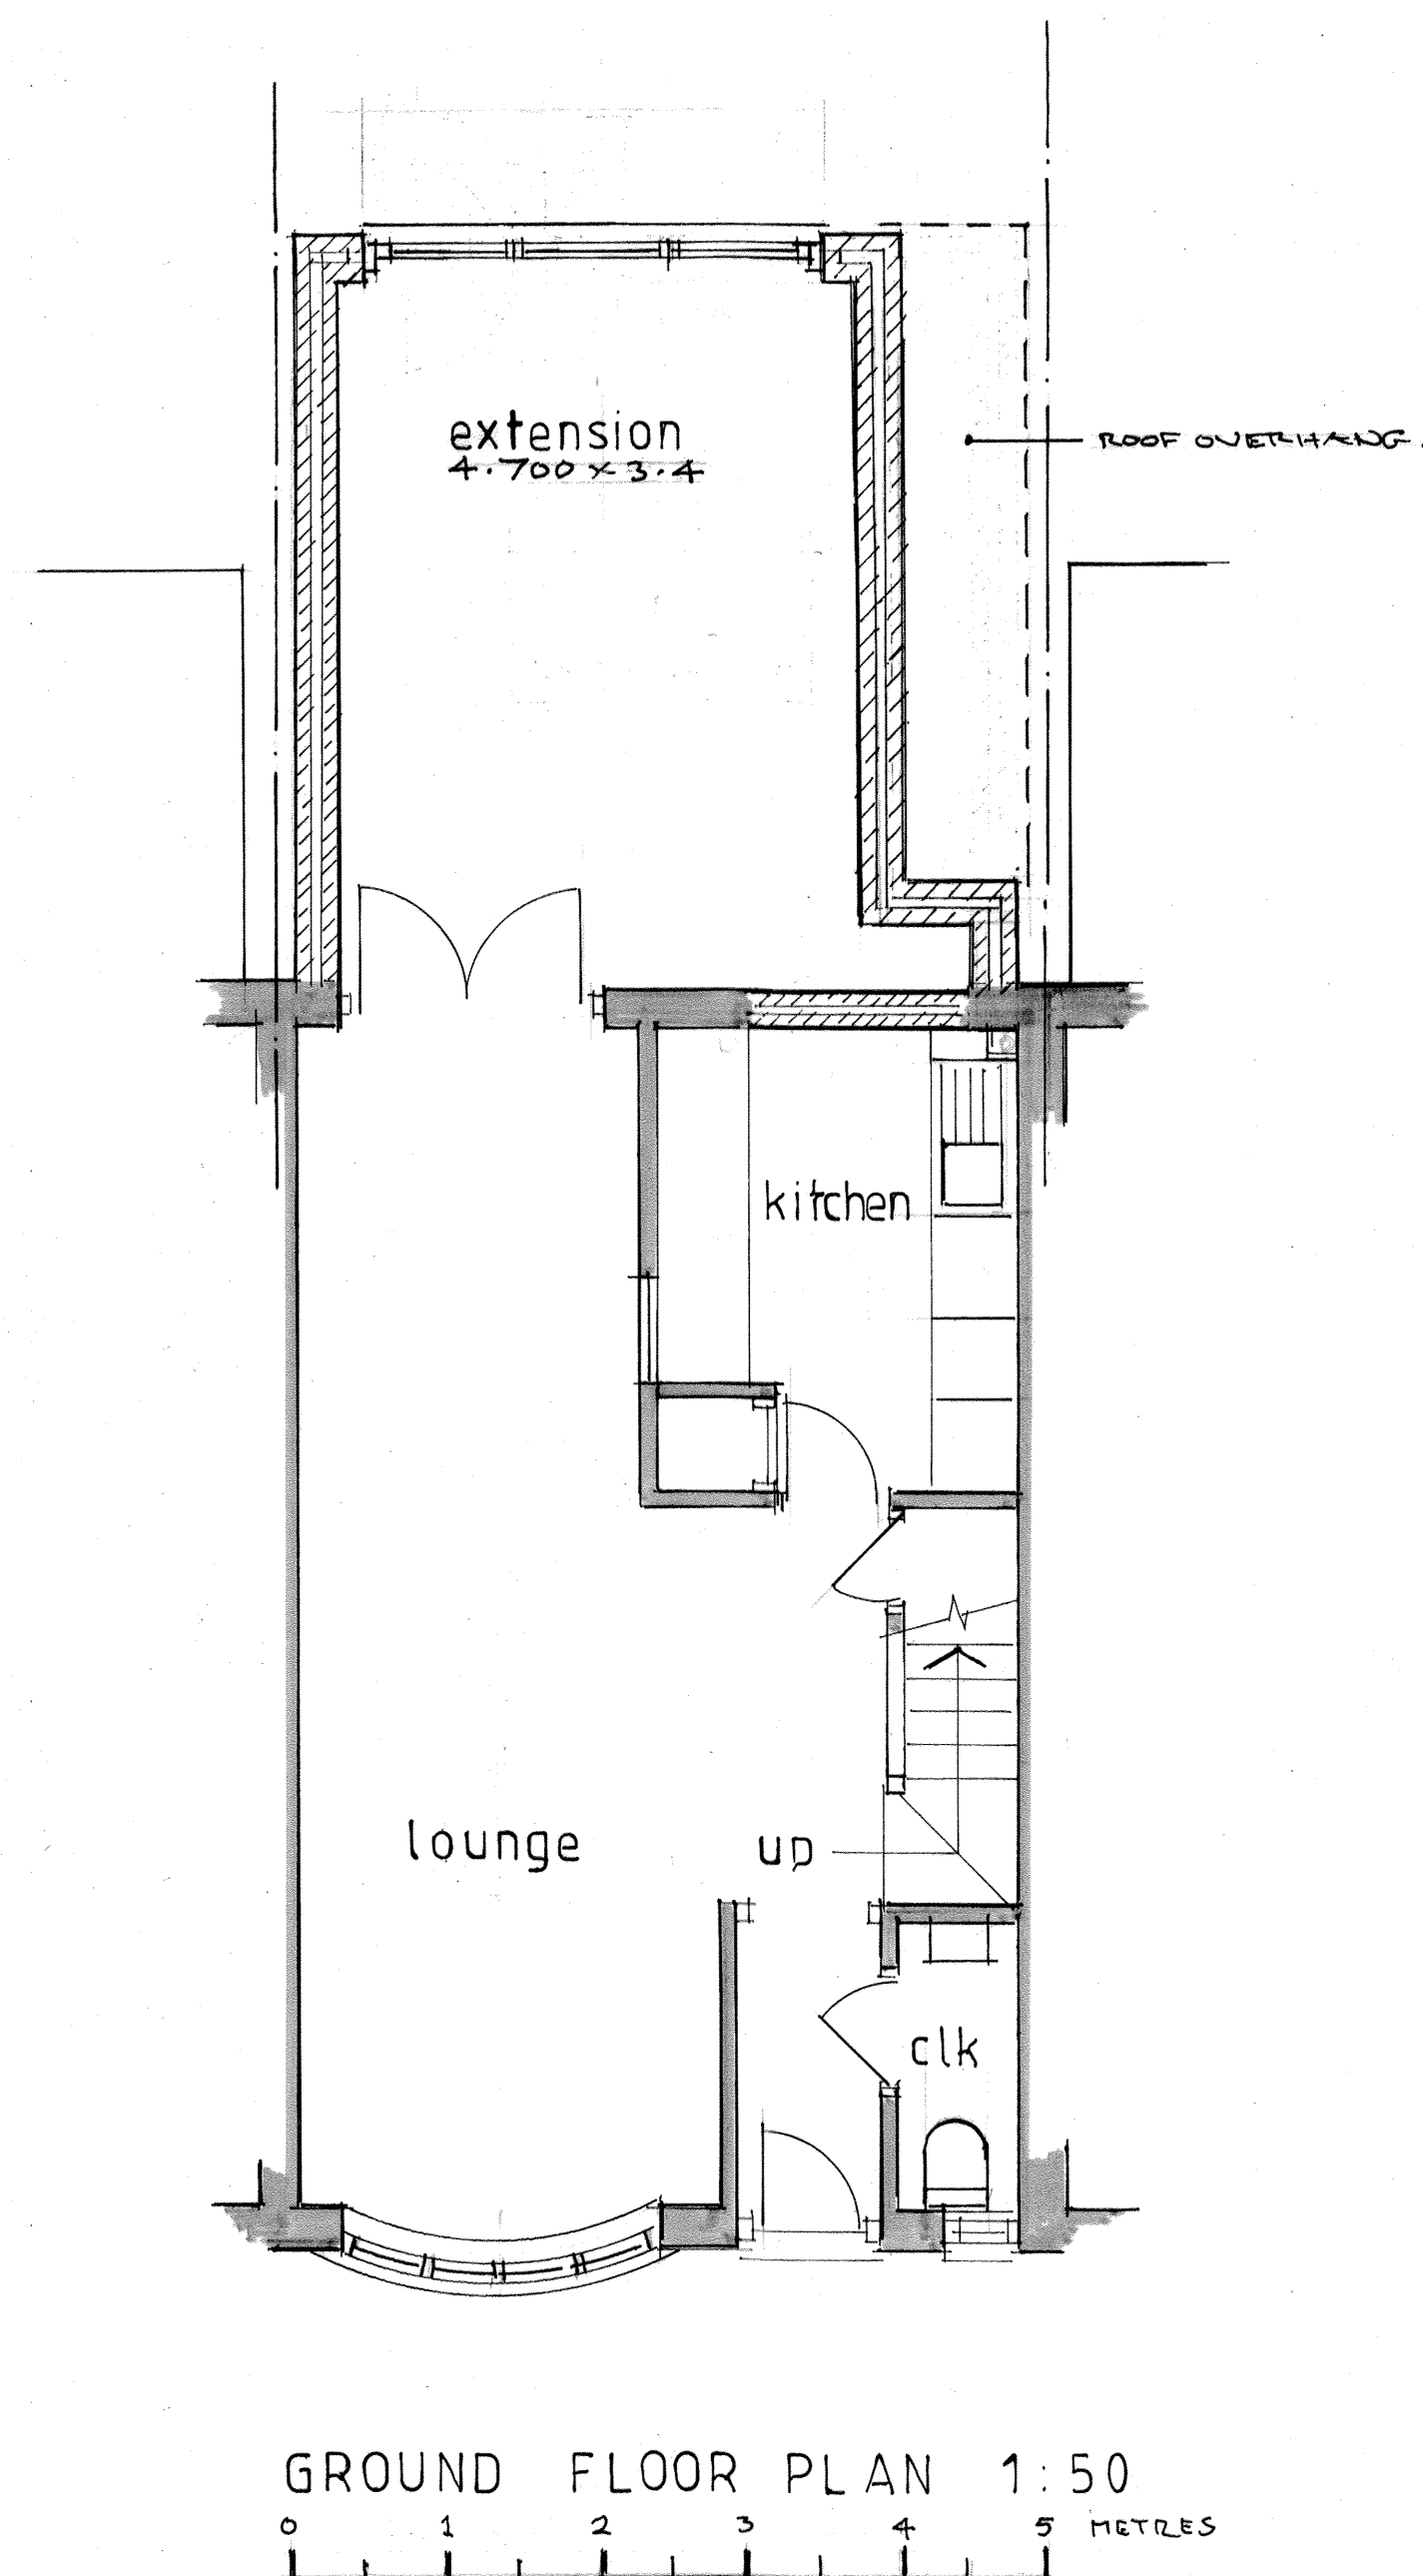
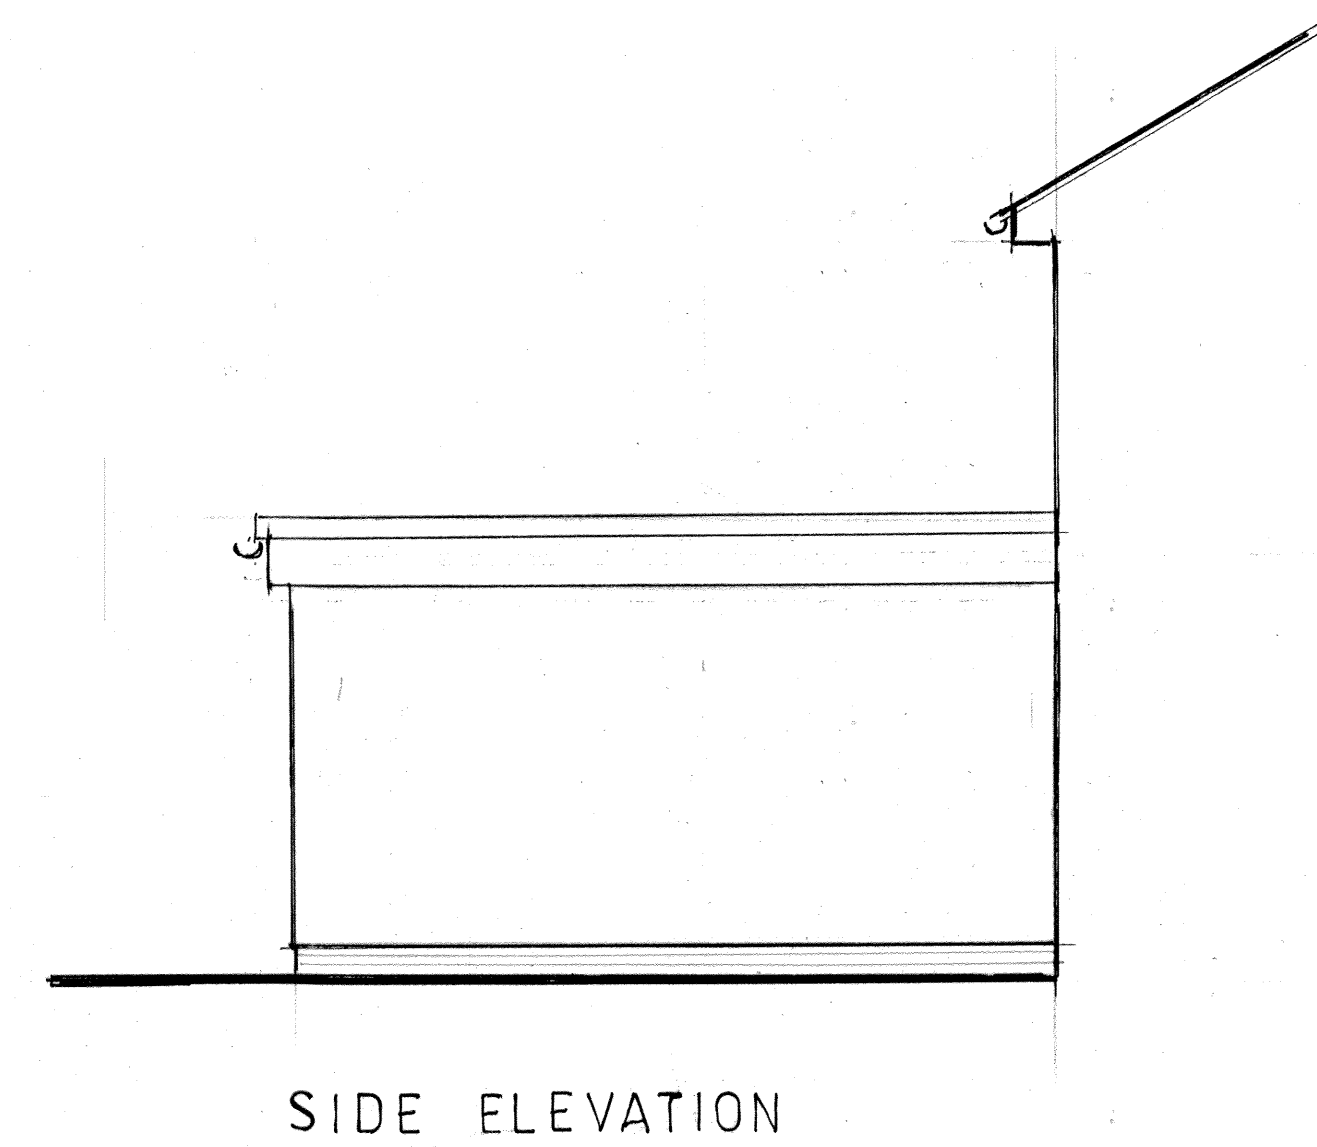
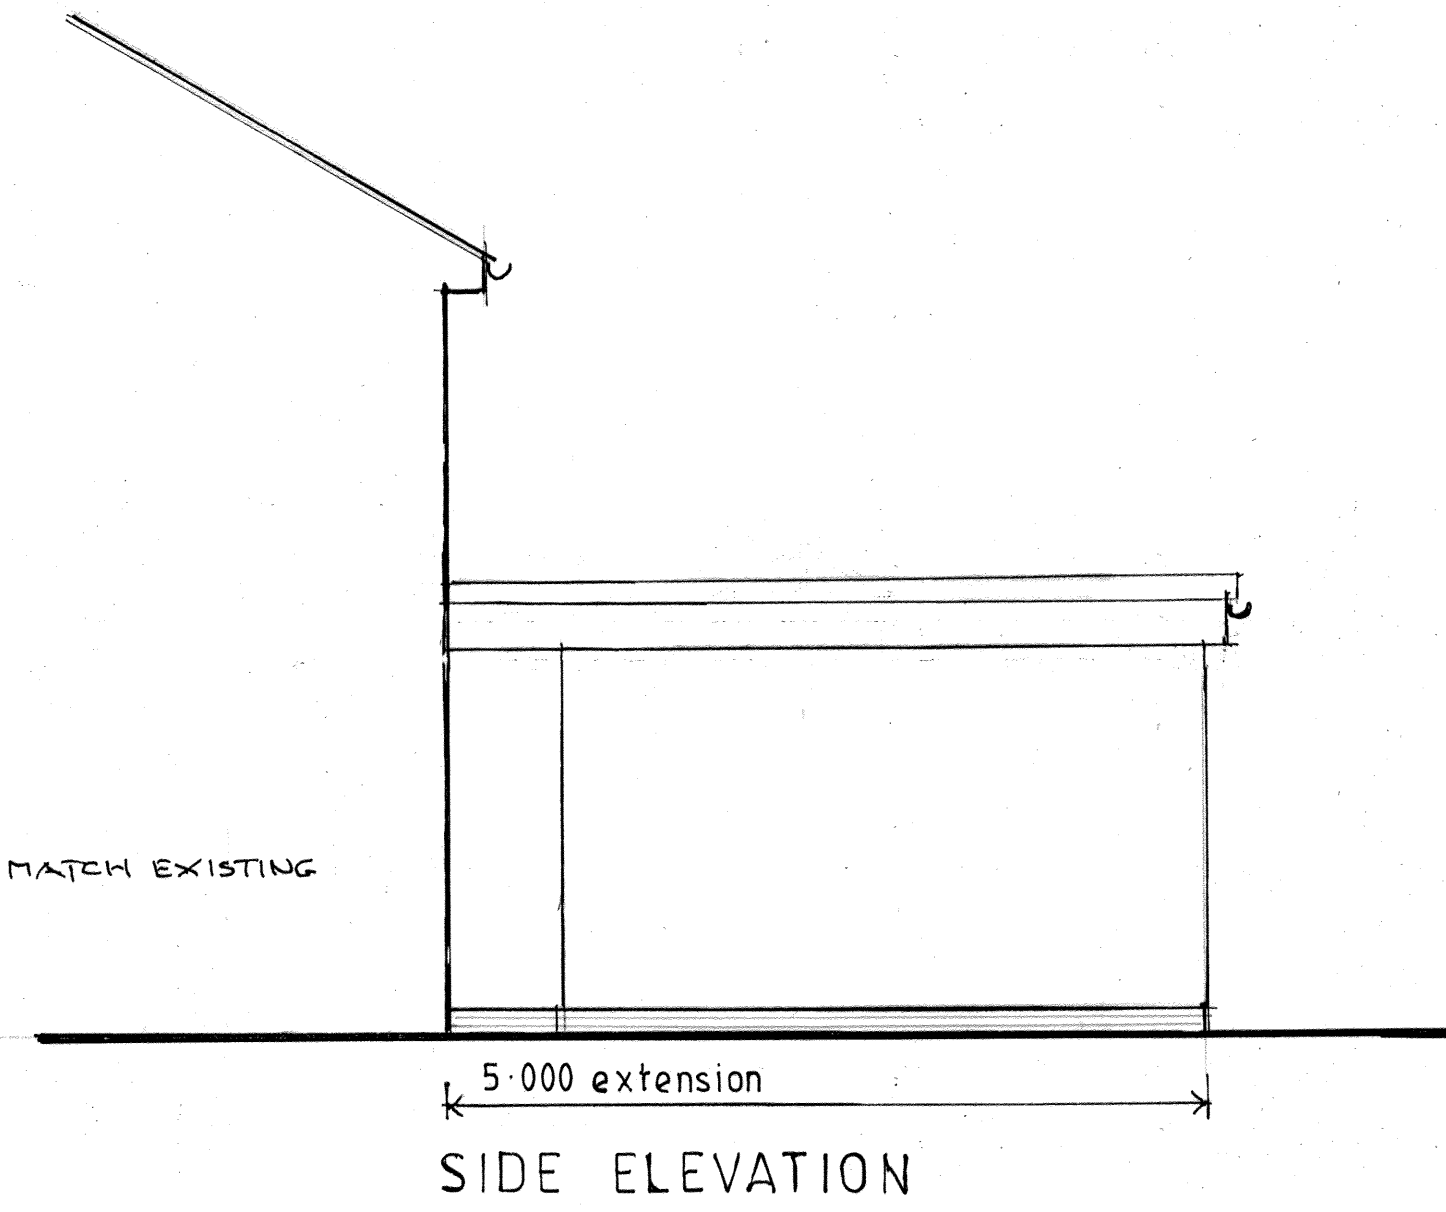


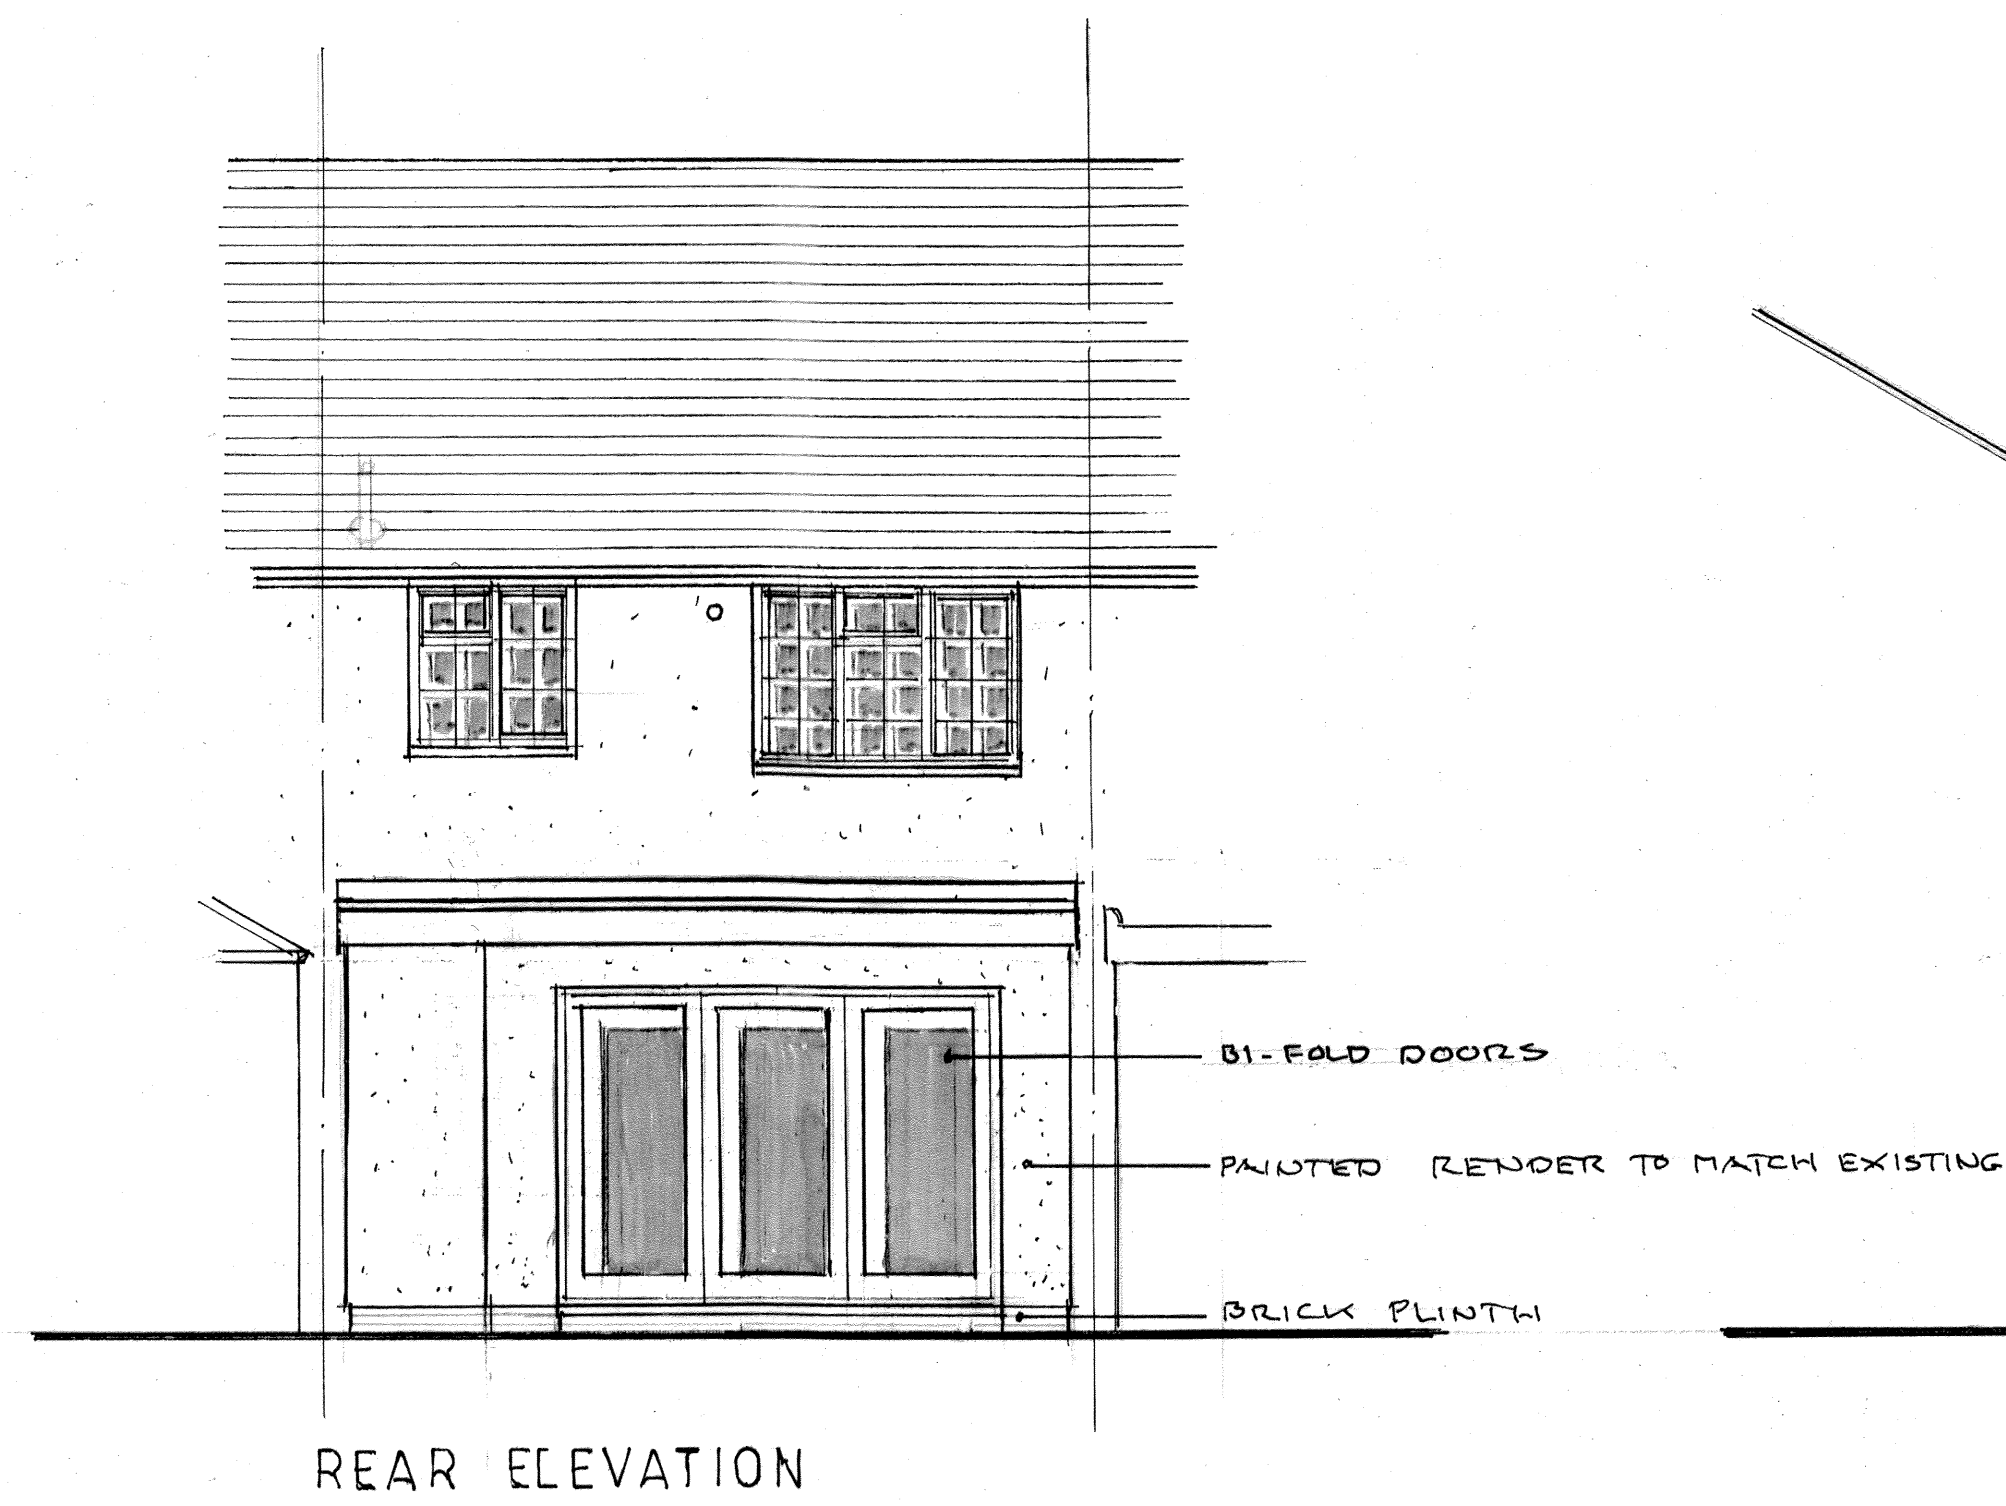

B~ ROOF OVERHANG ADDED 7/20
A~ CLIENTS REVISIONS 6/20

No. Revisions: Date:

O'NEILL
ARCHITECTURAL SERVICES
16 Grosvenor Road, Donnington,
Chichester, West Sussex. PO198RX.
Telephone: [01243] 531333

Client:
Mr. L. TRUSLER

Project:
PROPOSED EXTENSION,
51 WESTMINSTER DRIVE,
BOGNOR REGIS,
WEST SUSSEX.

Drawing:
DESIGN PROPOSALS

Drawn by
P.O. NEILL

Date:
SEPTEMBER, 2019

Scale/s:
1:50

Dwg. no.
1921 / 03

Rev.
B