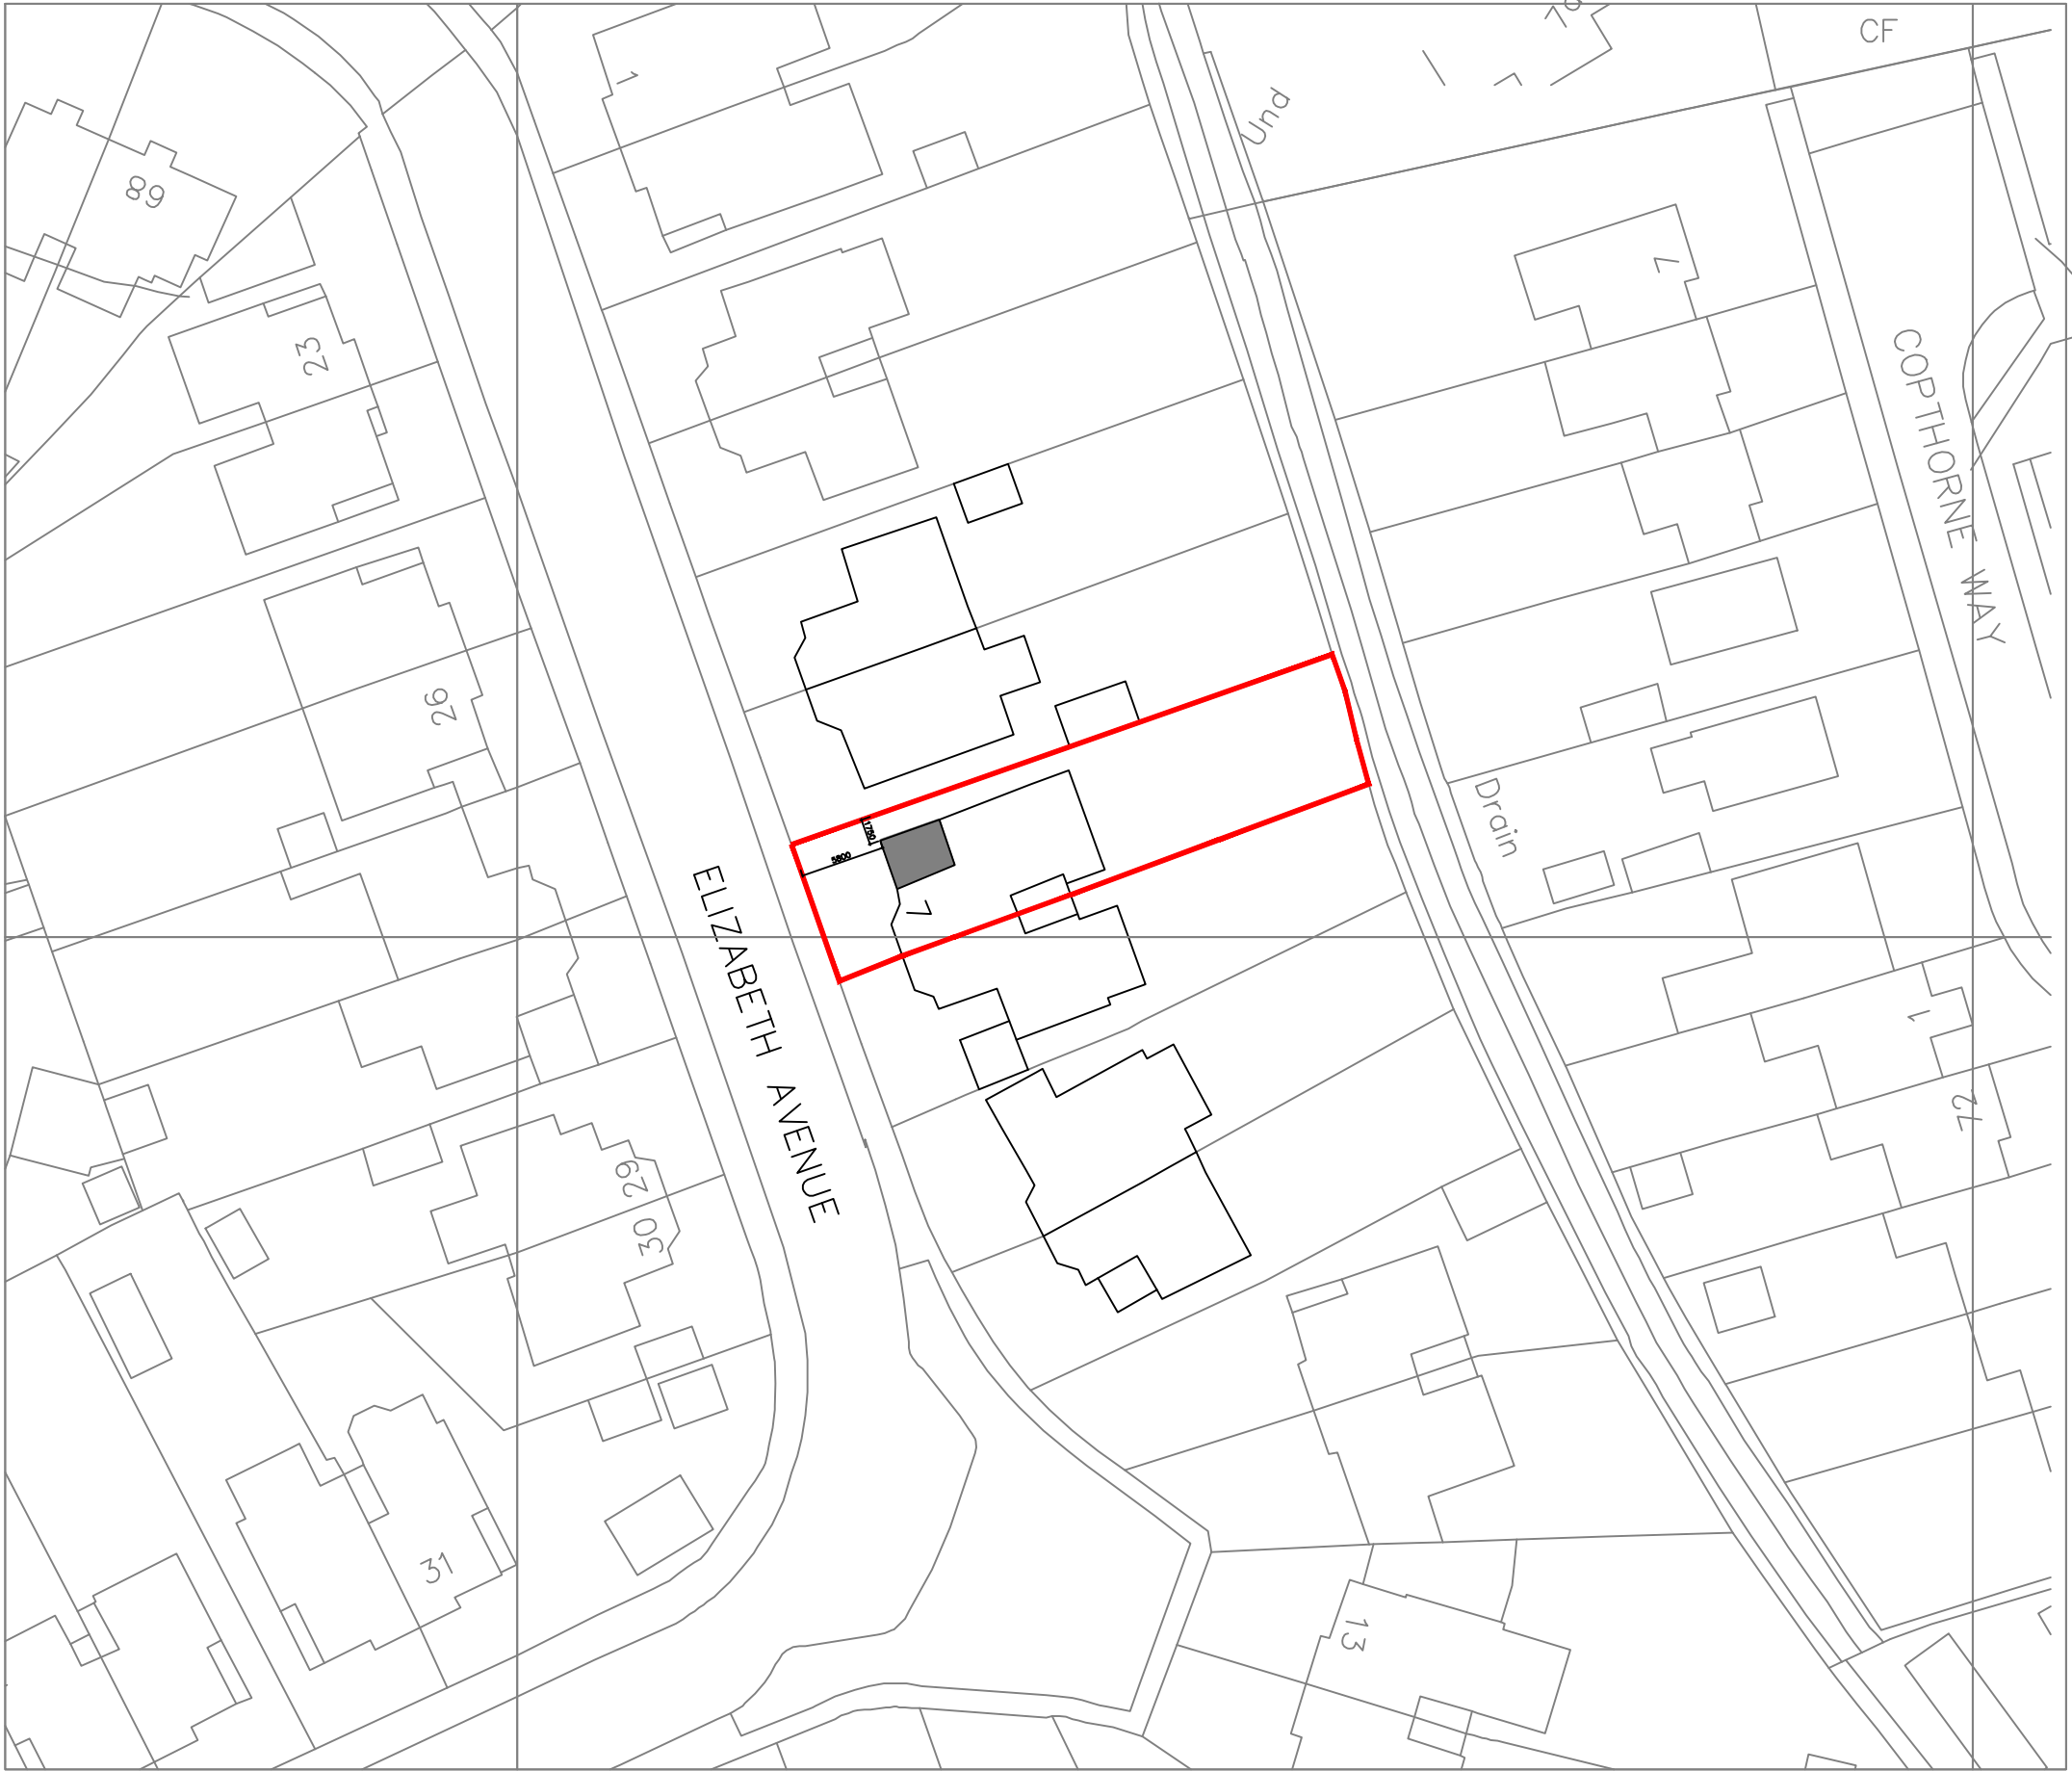


SCALE 1: 500 © A3

FOR MR & MRS T.ROBERTSON		
SITE 7 ELIZABETH AVENUE, ROSE GREEN, BOGNOR REGIS, WEST SUSSEX. P021 3EL		
TITLE PROPOSED EXTENSION BLOCK PLAN		
SCALE 1: 500 © A3	DRAWN AH 04/21	DRAWING NO. 01B REV.