
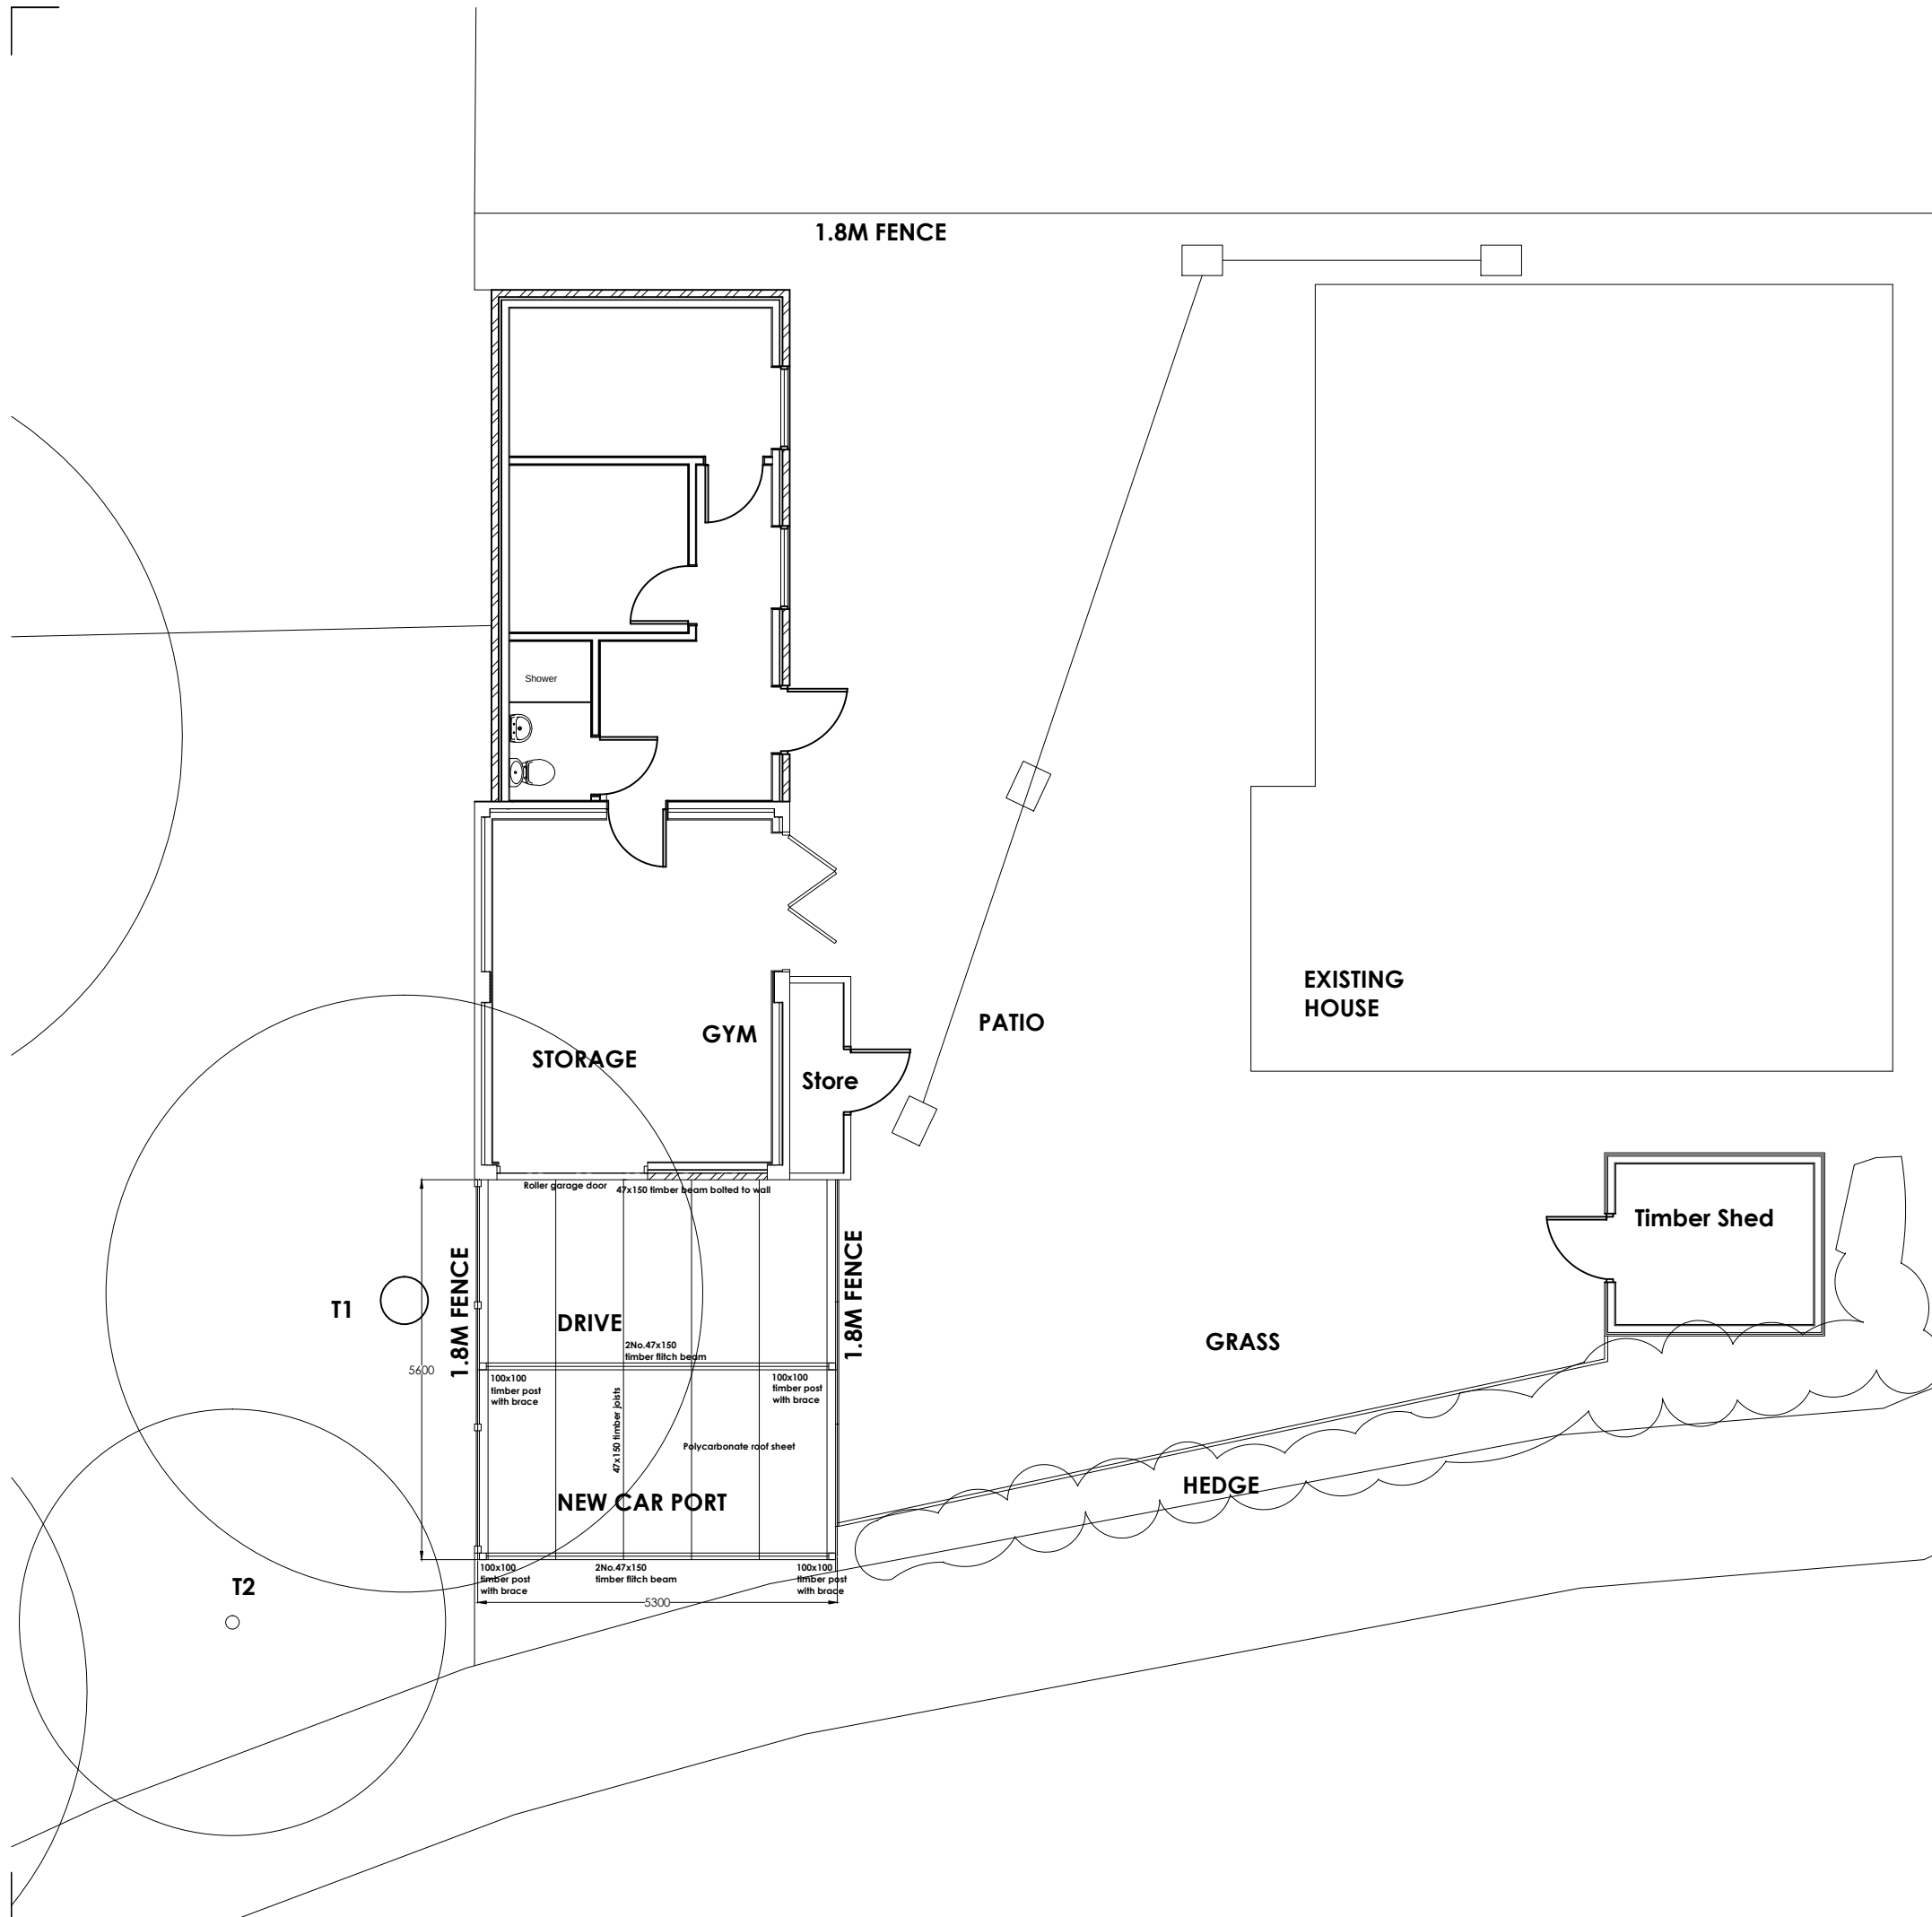



DO NOT SCALE FROM THIS DRAWING EXCEPT FOR PLANNING PURPOSES.

THIS DRAWING TO BE READ IN CONJUNCTION WITH ALL RELEVANT DRAWINGS AND SPECIFICATIONS OF OTHER CONSULTANTS.

© THIS DRAWING IS THE COPYRIGHT OF PDK ARCHITECTURE AND SURVEYING.

--	--

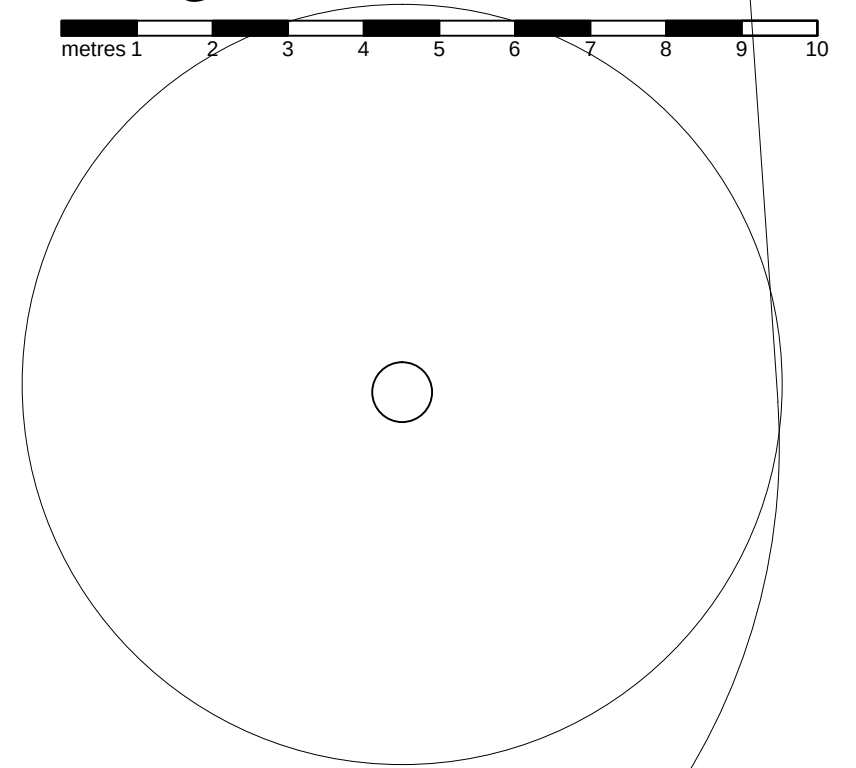

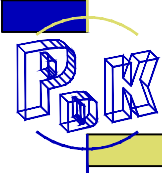REV	DATE	AMENDMENT	BY
PROJECT	1 ALDWICK PLACE BOGNOR REGIS SUSSEX.. PO21 4AD		 Chartered Institute of Architectural Technologists
DRAWING	PROPOSED PLAN		
Date	May 2019	Drawn By PJC	
Scale	1: 100 @A3	Iss. App. By DKC	
Drawing No	012	File Location 0027	 PDK Architecture and Surveying
			29 Breach Avenue, Southbourne, Emsworth, Hampshire, PO10 8NB T: 01243 697164 M: 07879471666 www.pdkconsulting.co.uk



**Chartered Institute of
Architectural Technologists**

29 Breach Avenue,
Southbourne,
Emsworth,
Hampshire. PO10 8NB
T: 01243 697164
M: 07879471666
www.pdkconsulting.co.uk



PDK
Architecture
and
Surveying

~~ARUN DISTRICT COUNCIL-AW/168/19/HH~~