


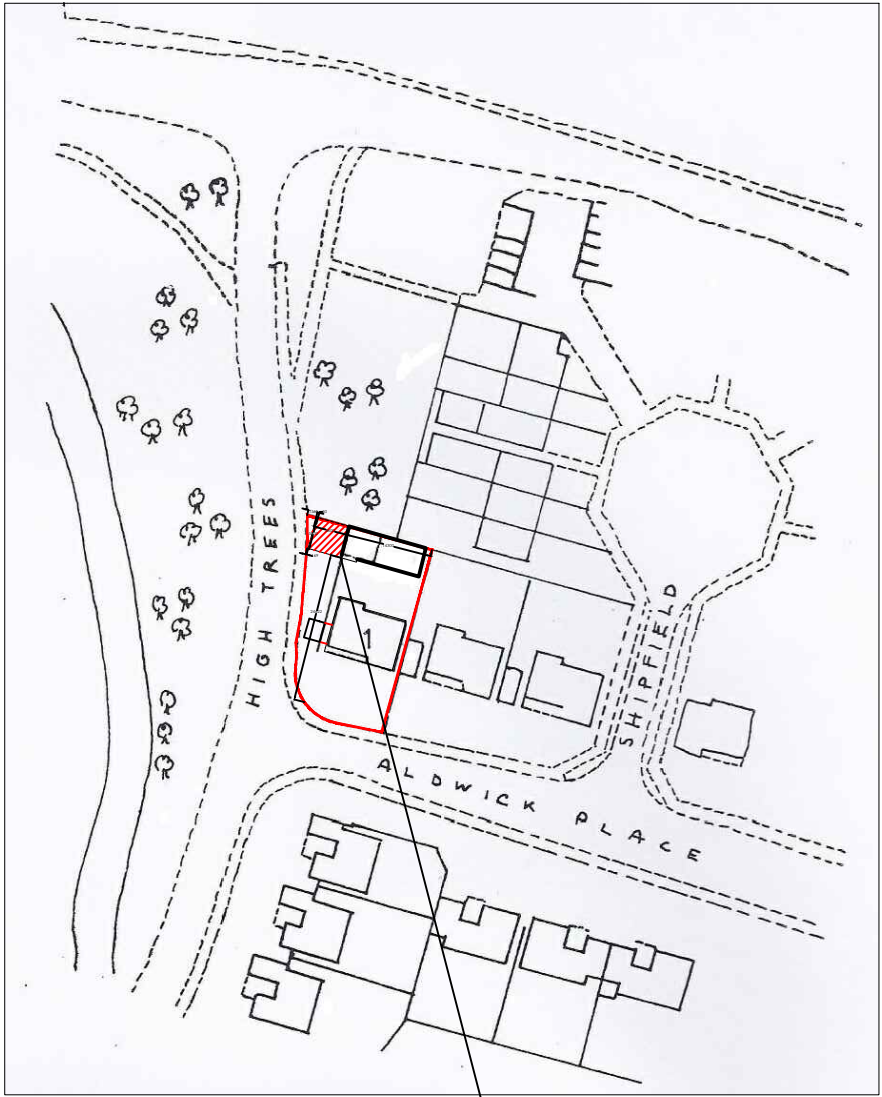


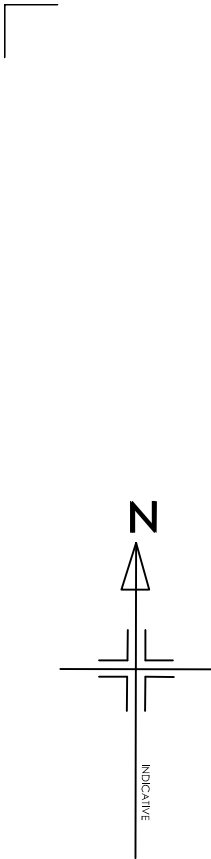

LOCATION PLAN
1:1250 @ A3

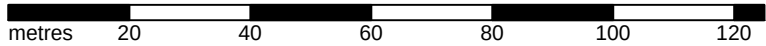

SITE

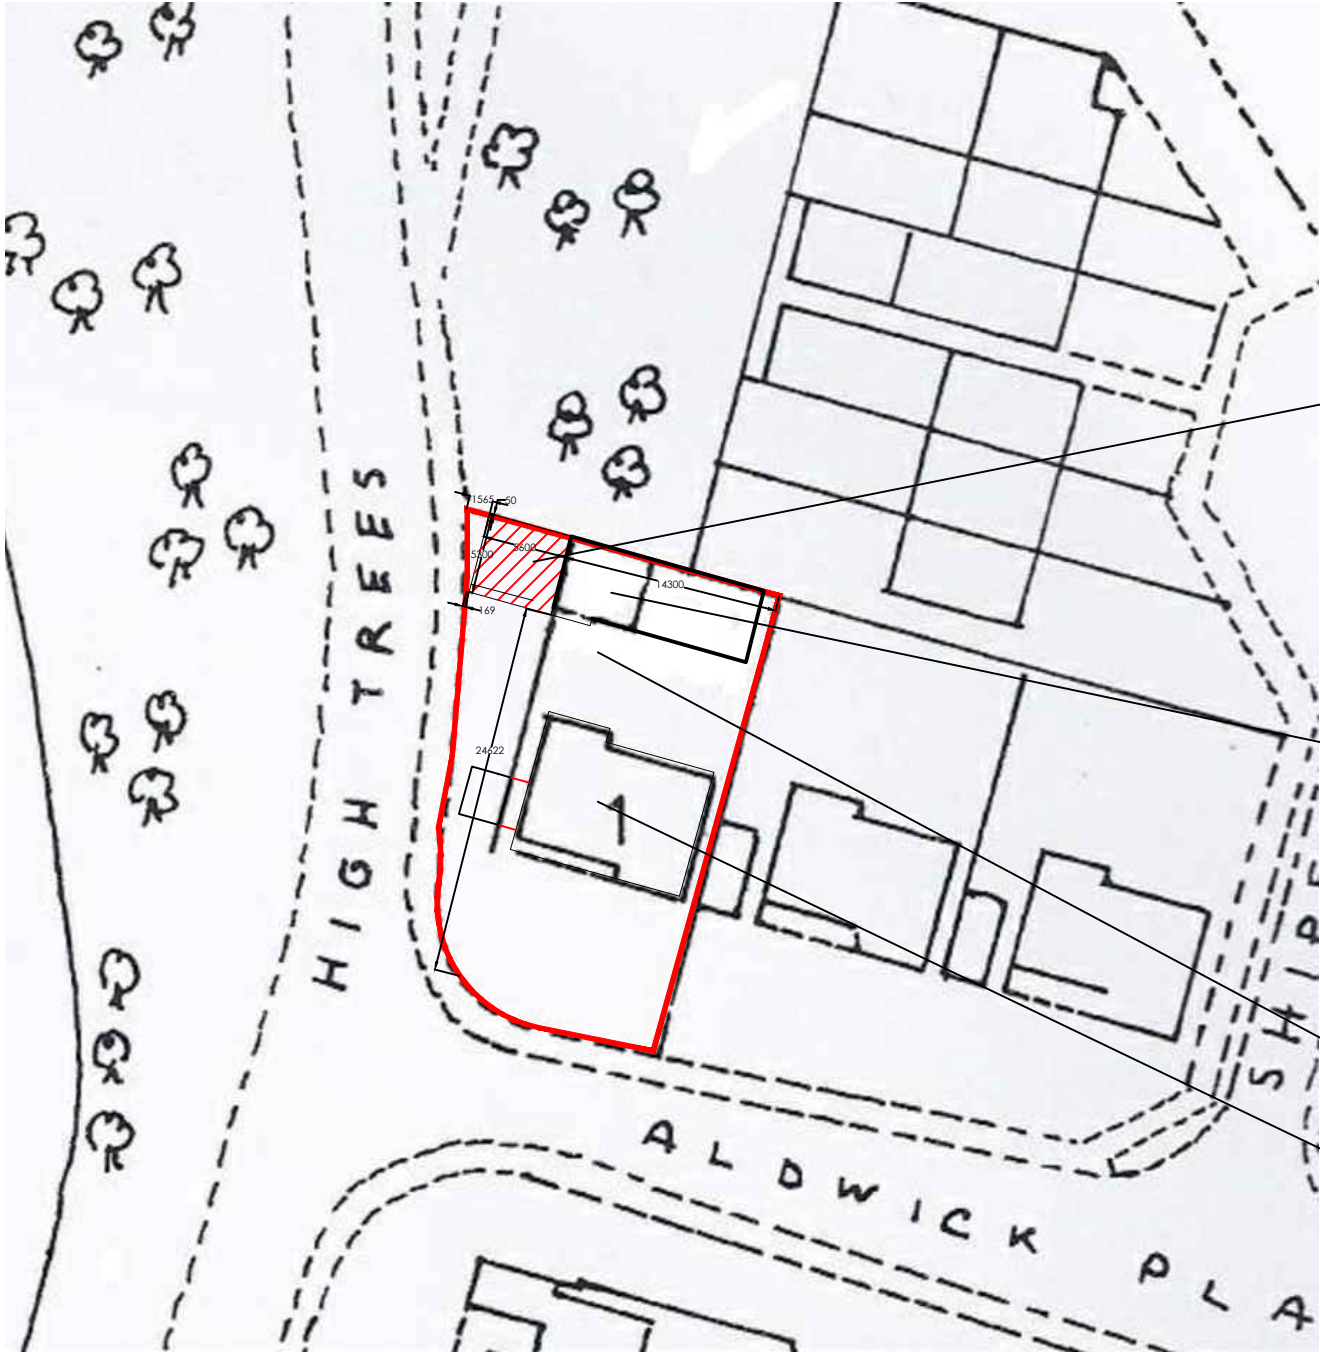

BLOCK PLAN
1:500 @ A3



A

29-05-19

Dims added

pjc

NOTE
DO NOT SCALE FROM THIS DRAWING EXCEPT FOR PLANNING PURPOSES.
ALL DIMENSIONS TO BE CHECKED ON SITE PRIOR TO COMMENCEMENT OF WORK. ALL DIMENSIONS RELATING TO SUB-CONTRACTORS OR SUPPLIERS WORK MUST BE CHECKED AND AGREED BETWEEN THE GENERAL CONTRACTOR, THE SUB-CONTRACTOR(S) AND / OR SUPPLIER(S). ALL DIMENSIONS ARE IN MILLIMETRES. ALL WORKS OR MATERIALS INDICATED ON THE DRAWING ARE TO BE TO THE LATEST BRITISH STANDARDS AND ARE TO BE CARRIED OUT IN ACCORDANCE WITH THE RELEVANT CODES OF PRACTICE OR RECOGNISED TRADE ASSOCIATION RECOMMENDATIONS AND PUBLICATIONS.
THIS DRAWING TO BE READ IN CONJUNCTION WITH ALL RELEVANT DRAWINGS AND SPECIFICATIONS OF OTHER CONSULTANTS.
ANY DISCREPANCIES TO BE BROUGHT TO THE ATTENTION OF PDK ARCHITECTURE AND SURVEYING . IF IN DOUBT ASK.
© THIS DRAWING IS THE COPYRIGHT OF PDK ARCHITECTURE AND SURVEYING.


APPR DATE STATUS


--	--	--

NEW CAR
PORT

EXISTING
OUT BUILDING

SITE
EXISTING
DWELLING

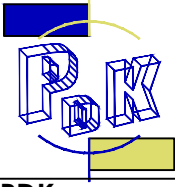REV	DATE	AMENDMENT	BY
PROJECT1 ALDWICK PLACE BOGNOR REGIS SUSSEX. PO21 4AD			
DRAWINGLOCATION and BLOCK PLAN			
DateMay 2019		Drawn ByPJC	
Scale1: 500 1250 @A3		Iss. App. ByDKC	
Drawing No014 A		File Location0027	
		 Chartered Institute of Architectural Technologists 29 Breach Avenue, Southbourne, Emsworth, Hampshire. PO10 8NB T: 01243 697164 M: 07879471666 www.pdkconsulting.co.uk	
		 PDK Architecture and Surveying	

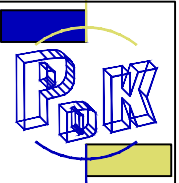

PDK
Architecture
and
Surveying