
No 1 Grange Court Aldwick Sketch Plan For TPO Application.

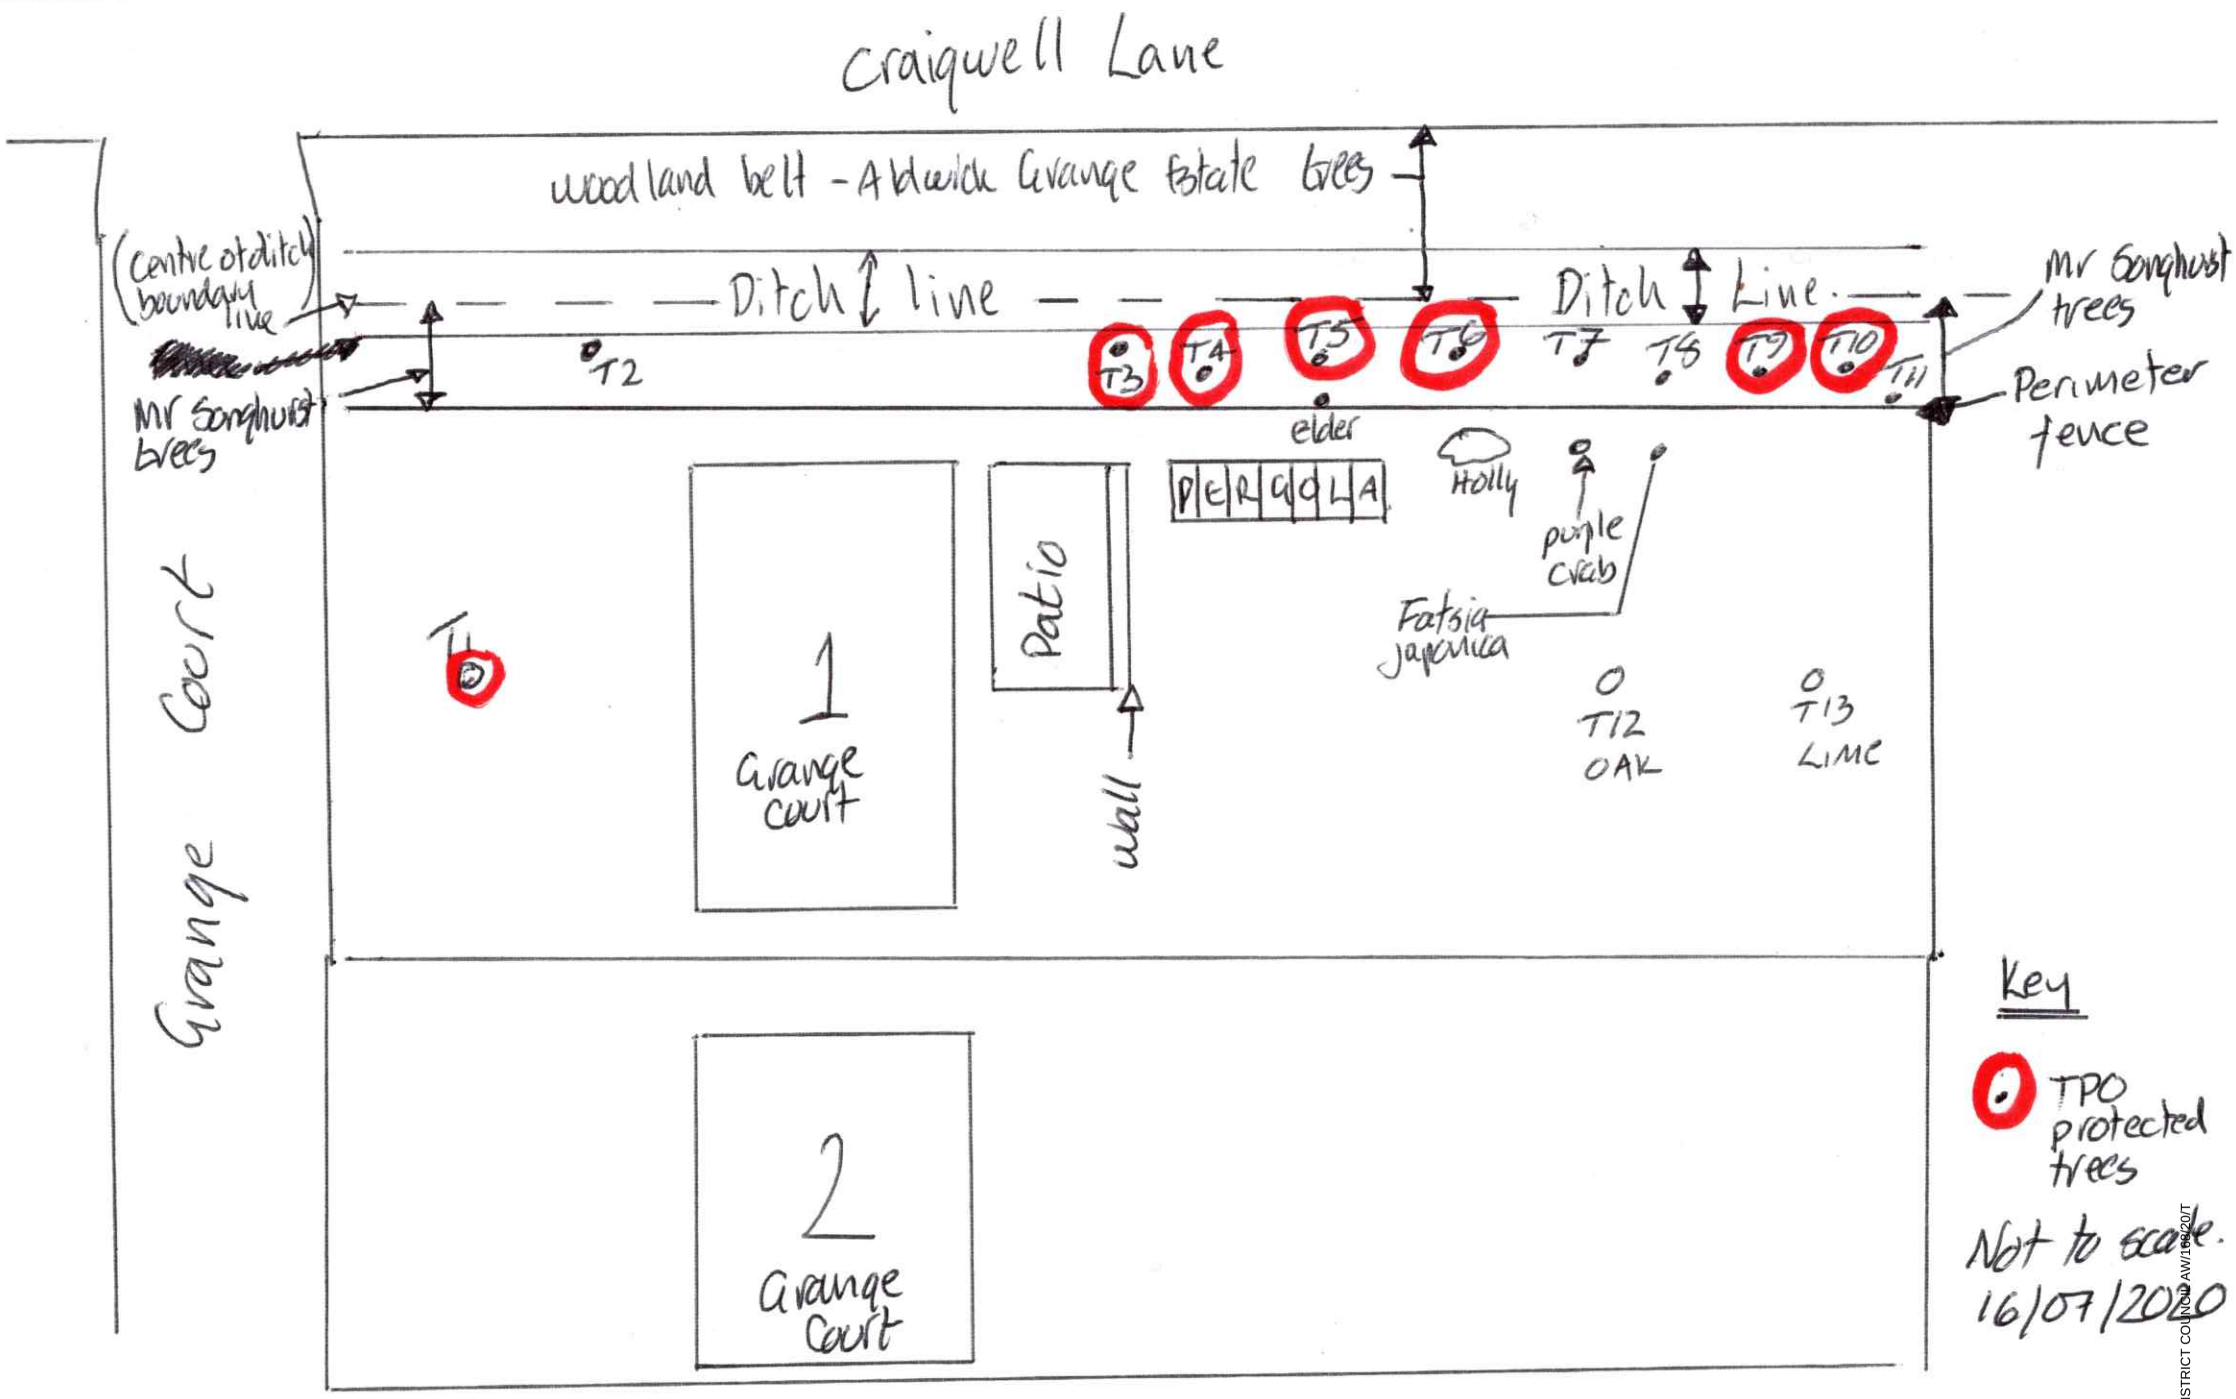

ARUN DISTRICT COUNCIL AW/186/20/T