


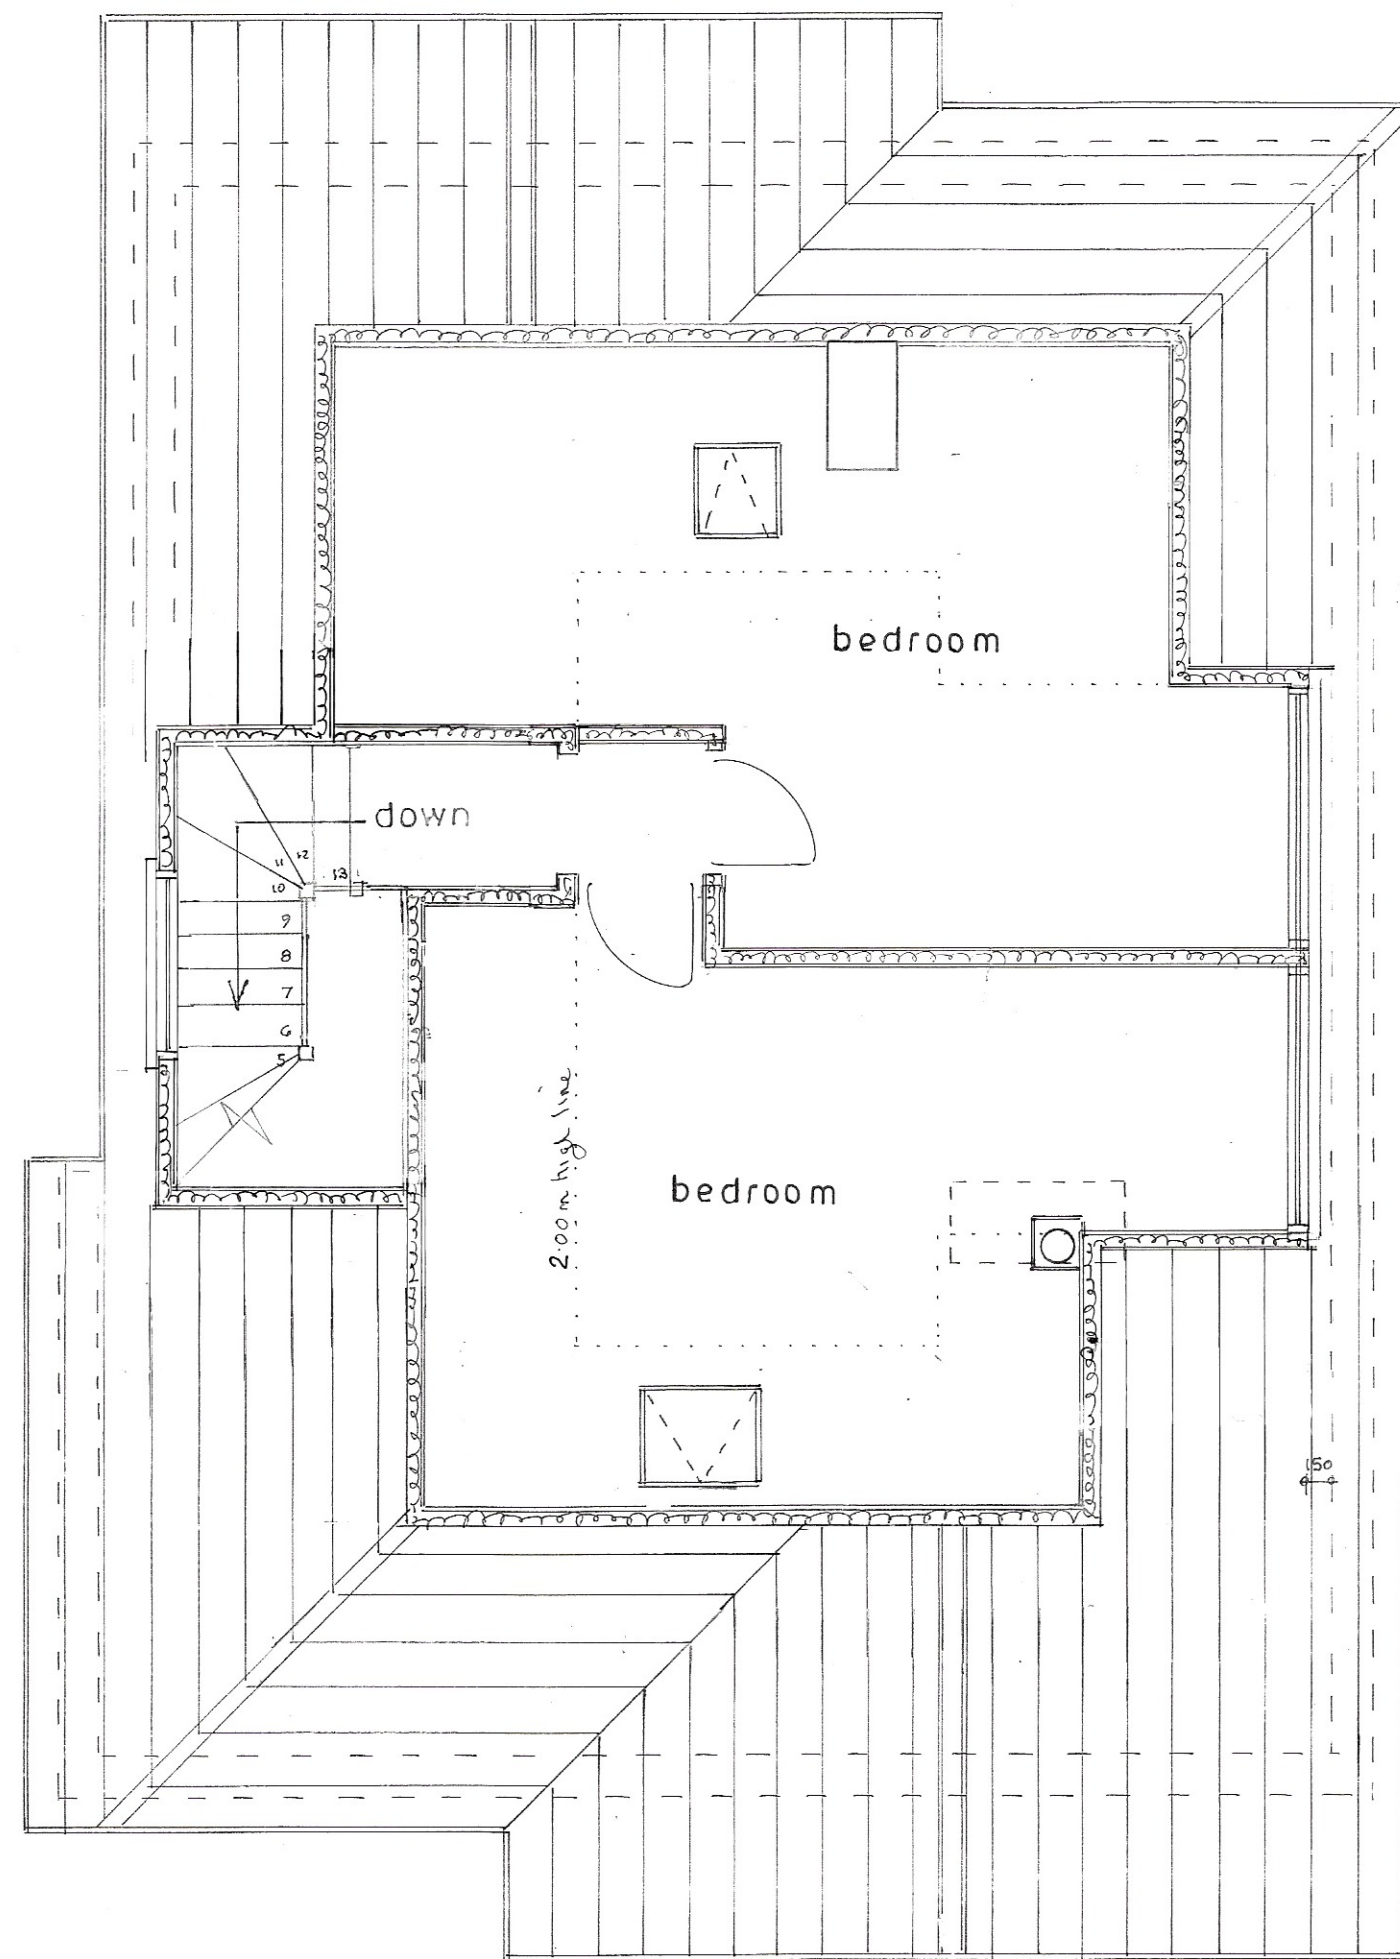

2nd floor plan

1 : 50

Proposed


PROPOSED 2ND FLOOR LOFT CONVERSION AT 26, SILVERSTON AVE., ALDWICK
FOR MR. & MRS. G BEESTONE.




west



east
1 : 100

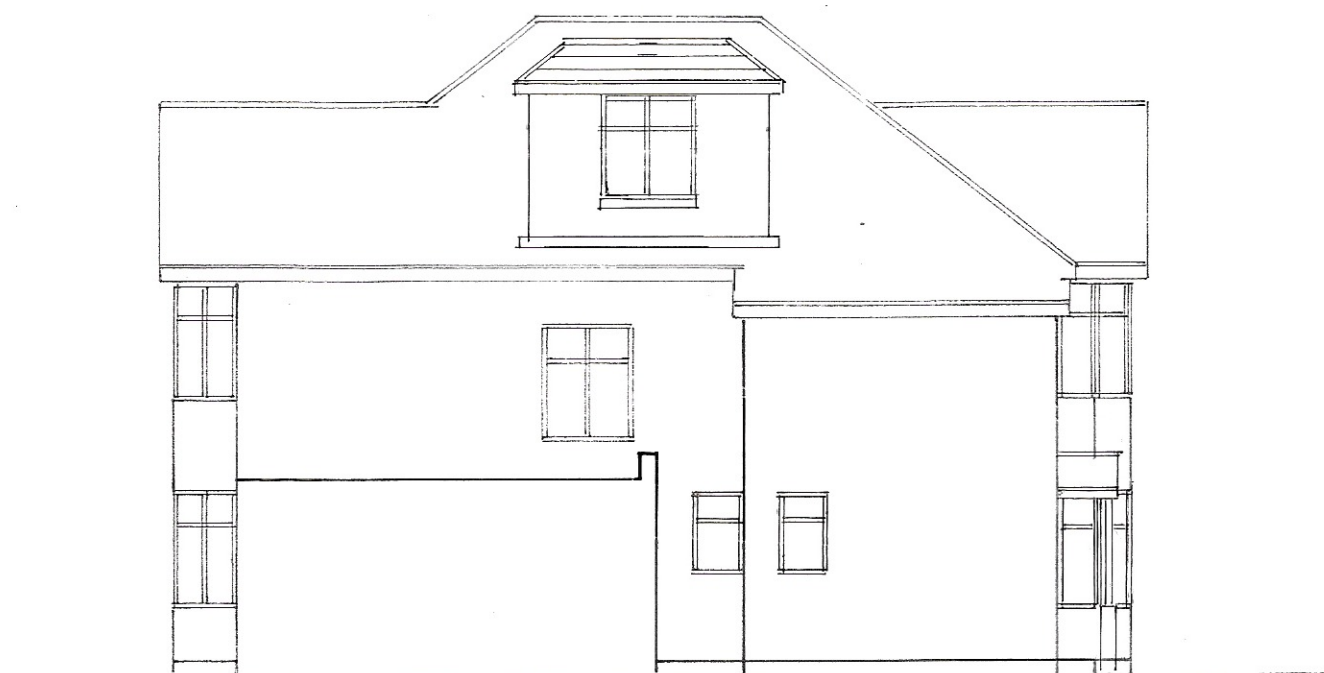

north

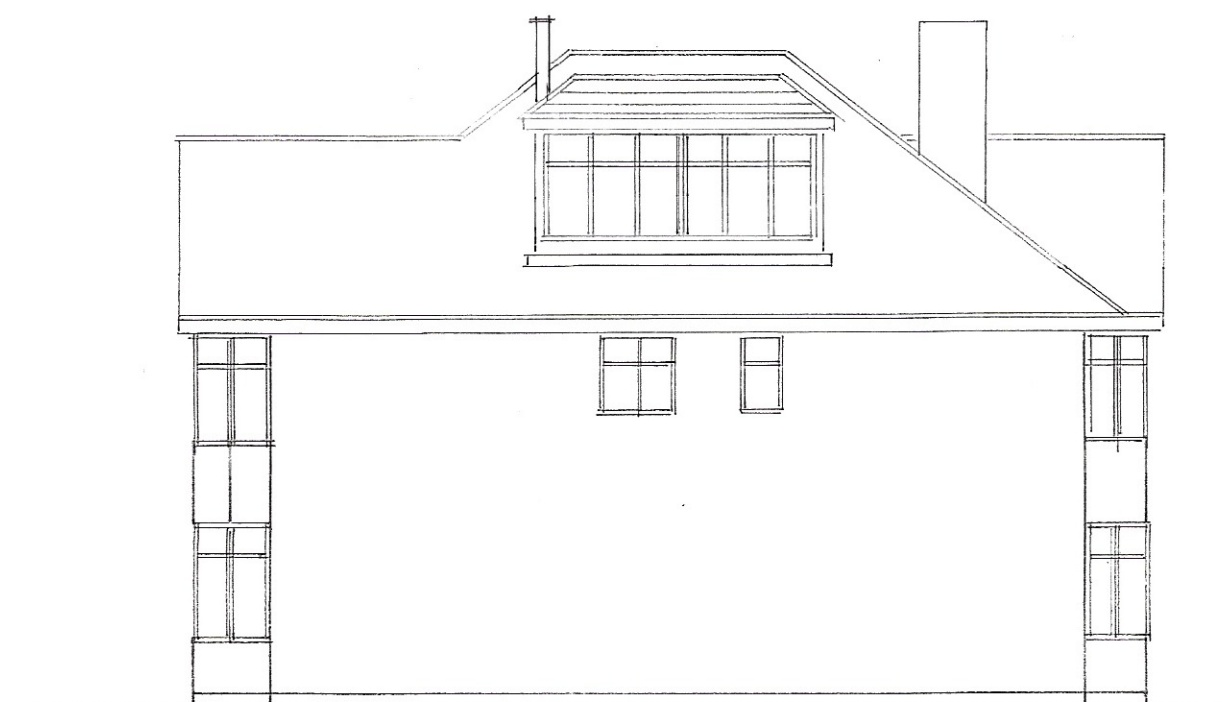

south

sheet 3 of 4

Bryan Butcher
 Rainbow Cottage
 Nyetimber Lane
 Bognor Regis PO21 3JX
 01243 266871
 07973 233442
 bryan.butcher@btinternet.com
 www.bryanbutcher.com