




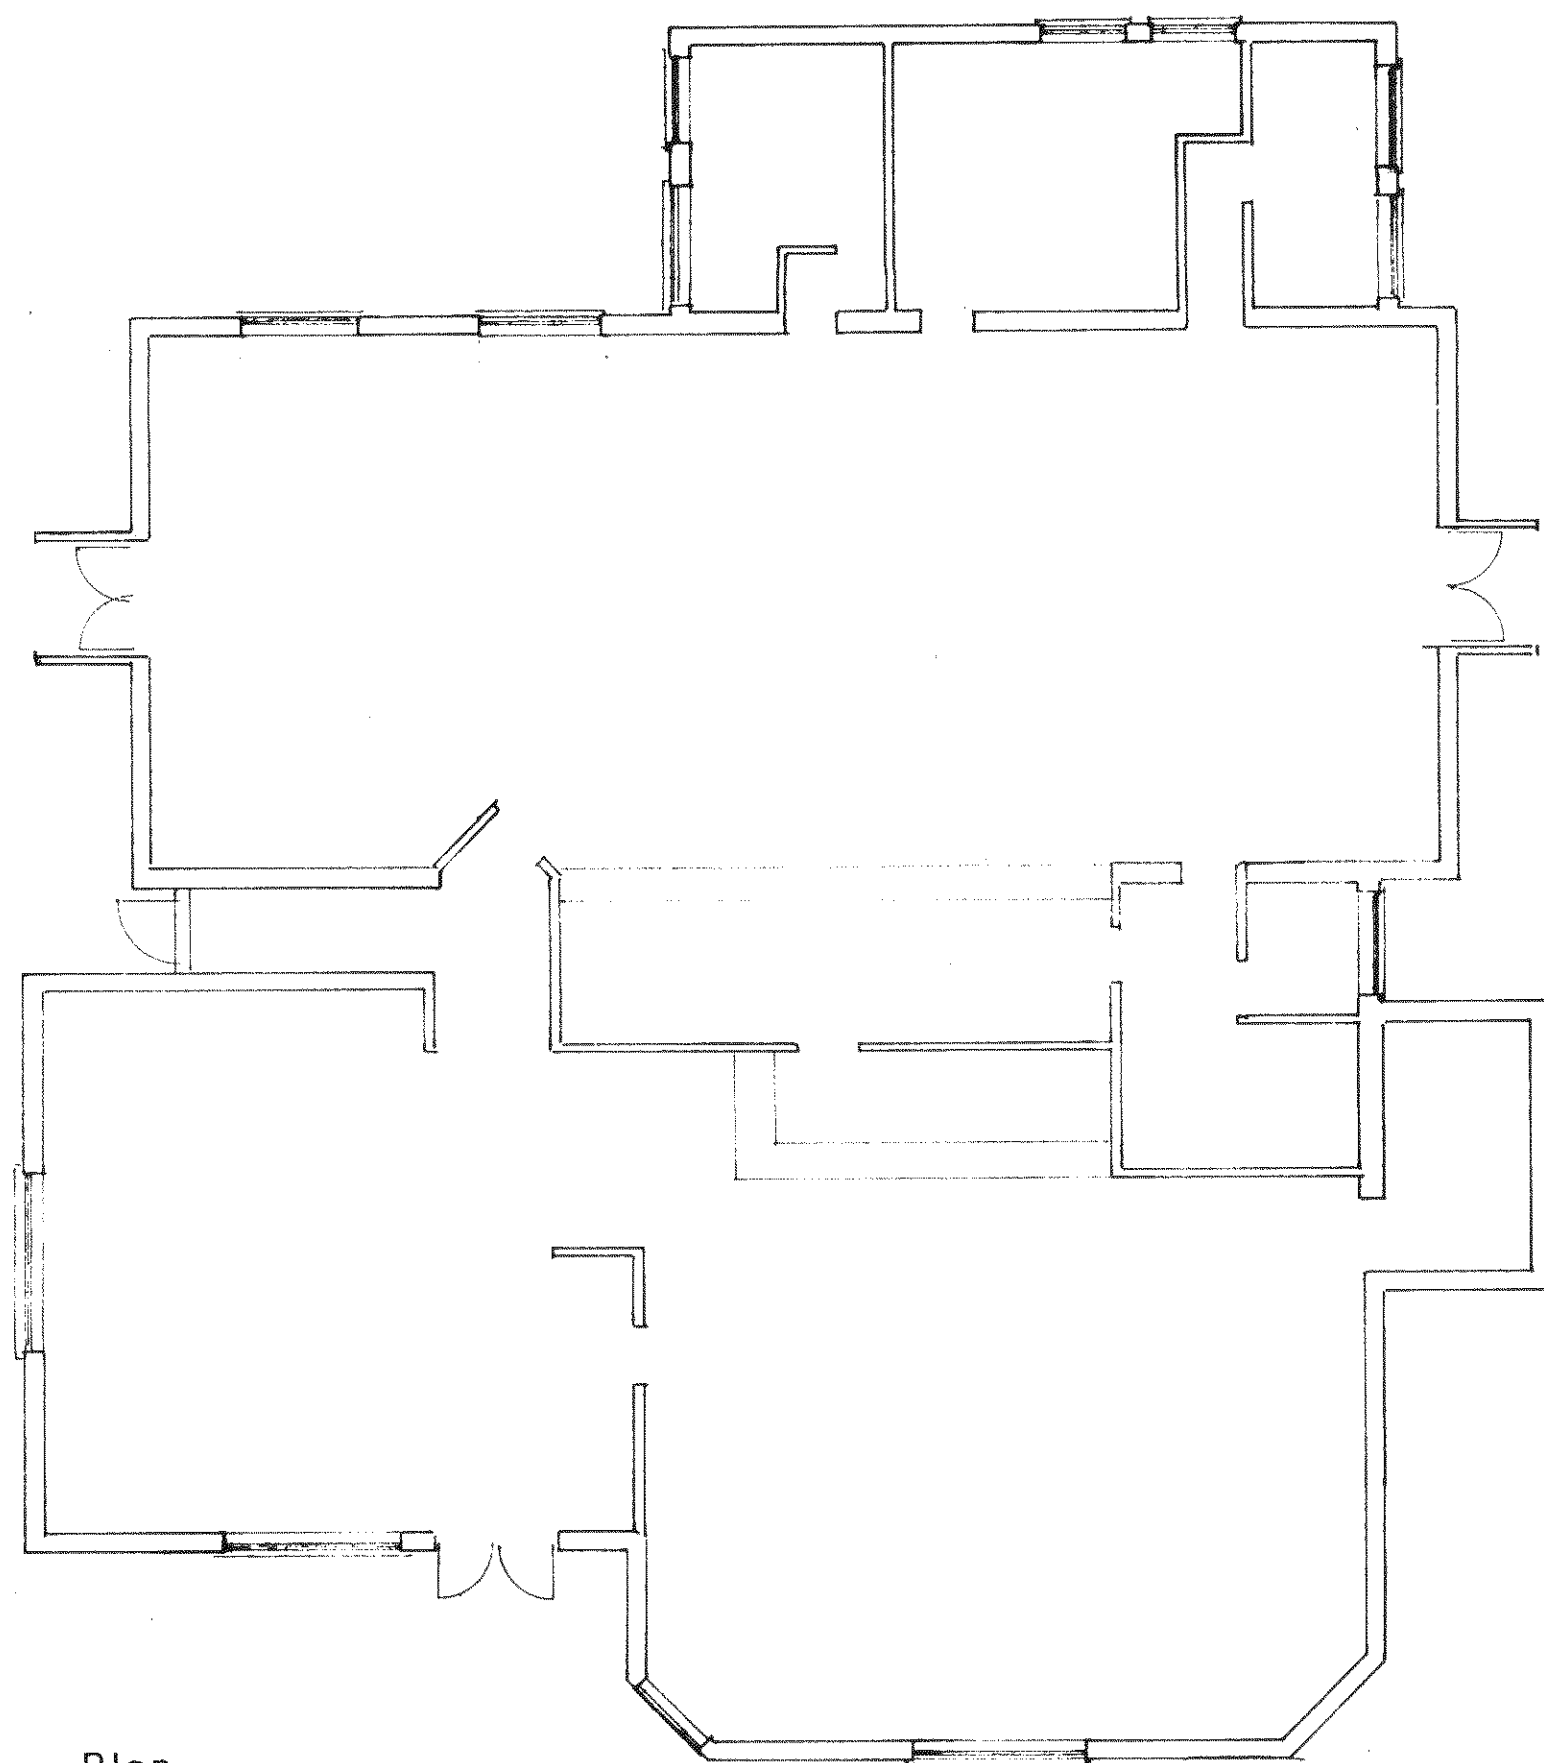


Plan
1 : 100

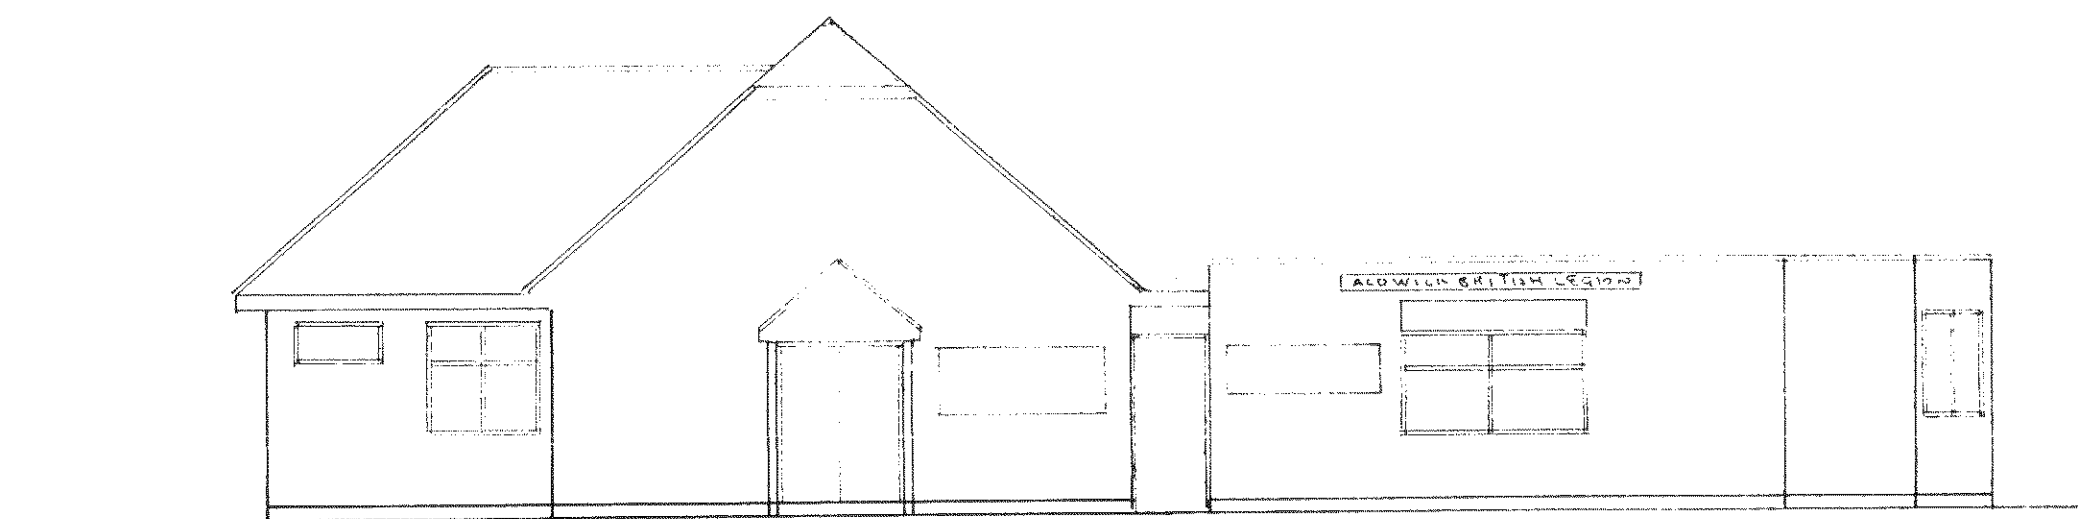


north[hewarts lane]
1 : 100

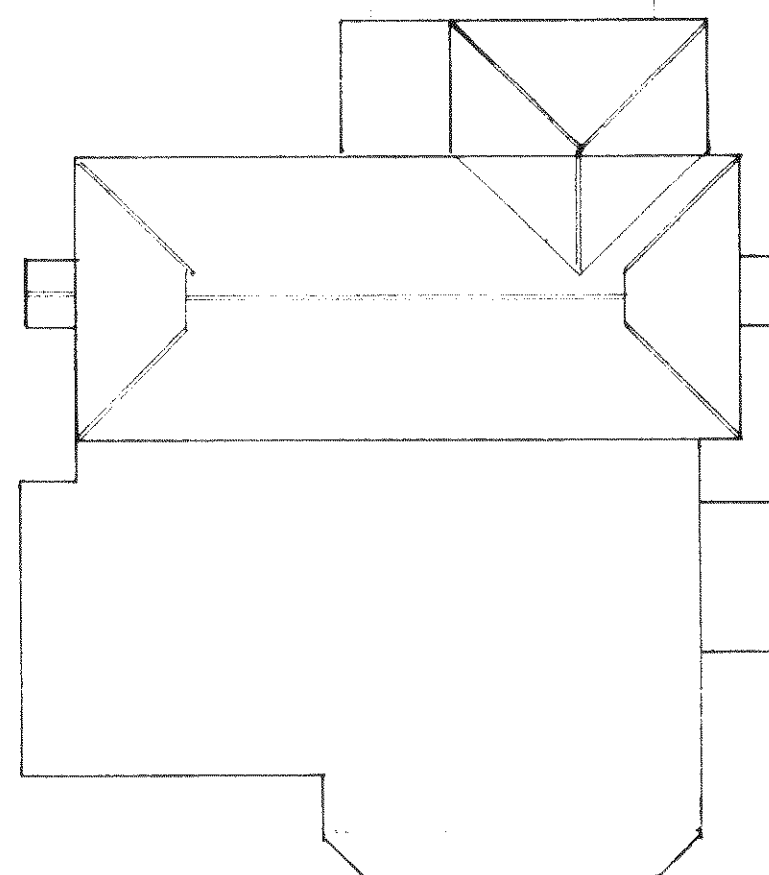

roof plan
1 : 200

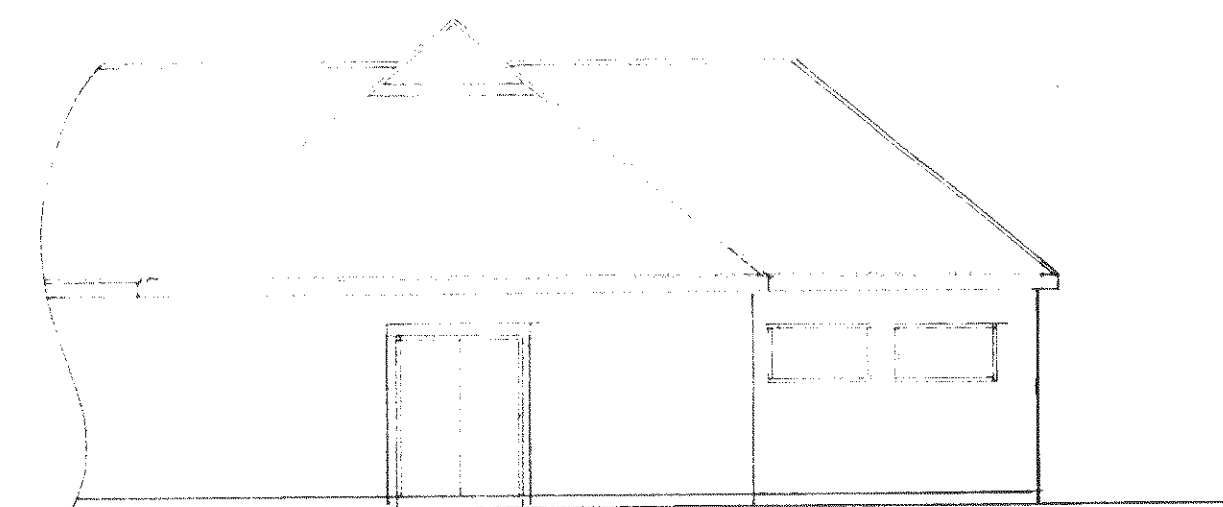

south

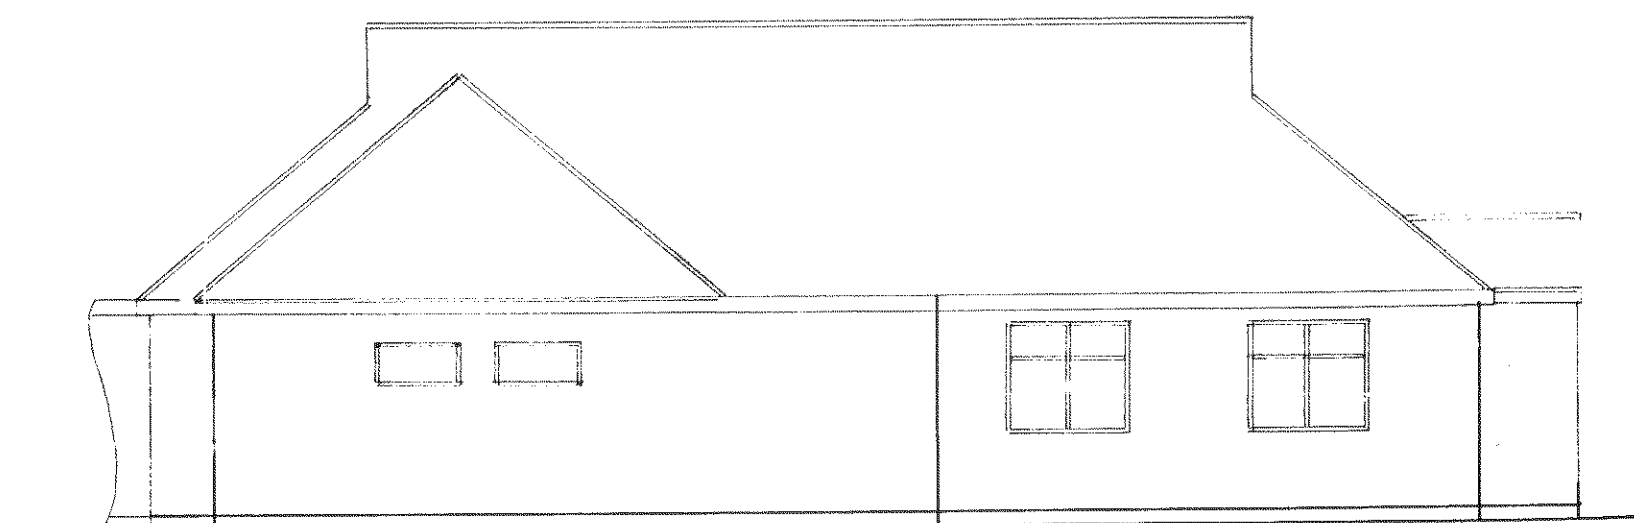

east [footpath]

Existing

PROPOSED SINGLE STOREY EXTENSION AT 20, HEWARTS LANE , BOGNOR REGIS
FOR ALDWICK BRITISH LEGION.

sheet 3 of 3

Bryan Butcher
Rainbow Cottage
Nyetimber Lane PO21 3JX
Bognor Regis
01243 266871
07973 233442
bryan.butcher@btinternet.com
www.bryanbutcher.com