



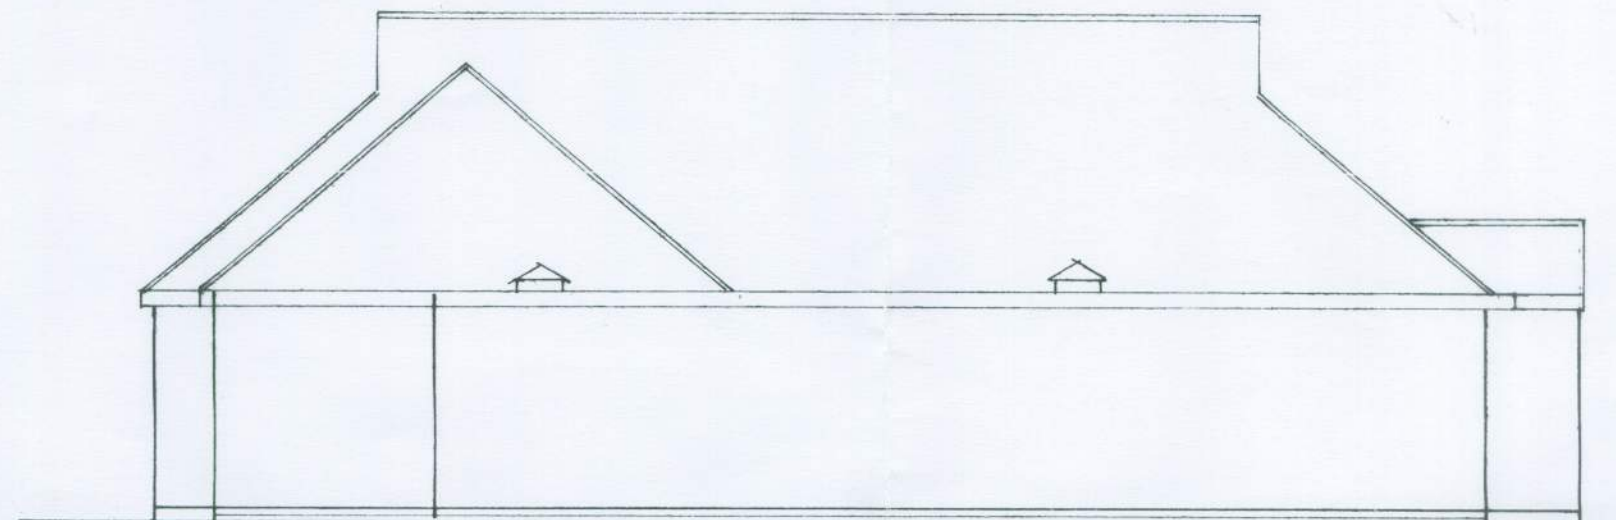


south



east [footpath]

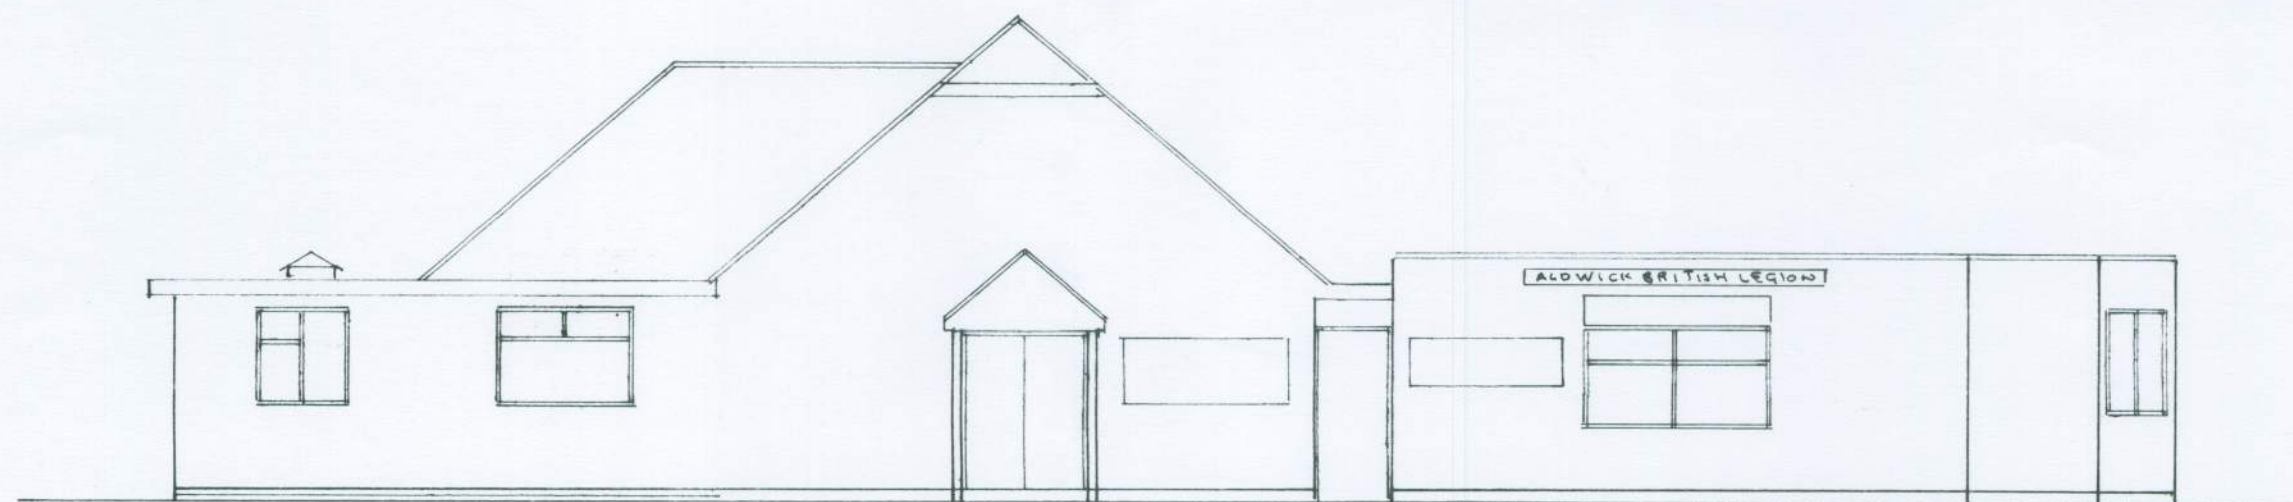

north [hewarts lane]

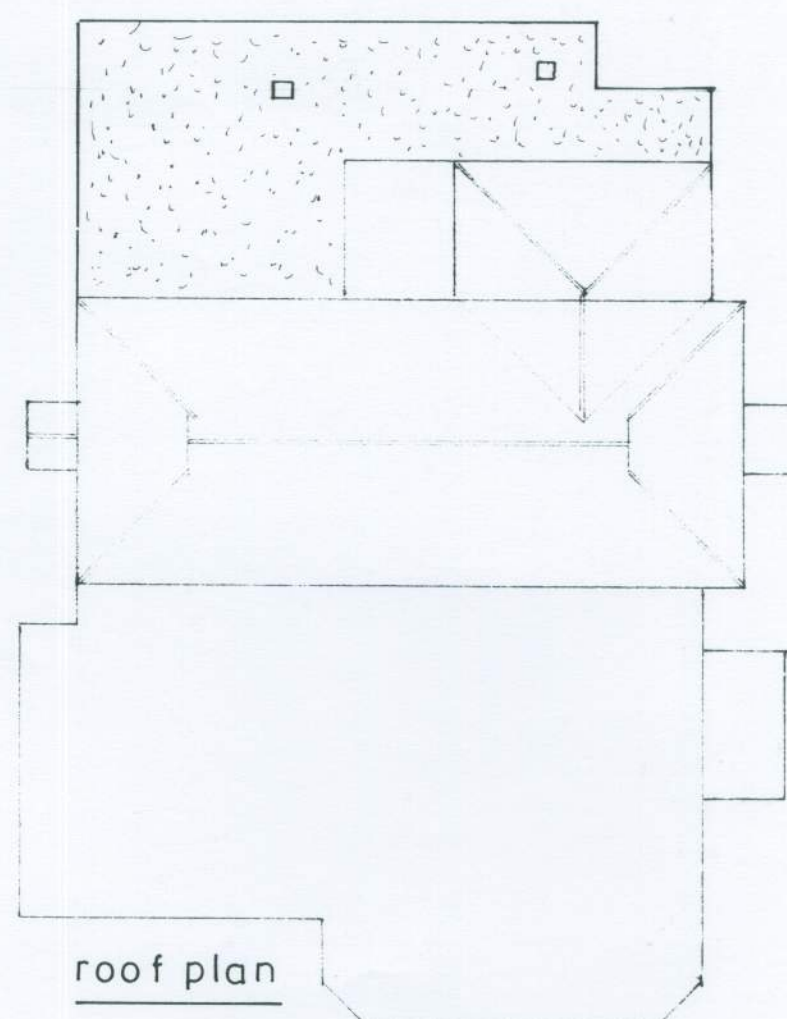

roof plan


1 : 200

1 : 100



location plan

1 : 1250

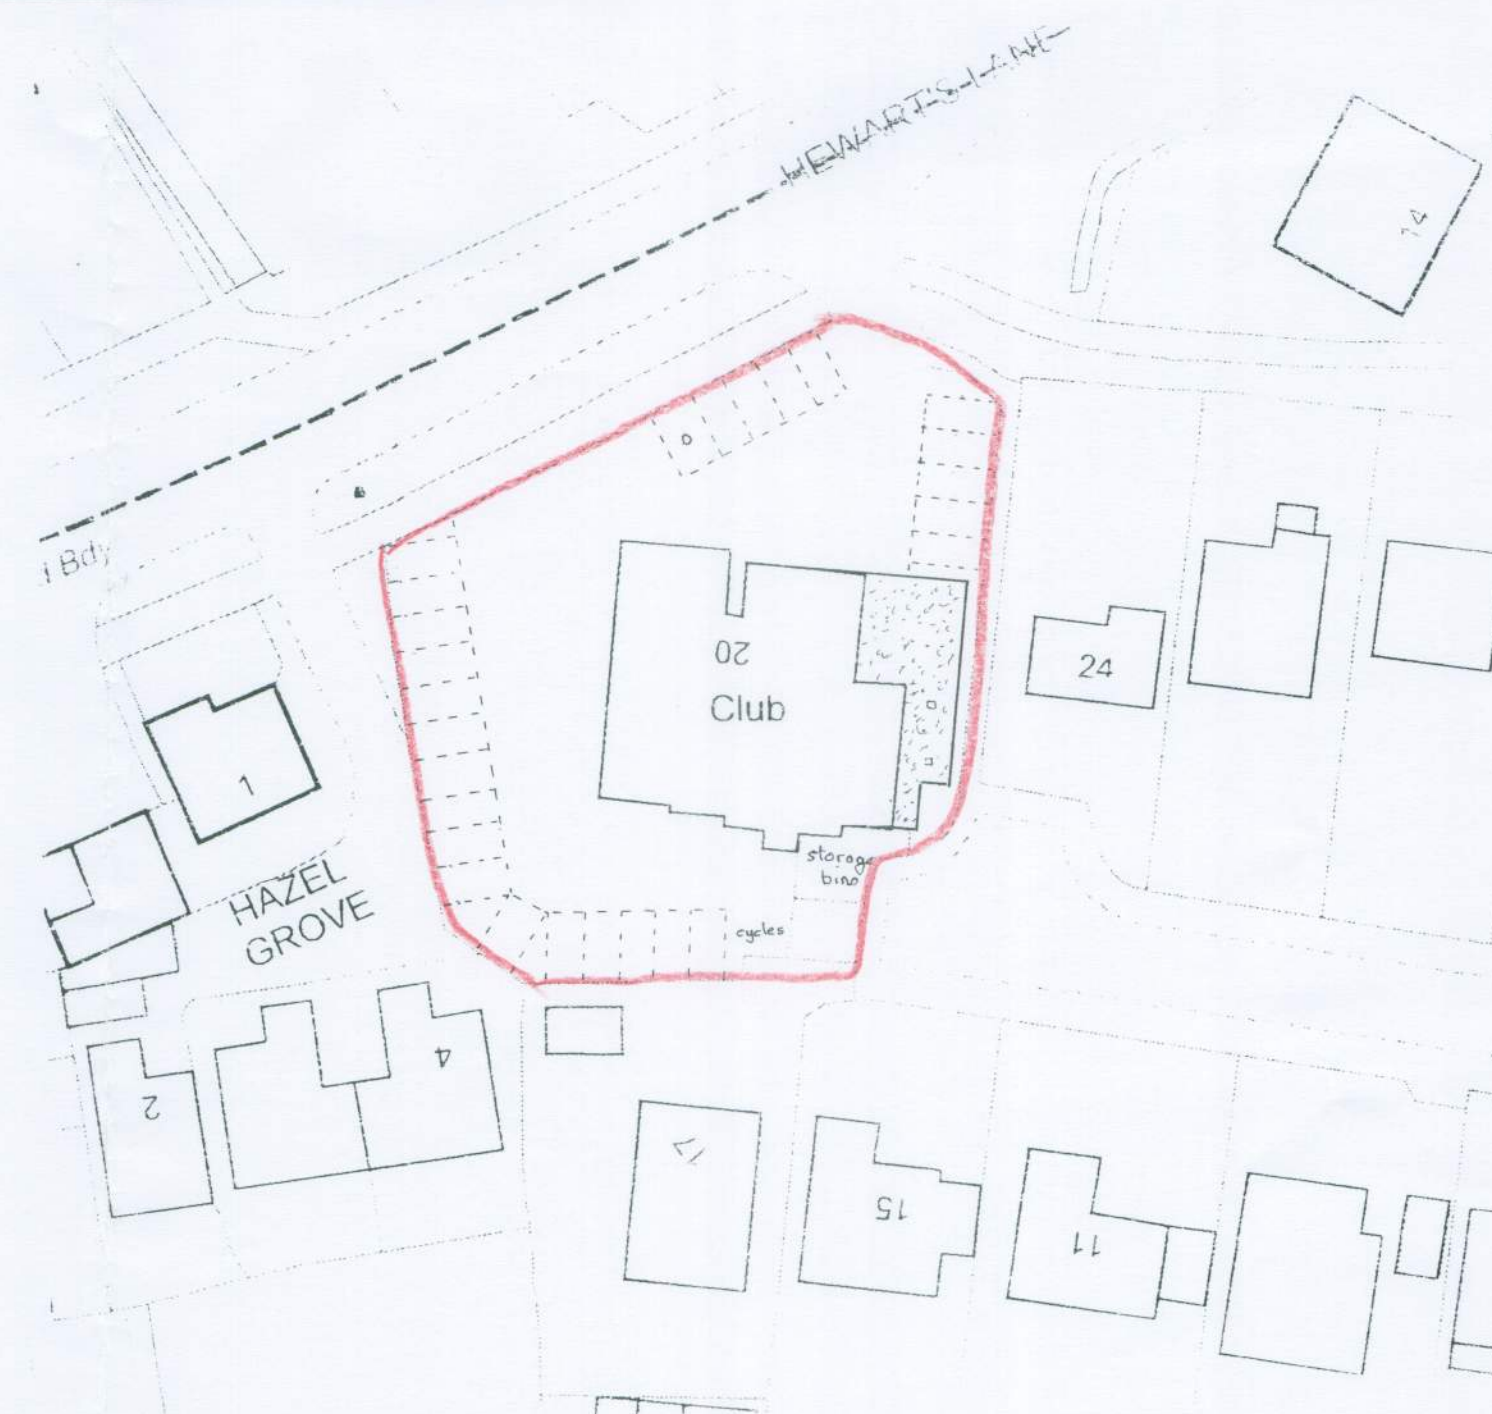

block plan

1 : 500

sheet 2 of 3

PROPOSED SINGLE STOREY EXTENSION AT 20, HEWARTS LANE, BOGNOR REGIS
FOR ALDWICK BRITISH LEGION

Bryan Butcher
Rainbow Cottage
Nyetimber Lane
Bognor Regis PO21 3JX
01243 266871
07973 233442
bryan.butcher@btinternet.com
www.bryanbutcher.com