



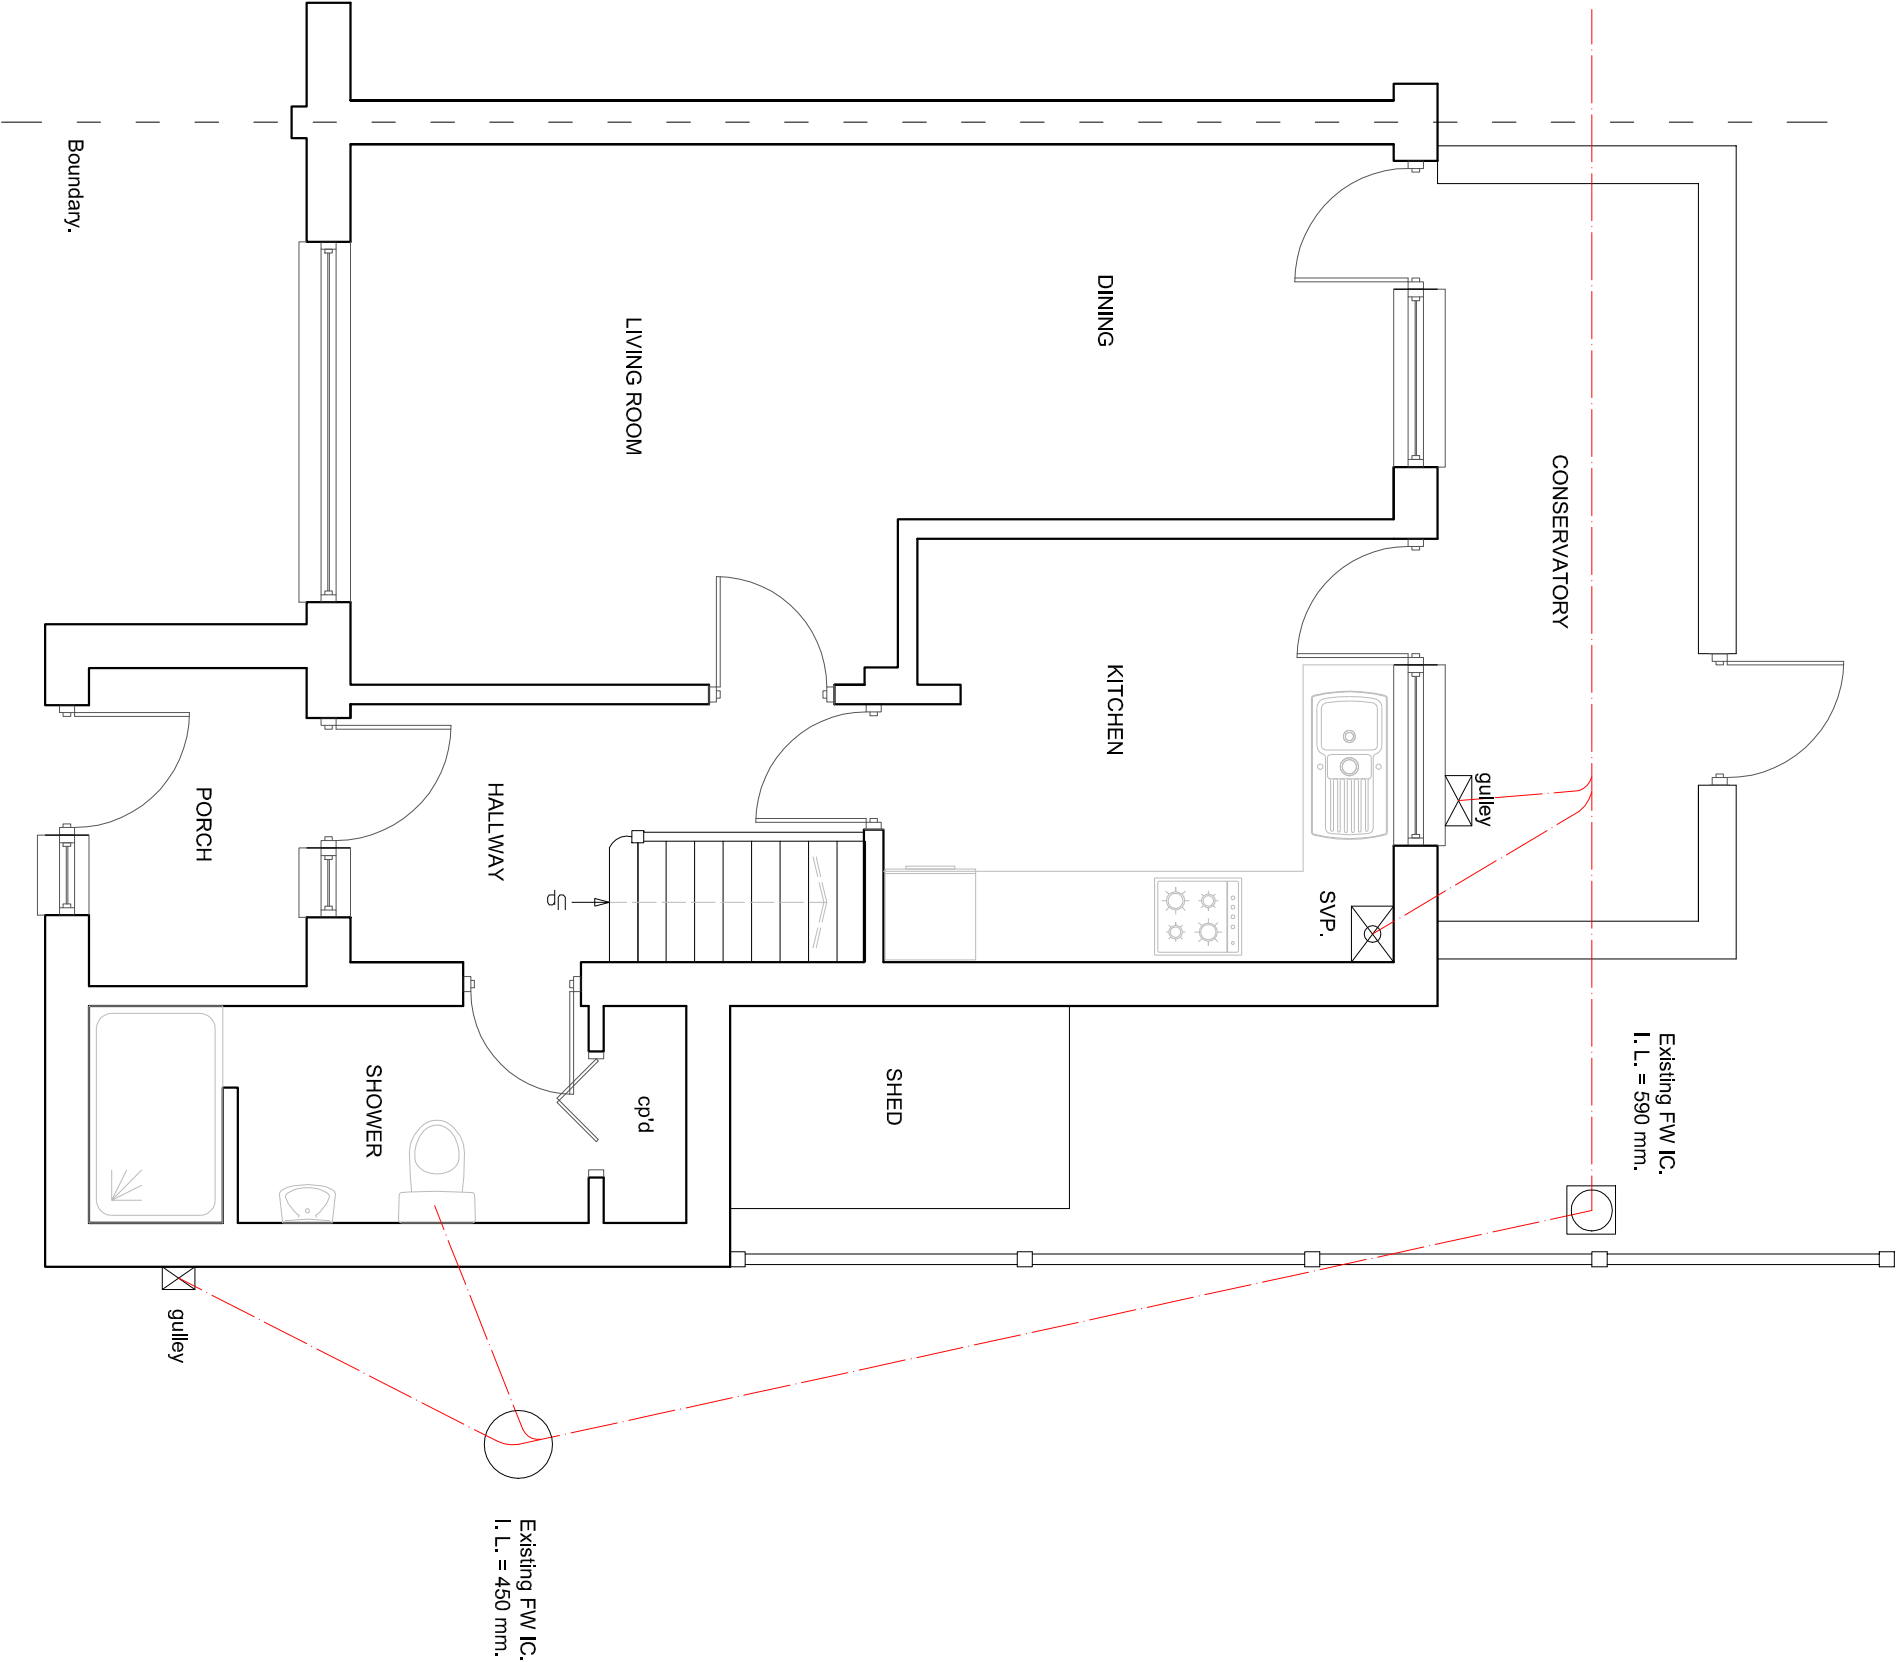

EXISTING GROUND FLOOR PLAN

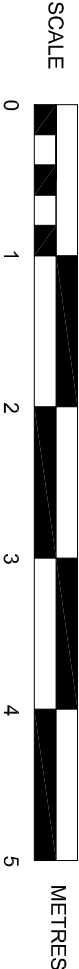

SUSSEX BUILDING CONSULTANCY LIMITED

7 ST PETERS CLOSE, WEST MEADS,
BOGNOR REGIS, WEST SUSSEX.

SCALE - 1/50 REV - B DATE - 15/01/2021

partner
LABC

3 NORTHCOTE ROAD
BOGNOR REGIS
PO21 9LZ
TEL/FAX - (01243) 861379