



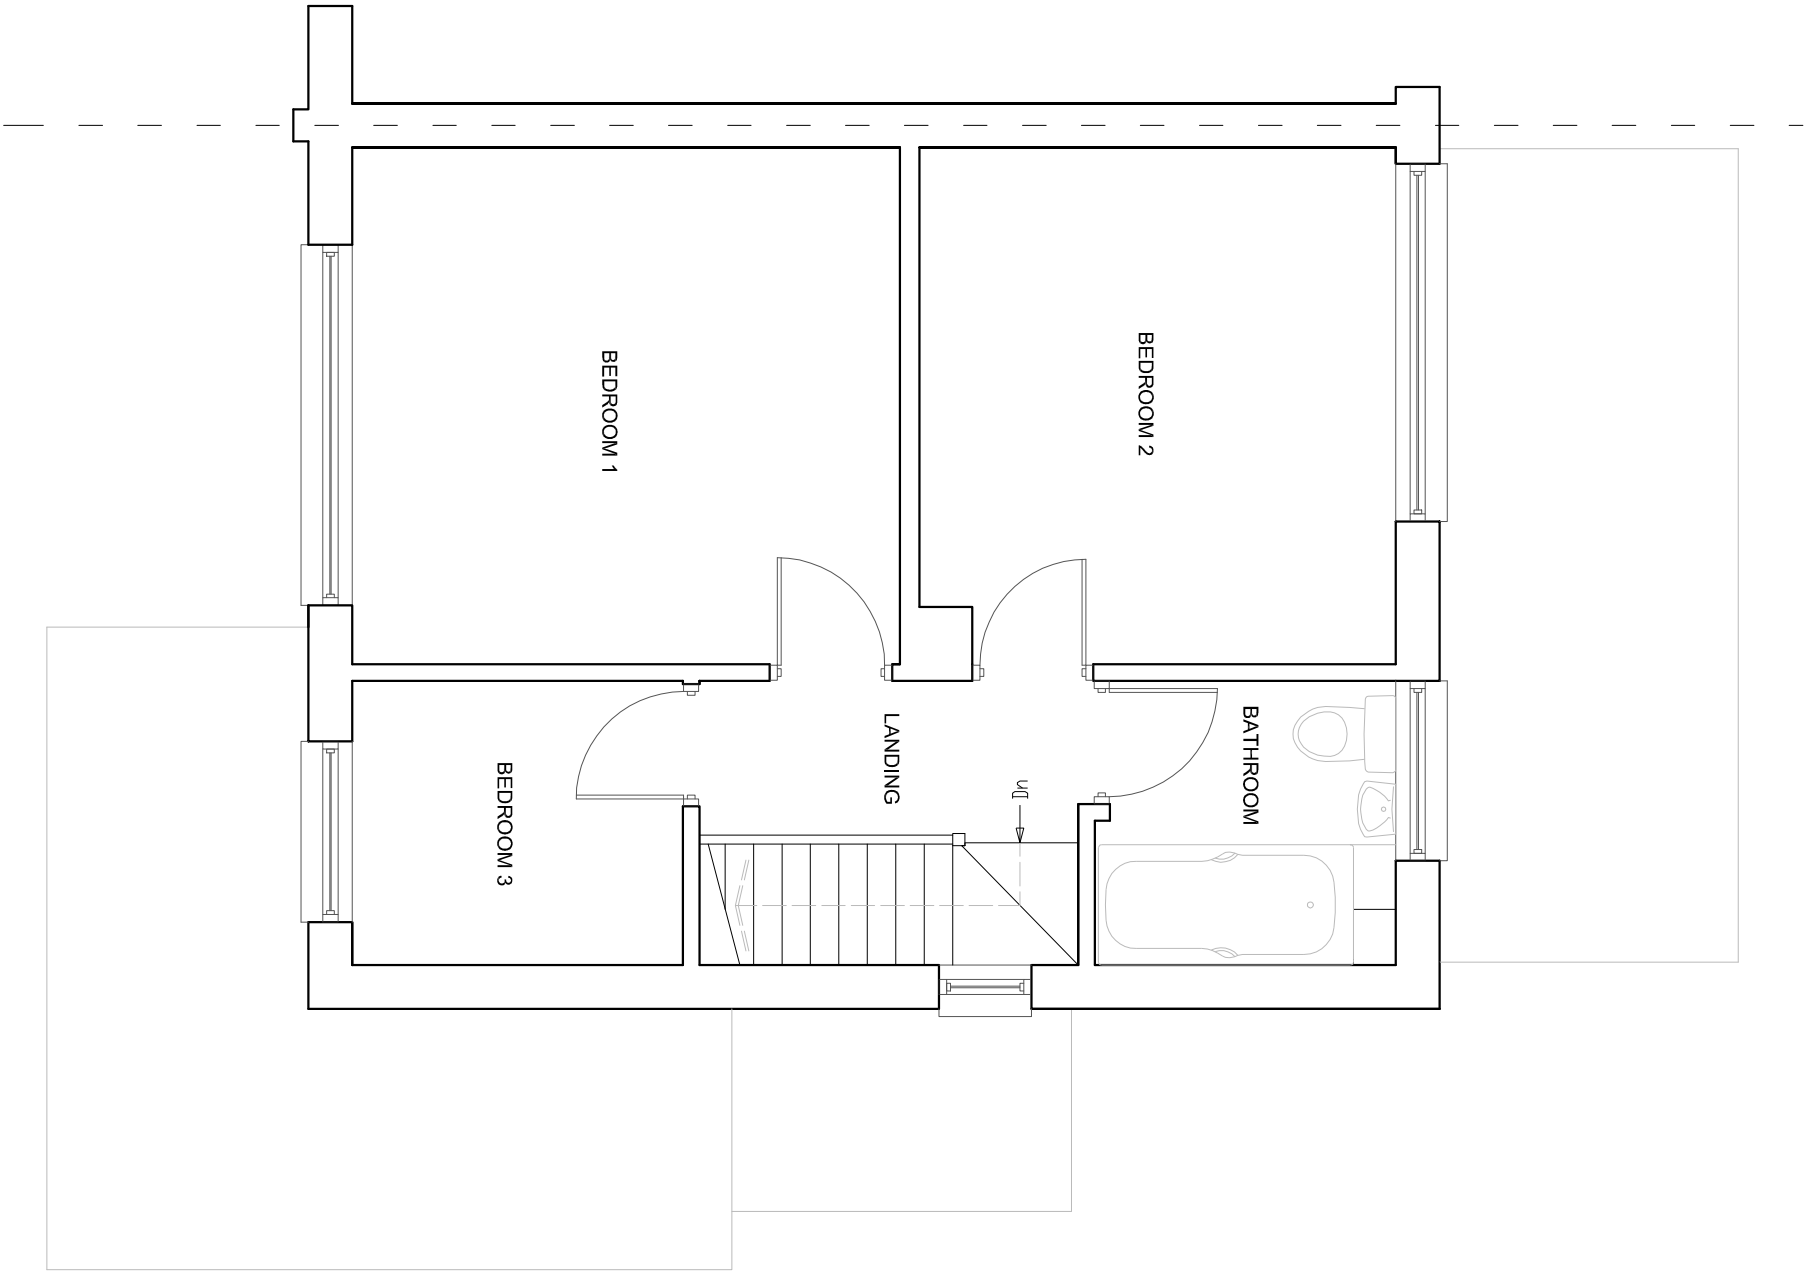

EXISTING FIRST FLOOR PLAN

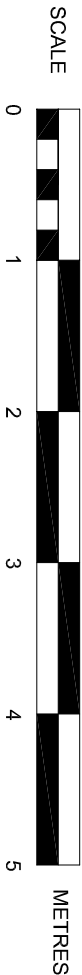

SUSSEX BUILDING CONSULTANCY LIMITED	
7 ST PETERS CLOSE, WEST MEADS, BOGNOR REGIS, WEST SUSSEX.	
SCALE - 1/50 REV - DATE - 15/10/2020	
 partner LABC	3 NORTHCOTE ROAD BOGNOR REGIS PO21 5LZ TEL/FAX - (01243) 861379