



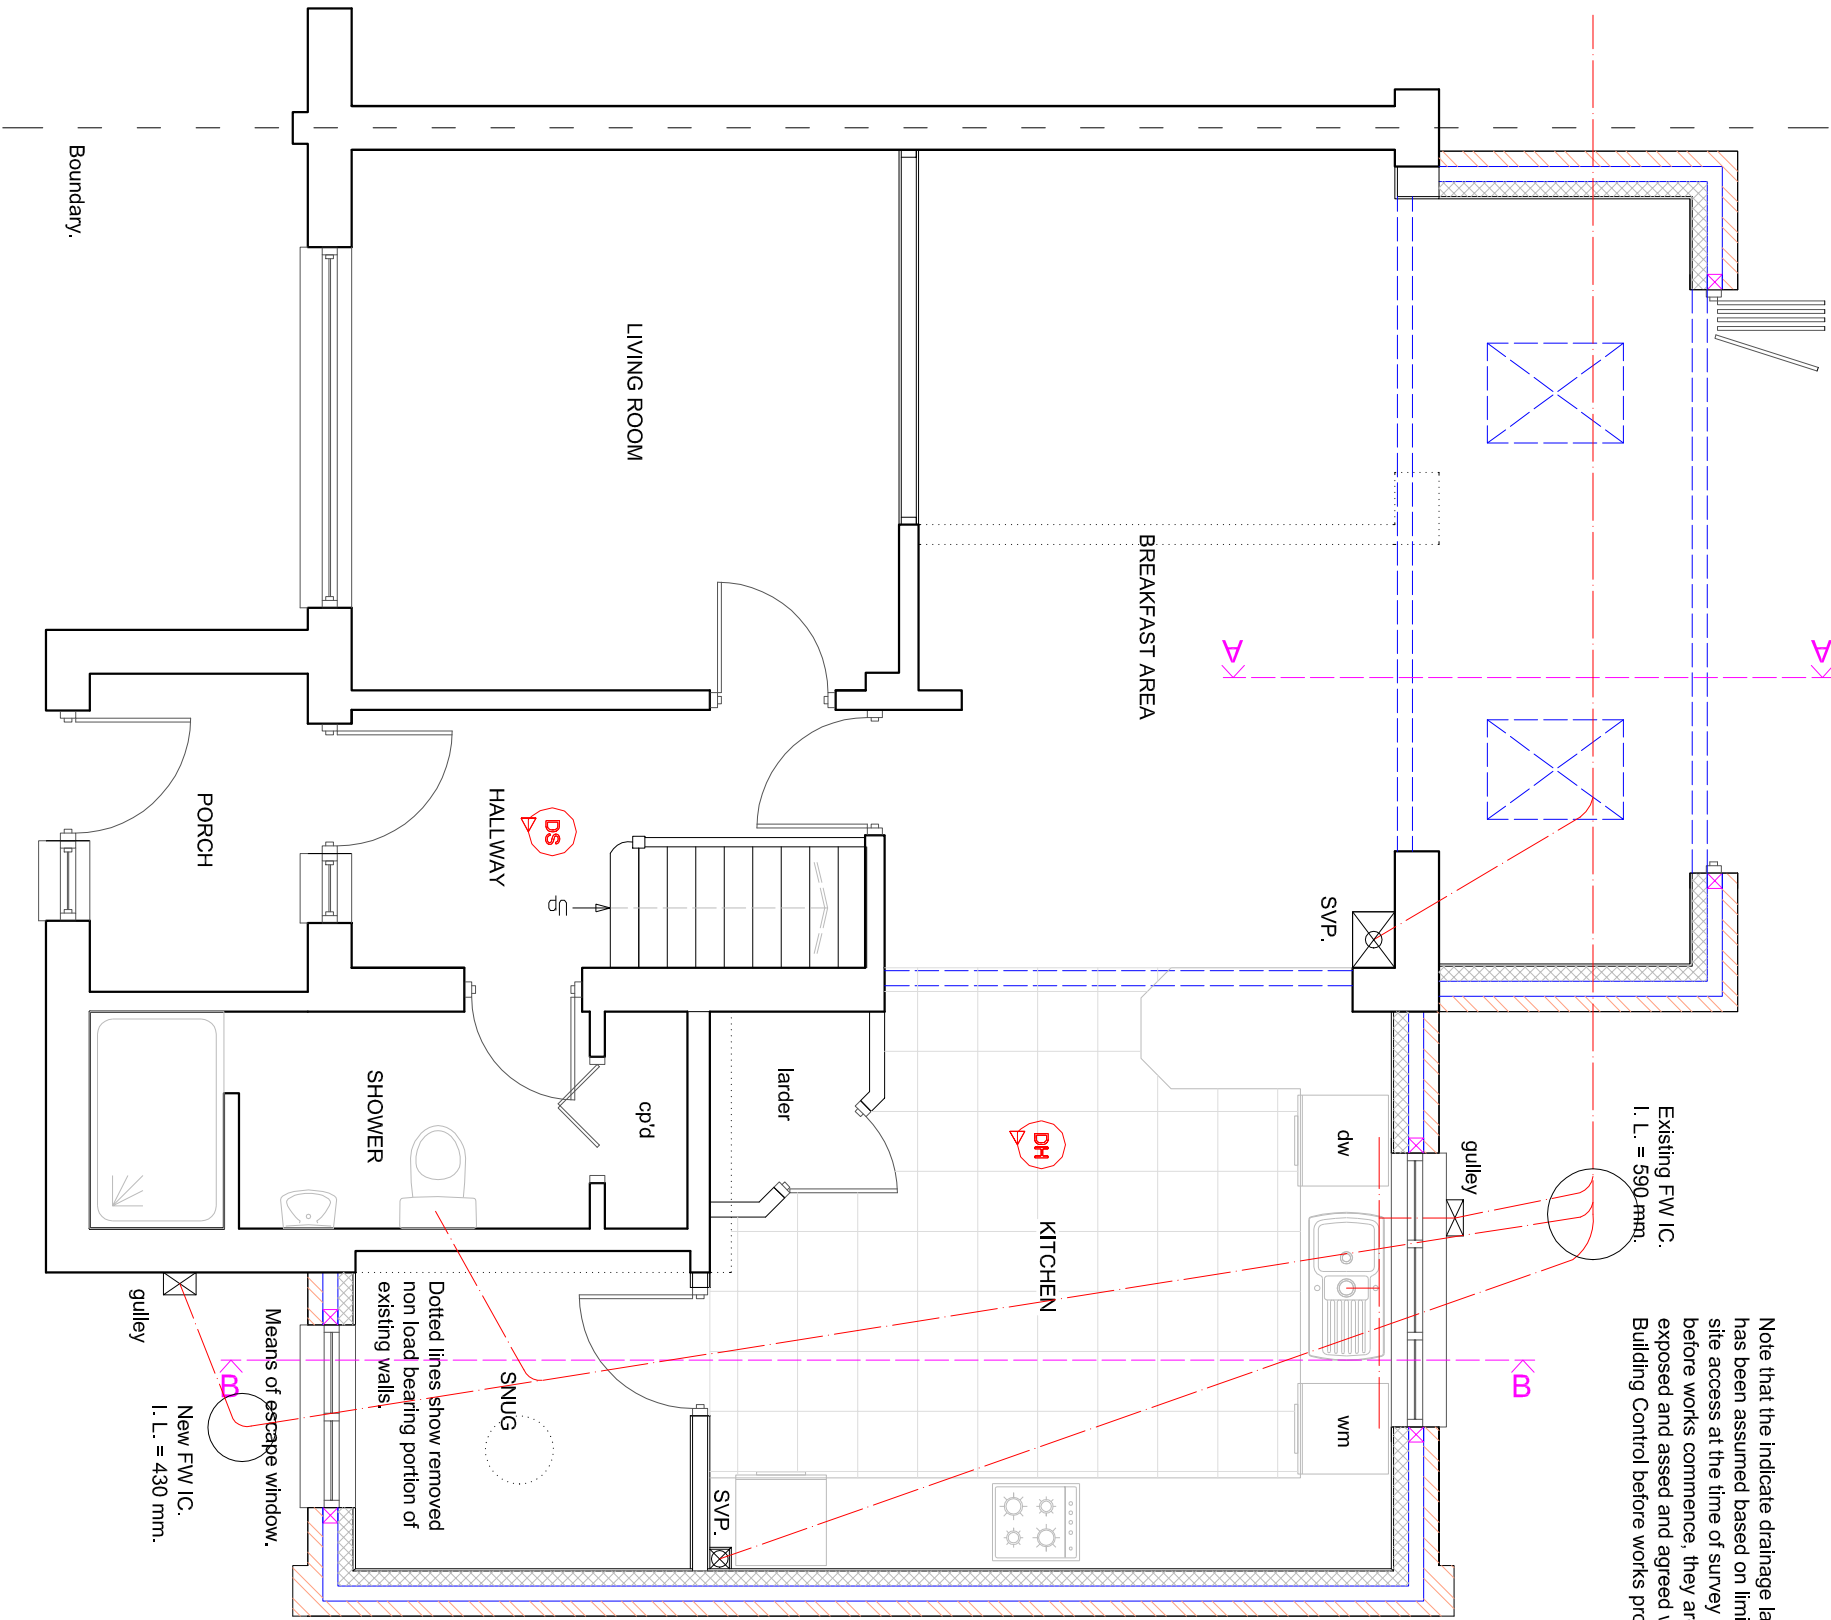


Note that the indicate drainage layout has been assumed based on limited site access at the time of survey - before works commence, they are to be exposed and assed and agreed with Building Control before works proceed.

Boundary.

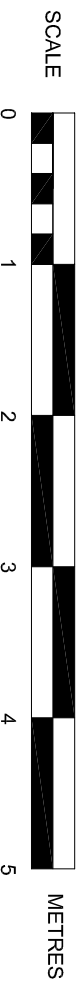

PROPOSED GROUND FLOOR PLAN

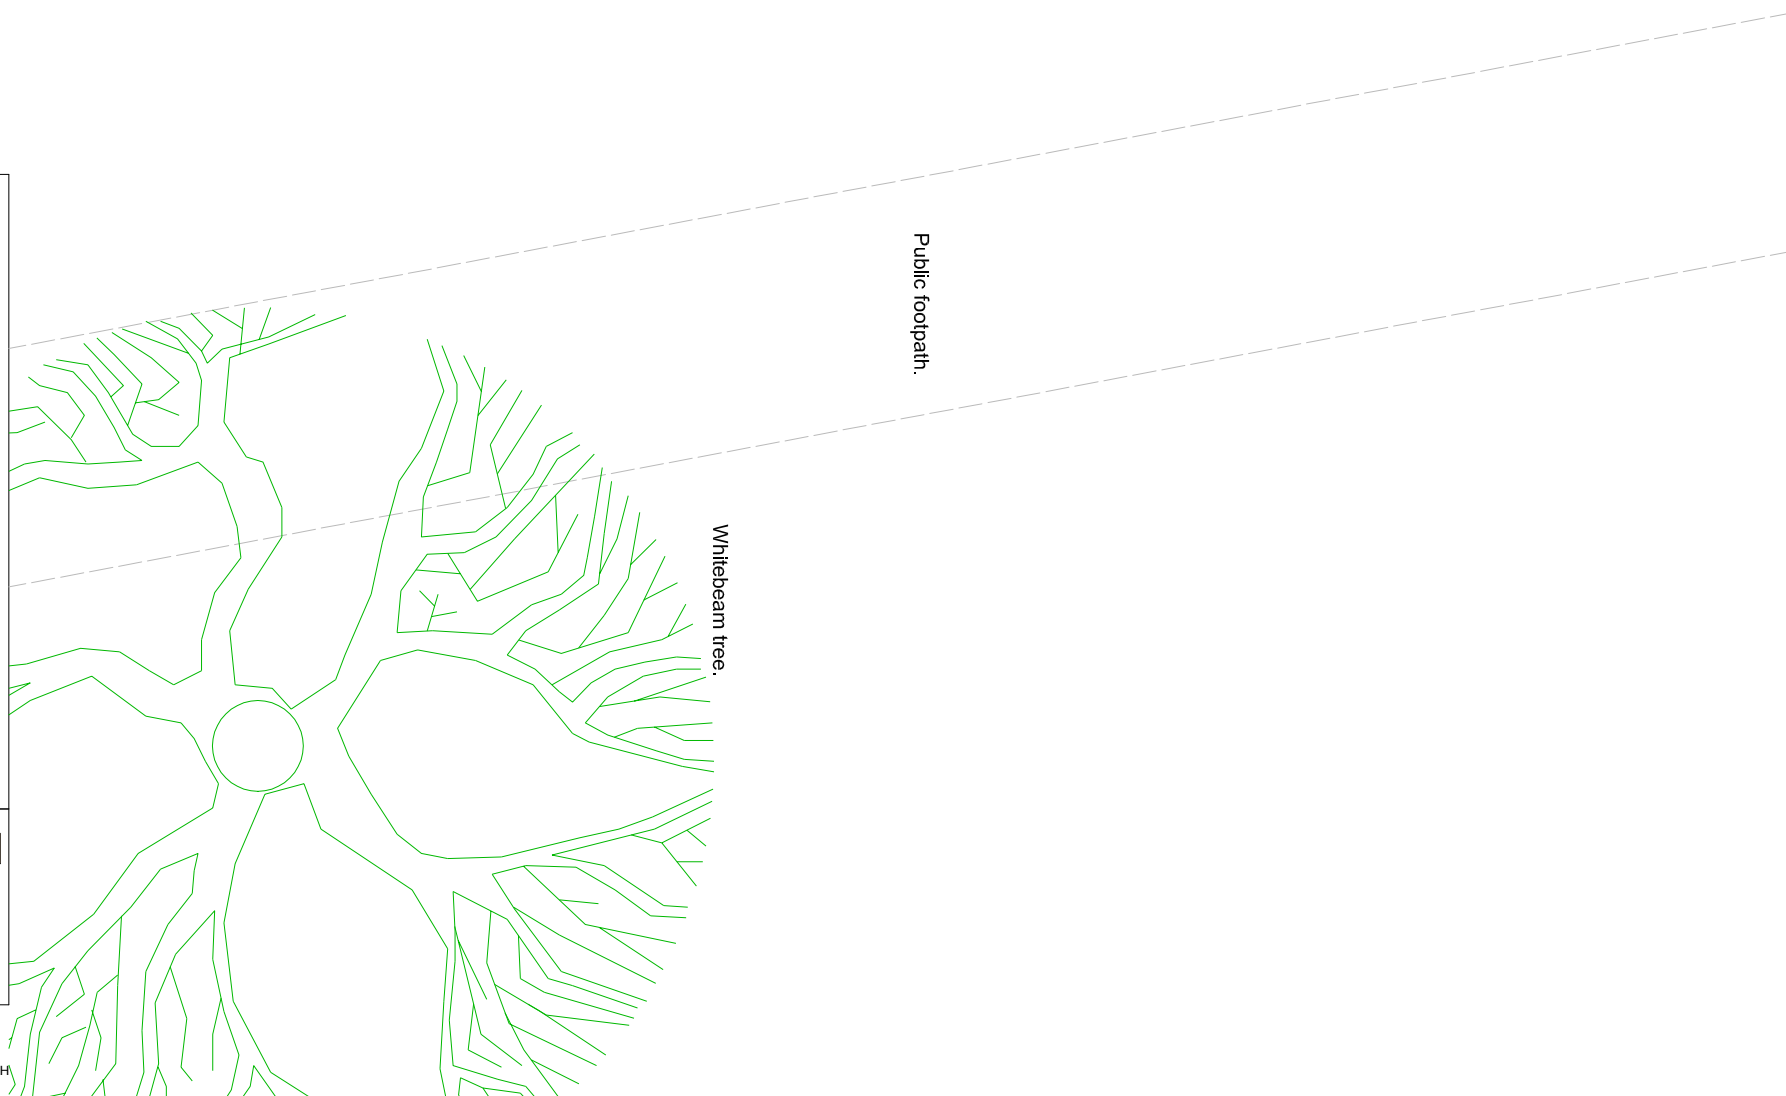

SUSSEX BUILDING CONSULTANCY LIMITED

7 ST PETERS CLOSE, WEST MEADS,
BOGNOR REGIS, WEST SUSSEX.

SCALE - 1/50 REV - C DATE - 15/01/2021

LABC
partner
3 NORTHGATE ROAD
BOGNOR REGIS
PO21 5LZ
TEL/FAX - (01243) 861379