



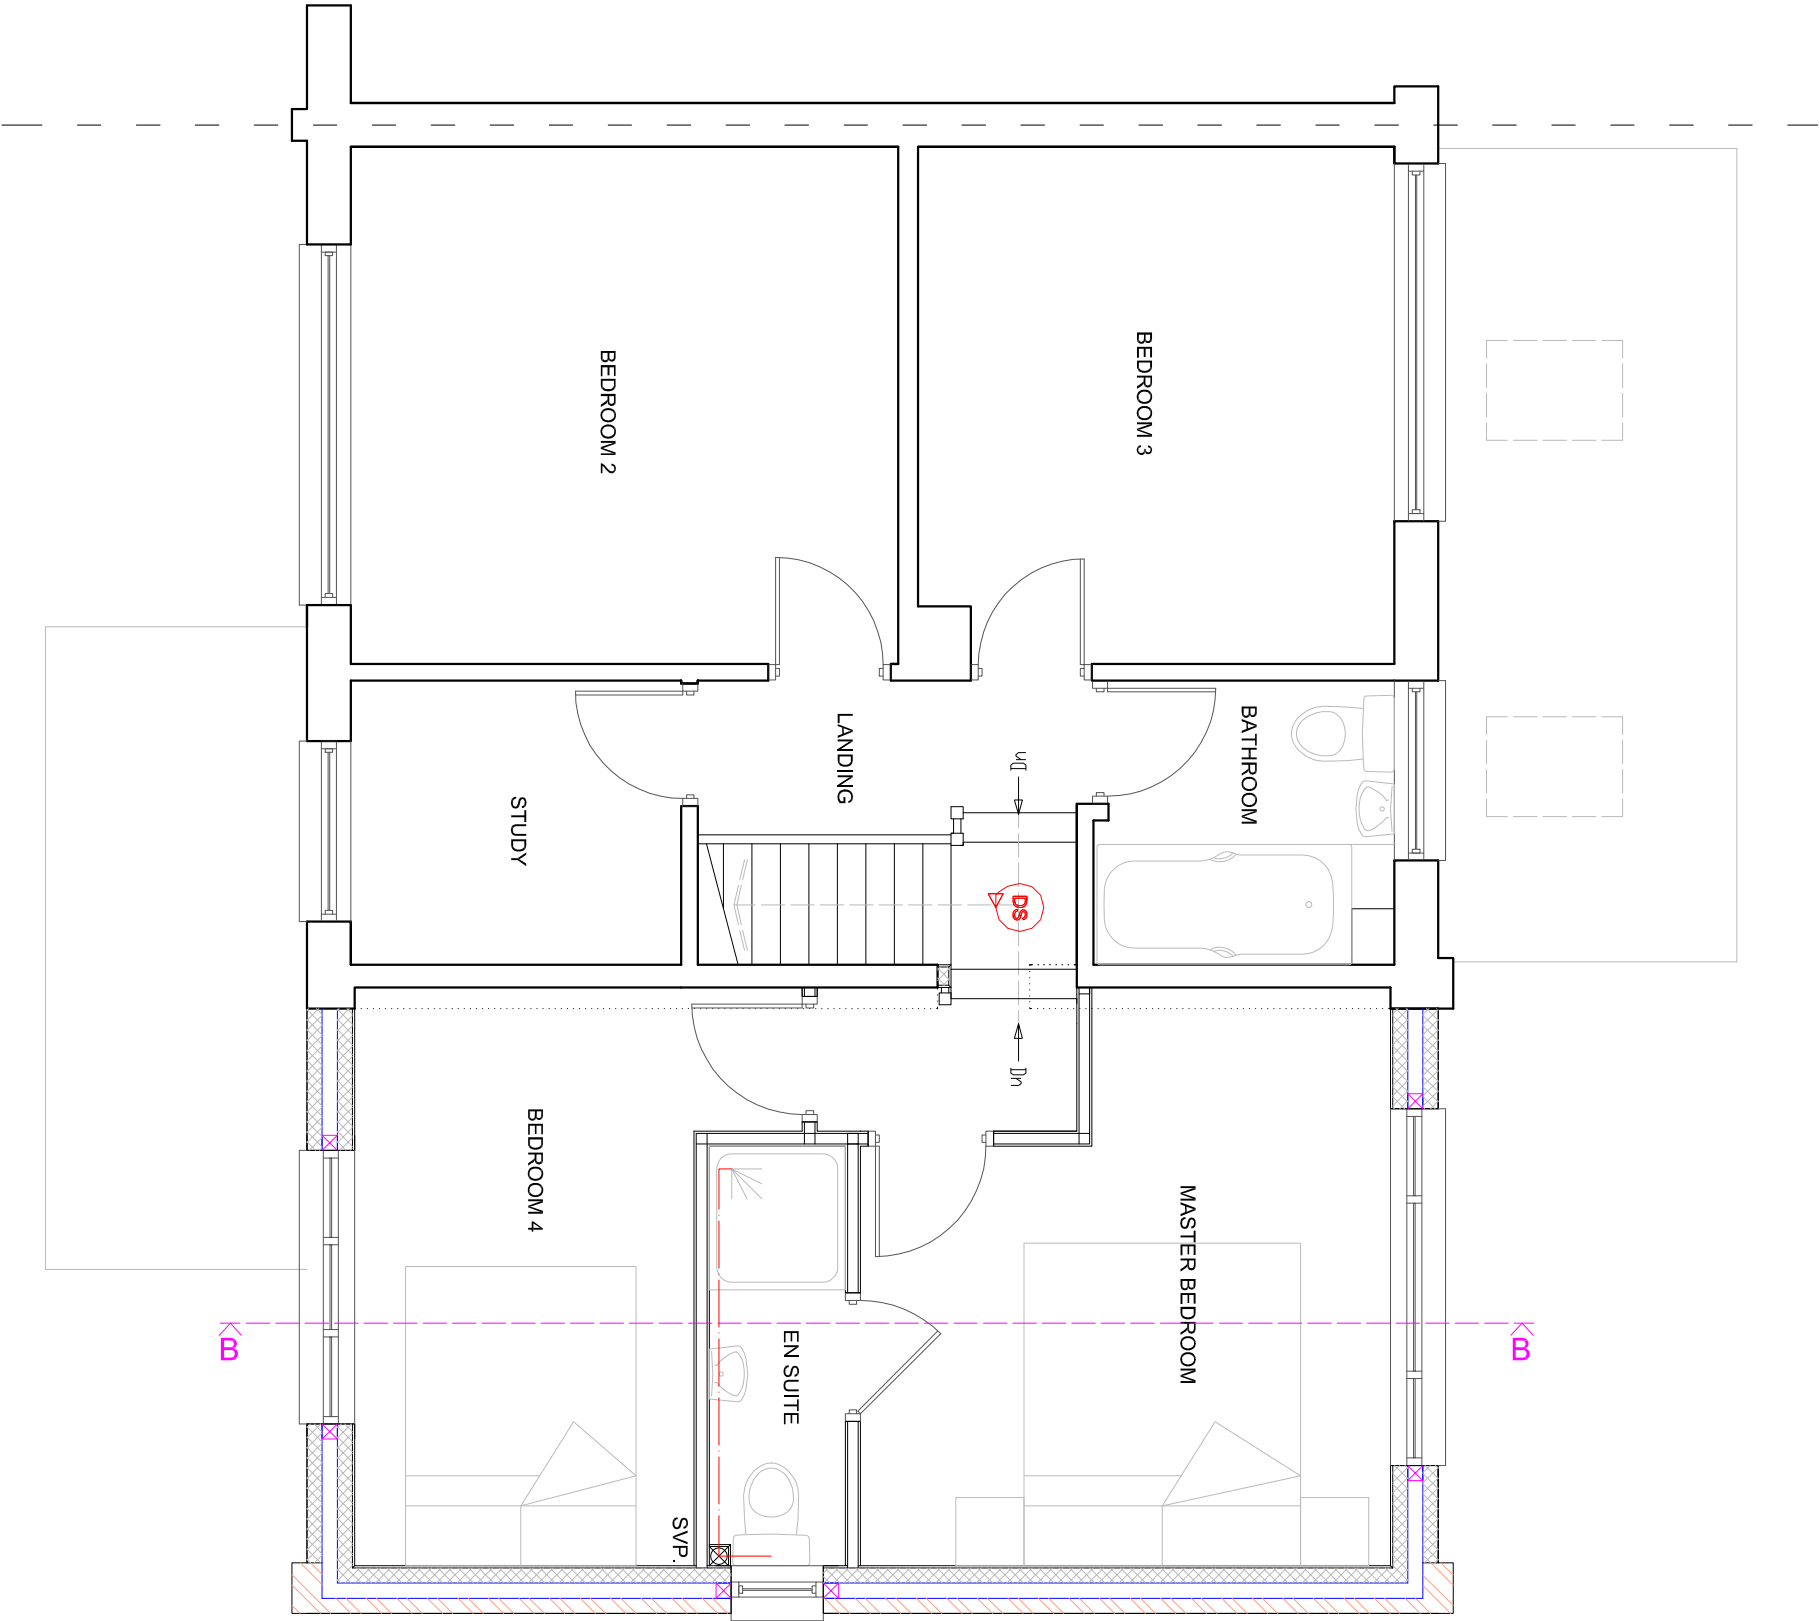

PROPOSED FIRST FLOOR PLAN

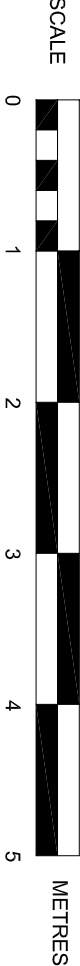

SUSSEX BUILDING CONSULTANCY LIMITED

7 ST PETERS CLOSE, WEST MEADS,
BOGNOR REGIS, WEST SUSSEX.

SCALE - 1/50 REV - B DATE - 29/11/2020

LABC partner

3 NORTHGOTE ROAD
BOGNOR REGIS
PO21 5LZ

TEL/FAX - (01243) 861379