



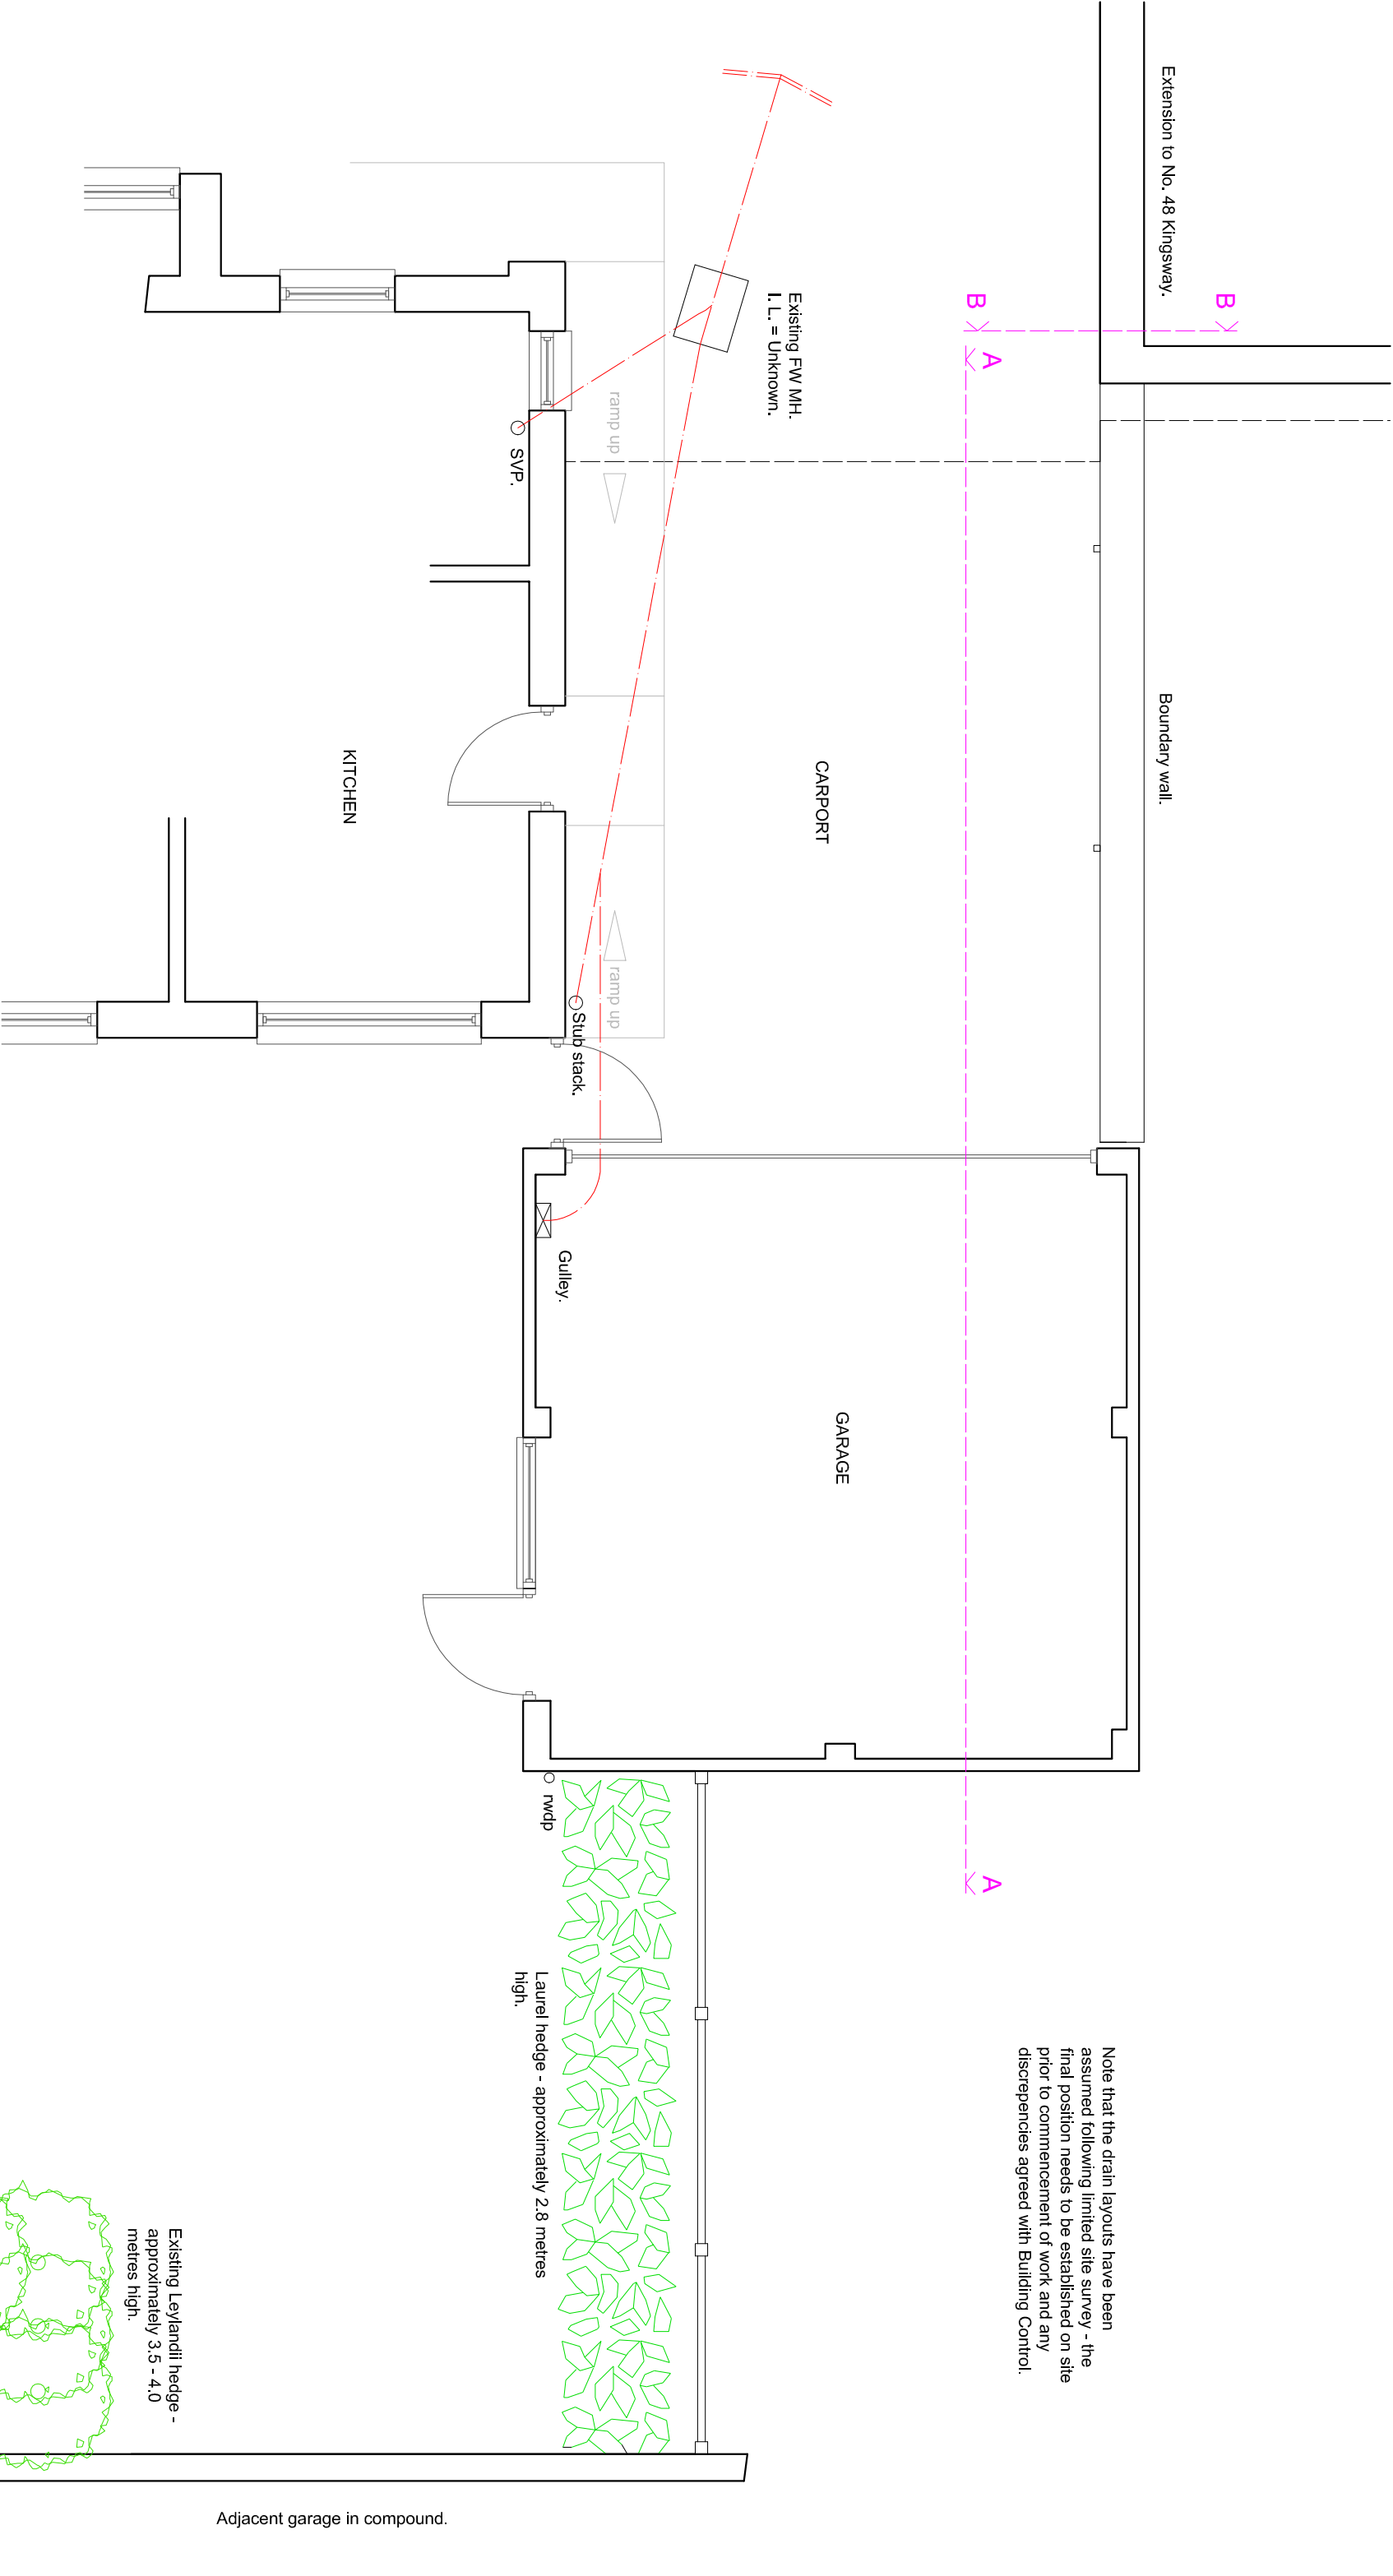

Note that the drain layouts have been assumed following limited site survey - the final position needs to be established on site prior to commencement of work and any discrepancies agreed with Building Control.

EXISTING GROUND FLOOR PLAN

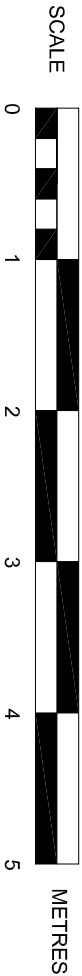

SUSSEX BUILDING CONSULTANCY LIMITED
50 KINGSWAY, ALDWICK,
BOGNOR REGIS, WEST SUSSEX.
SCALE - 1/50 REV - A DATE - 18/05/2019

LABC
partner
3 NORTHCOTE ROAD
BOGNOR REGIS
PO21 5LZ
TEL/FAX - (01243) 861379