



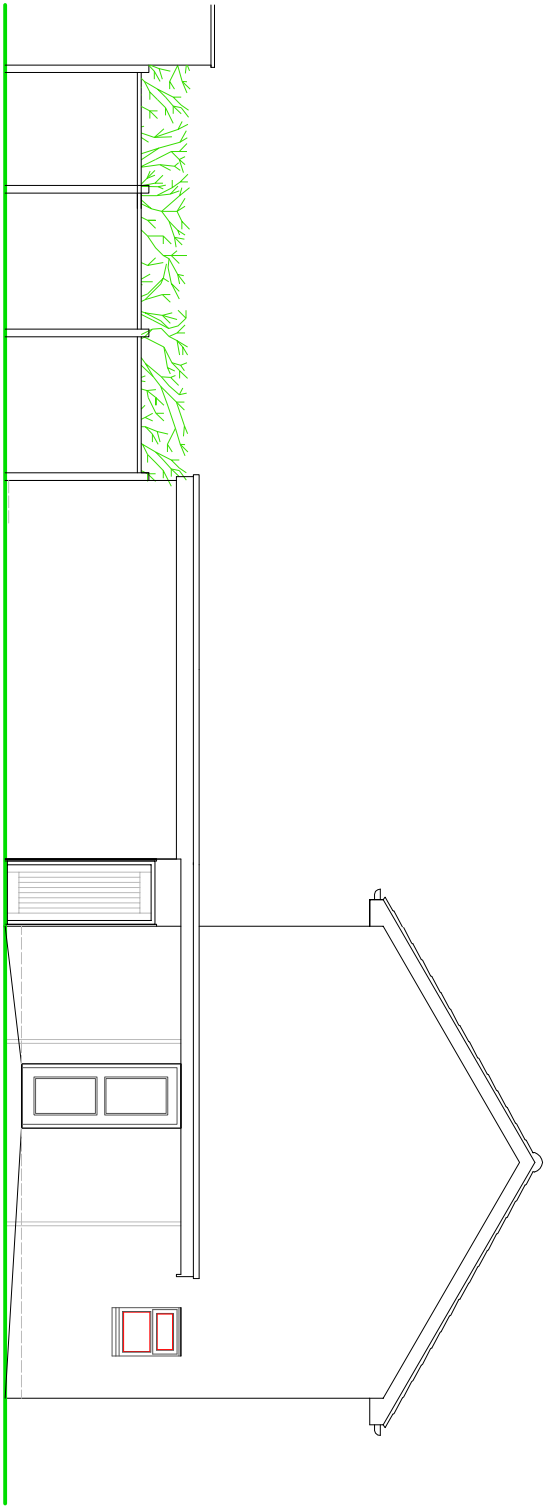

SIDE ELEVATION

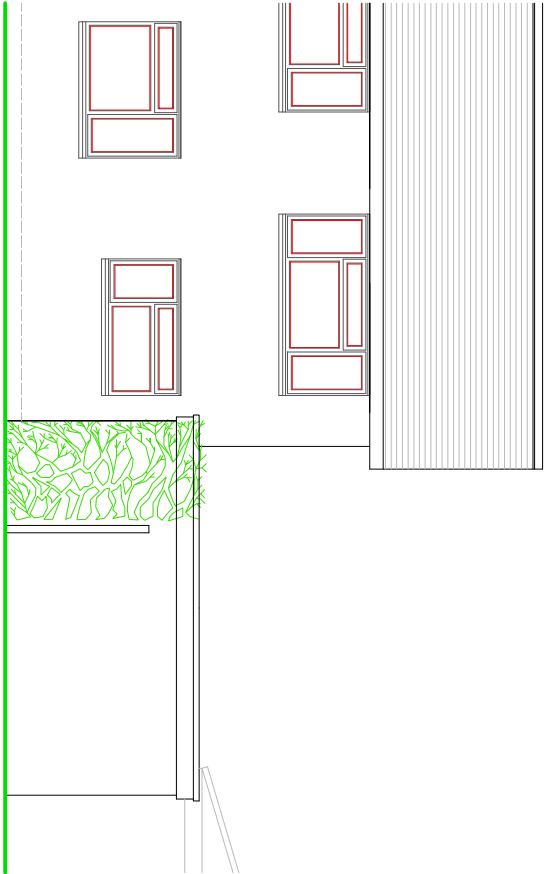


REAR ELEVATION

NOTES


ROOF - Concrete interlocking to pitched roof, felted flat roof to garage and carport.

WALLS - Face brickwork with some decorative concrete tile hanging to upper front elevation.

WINDOWS/DOORS - White framed PVC double glazed units.

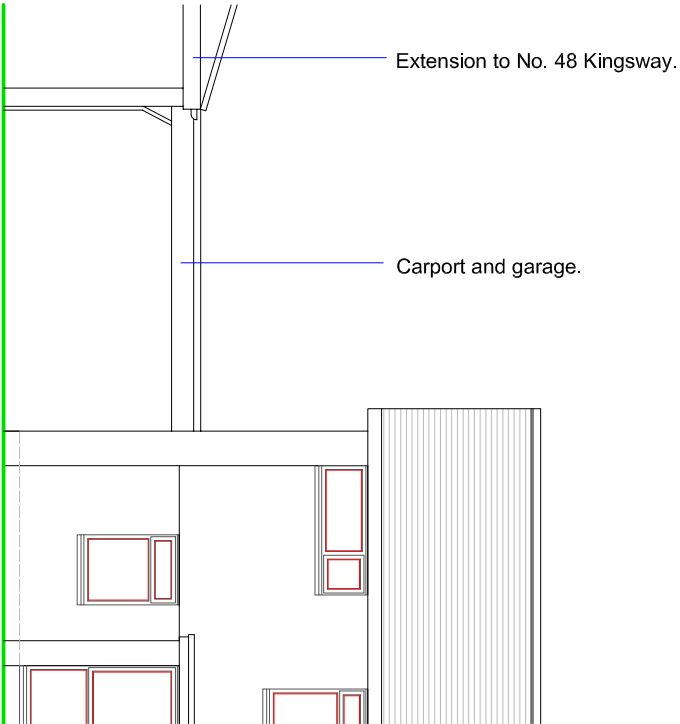


FRONT ELEVATION

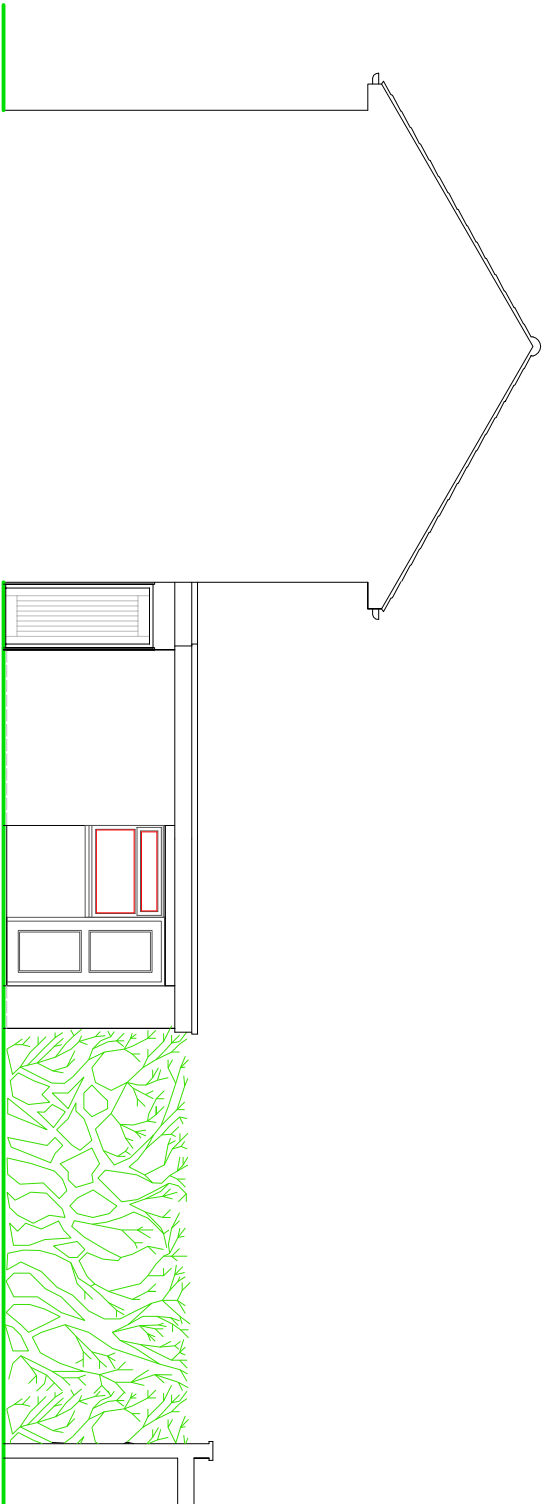

SIDE ELEVATION

EXISTING ELEVATIONS

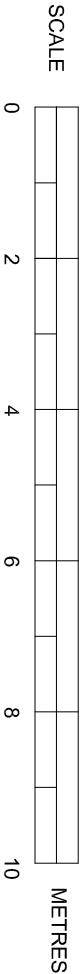

SUSSEX BUILDING CONSULTANCY LIMITED

50 KINGSWAY, ALDWICK,
BOGNOR REGIS, WEST SUSSEX.

SCALE - 1/100 REV - DATE - 14/05/2019

LABC
partner
3 NORTHGATE ROAD
BOGNOR REGIS
PO21 1LZ
TEL - (01243) 861379