



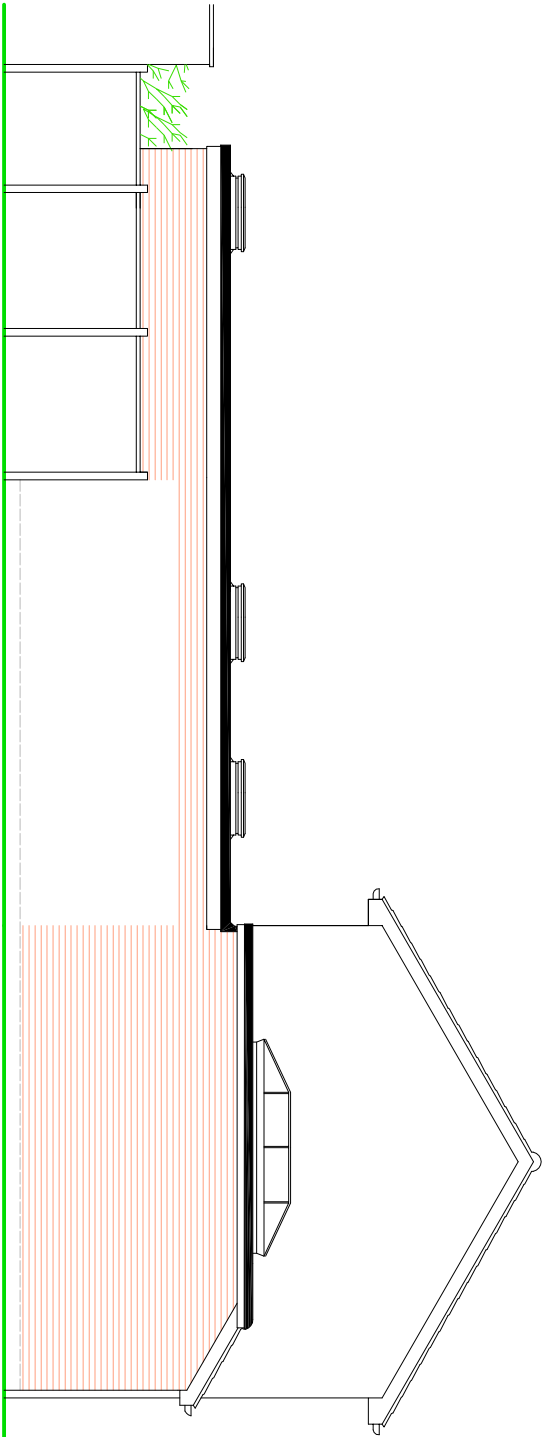

SIDE ELEVATION

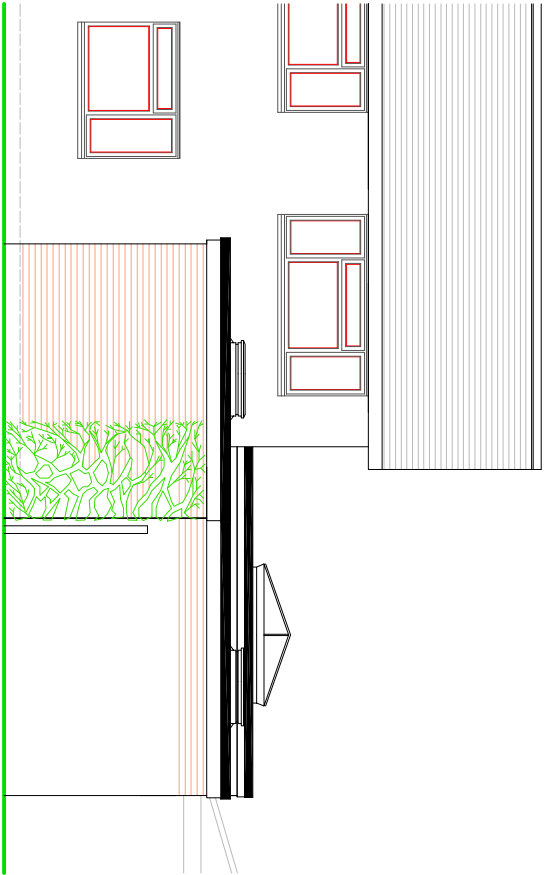


NOTES


ROOF - Concrete interlocking to pitched roof, felted flat roof to garage and carport.

WALLS - Face brickwork with some decorative concrete tile hanging to upper front elevation.

WINDOWS/DOORS - Dark or black powder coated aluminium framed PVC double glazed units - to match with proposed replacement windows to the remainder of the house.

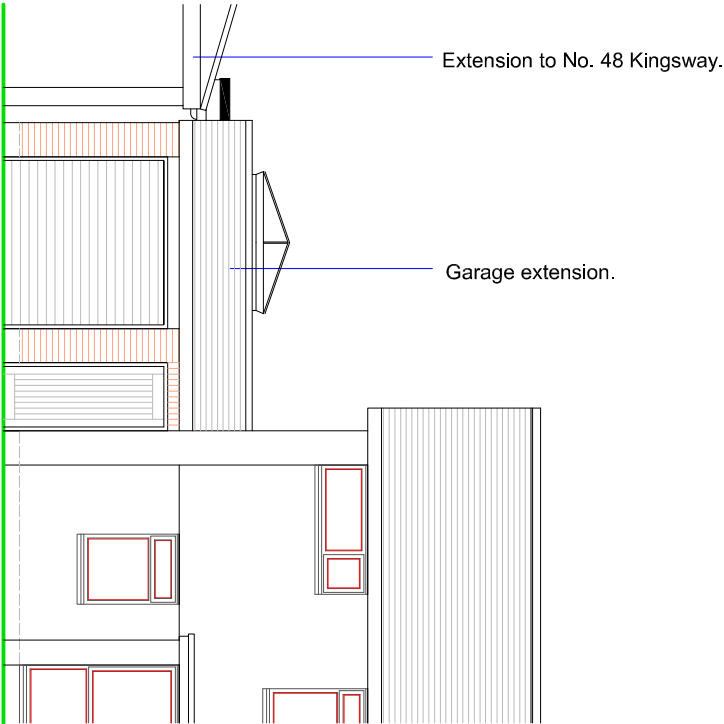


FRONT ELEVATION

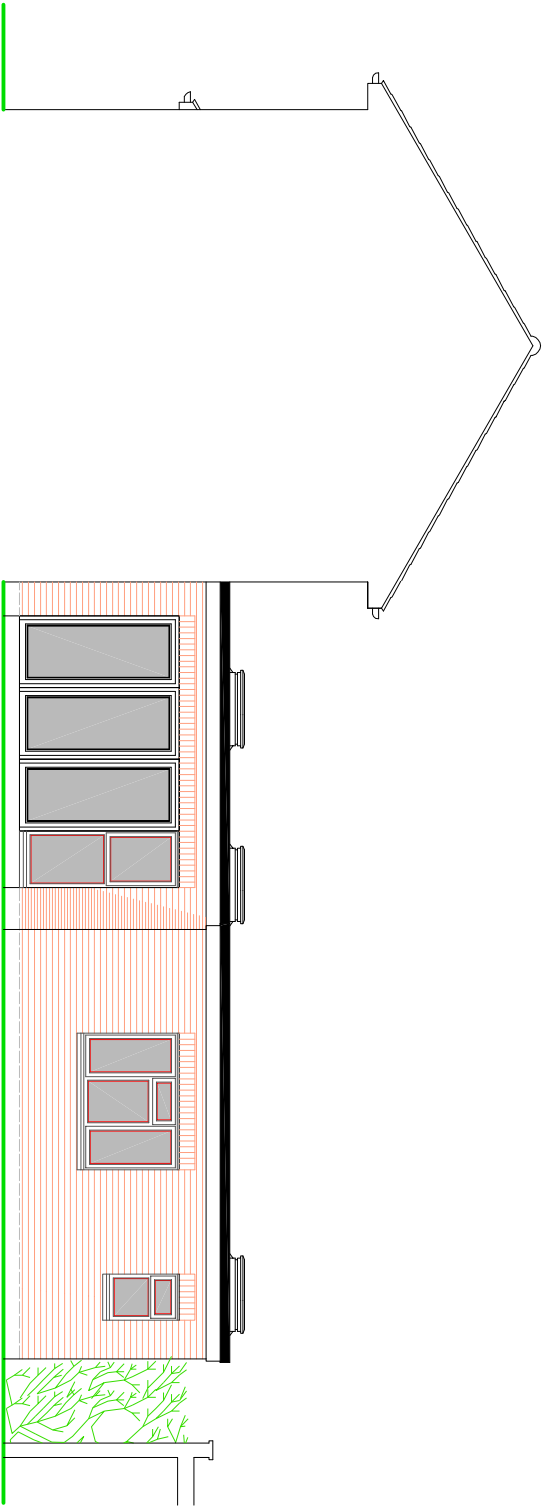

SIDE ELEVATION

PROPOSED ELEVATIONS

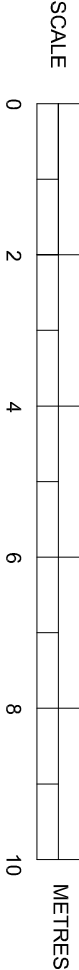

SUSSEX BUILDING CONSULTANCY LIMITED

50 KINGSWAY, ALDWICK,
BOGNOR REGIS, WEST SUSSEX.

SCALE - 1/100 REV - DATE - 24/05/2019

LABC
Partner
3 NORTHGATE ROAD
BOGNOR REGIS
PO21 3LZ
TEL - (01243) 861379