



Written dimensions on these drawings shall take precedence over scaled dimensions. Contractors shall verify and be responsible for all dimensions and conditions on the project and this office must be notified of any variations from the dimensions and conditions shown by these drawings prior to commencement of any work. All contractors are deemed to have made themselves aware of site conditions prior to entering into any contract.


This drawing is the property of martin playford. Copyright is reserved by me and the drawing is issued on condition that it is not copied, reproduced, retained or disclosed to any unauthorised person, either wholly or in part without the consent in writing of martin playford.

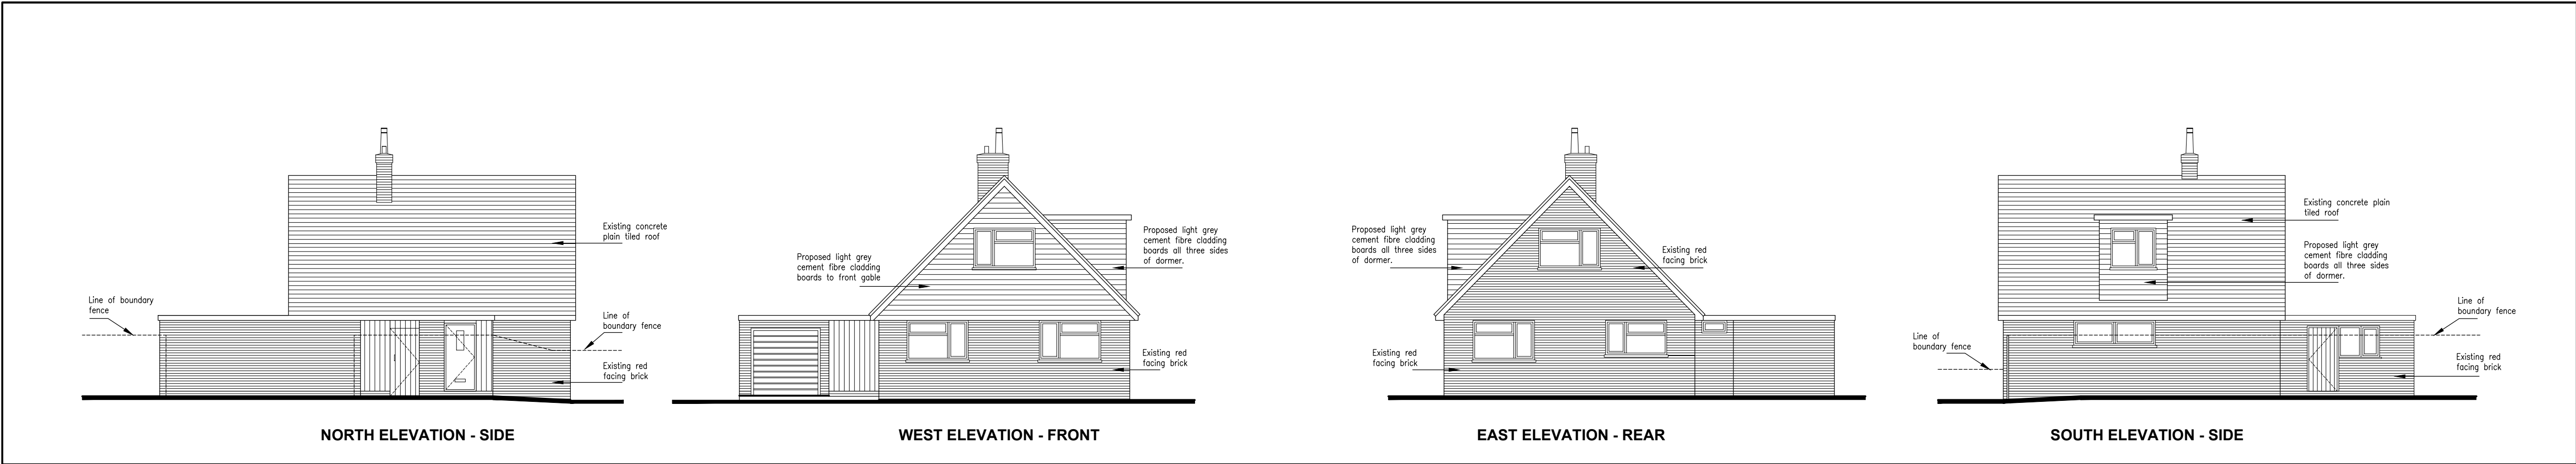

PROPOSED ELEVATIONS

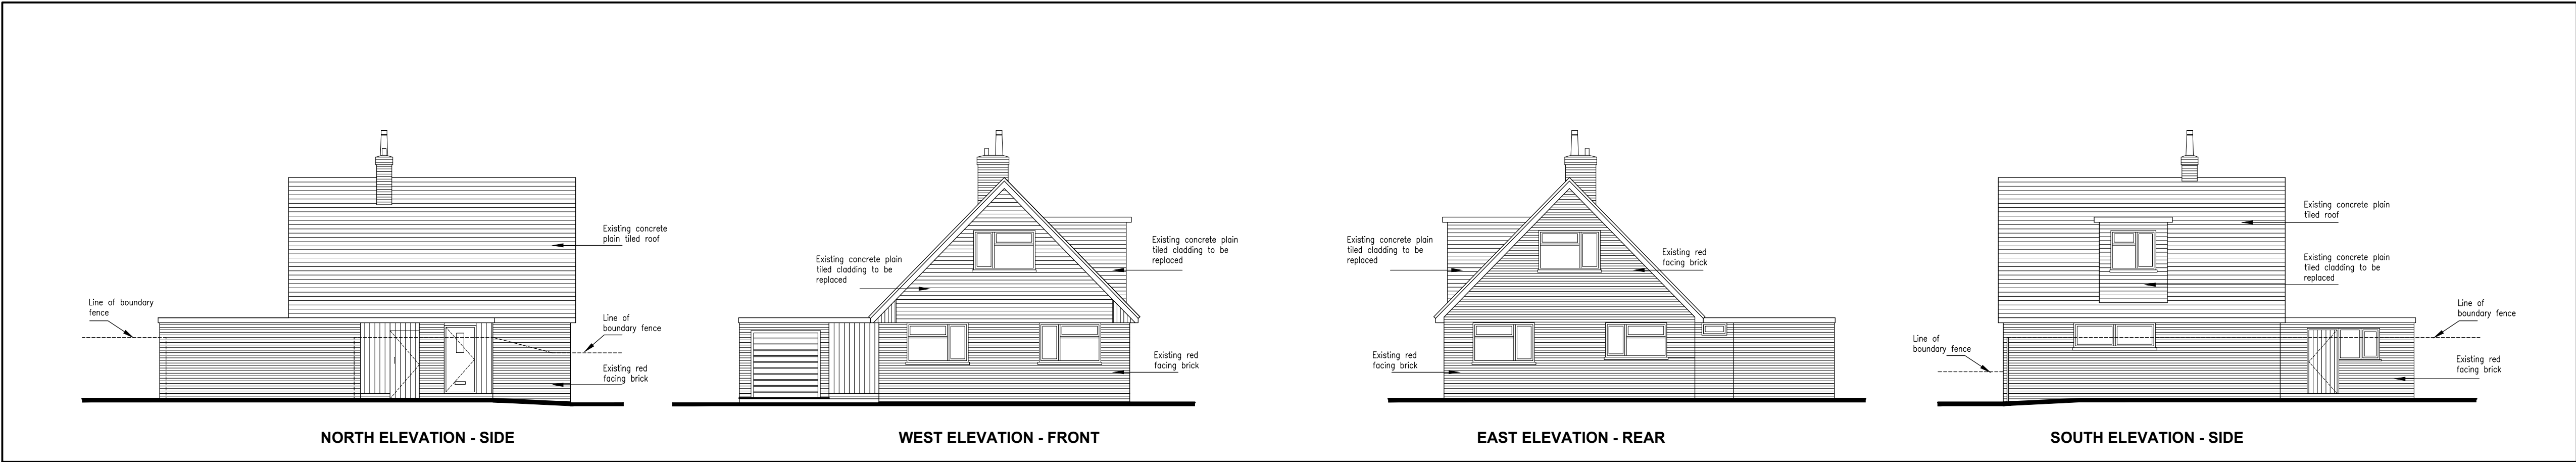

EXISTING ELEVATIONS

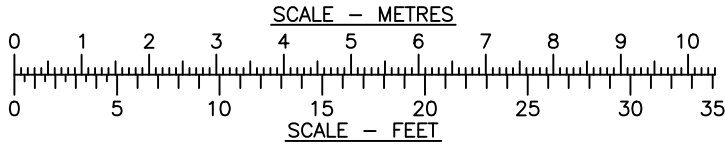

drawing title

scale
1:100 @ A1

drawn by	date	checked
mp	04.08.2020	-
job no.	drawing no.	revision
1030	01	-