



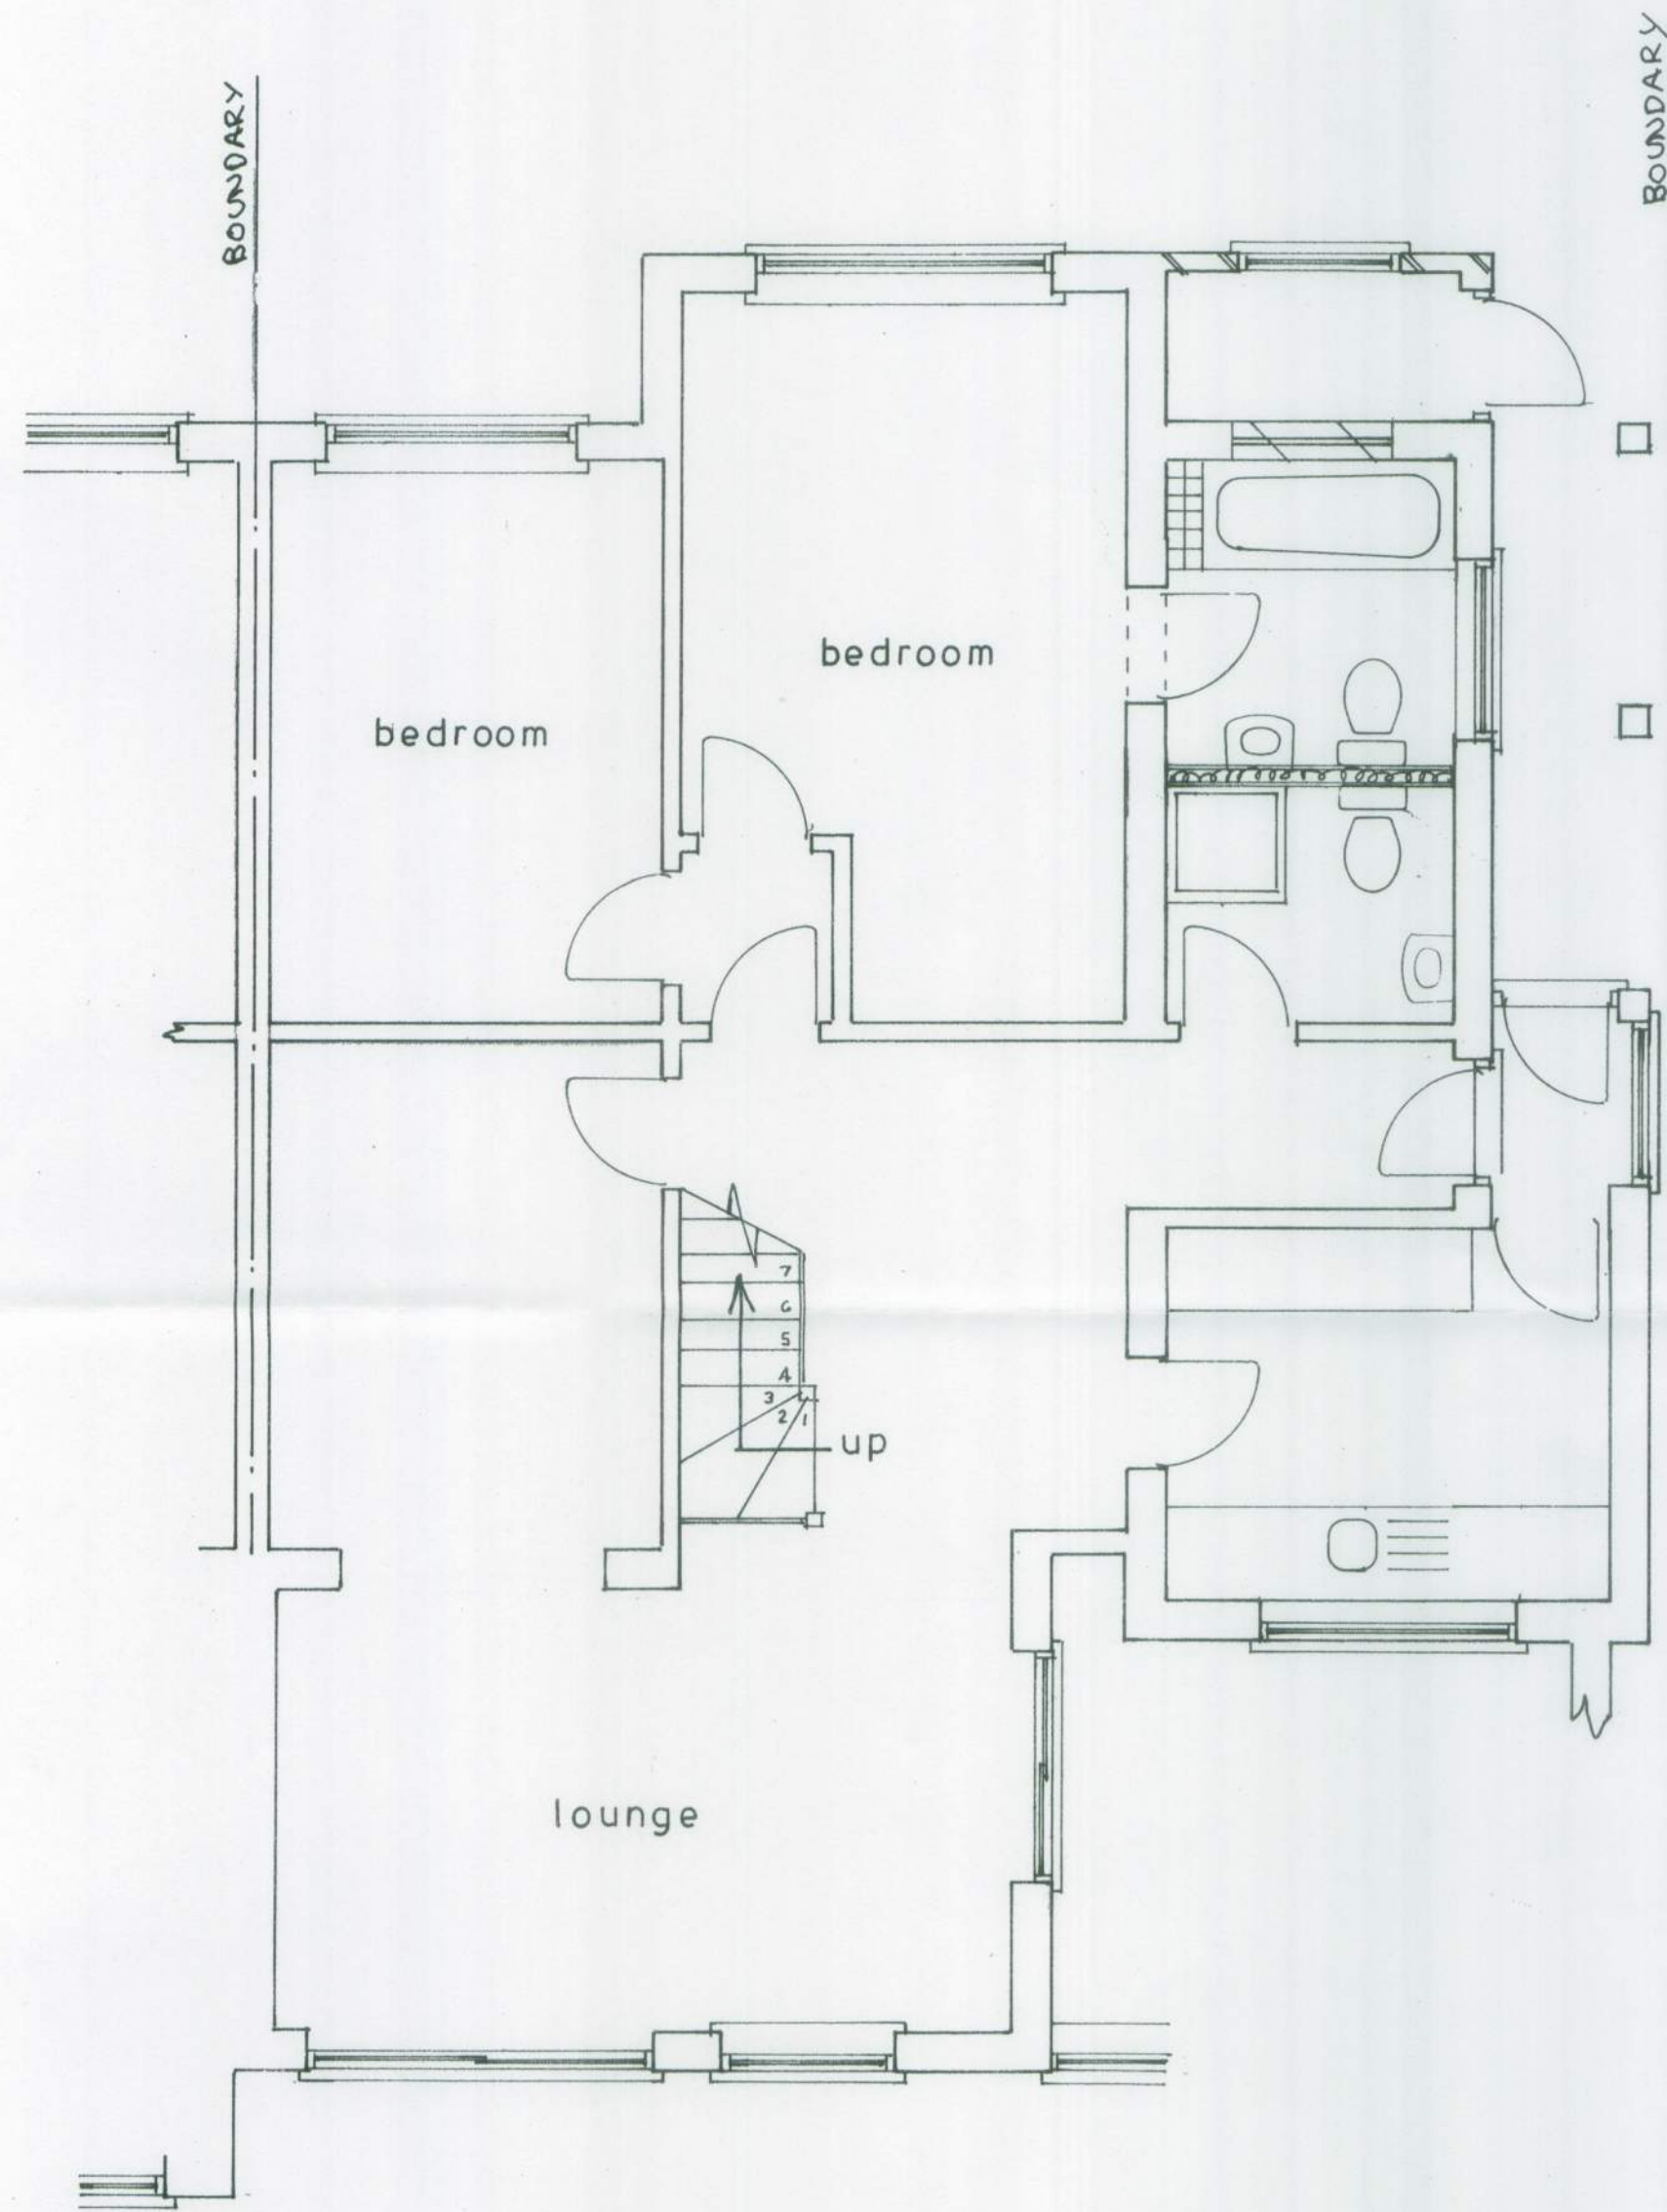

Ground floor plan

1 : 50

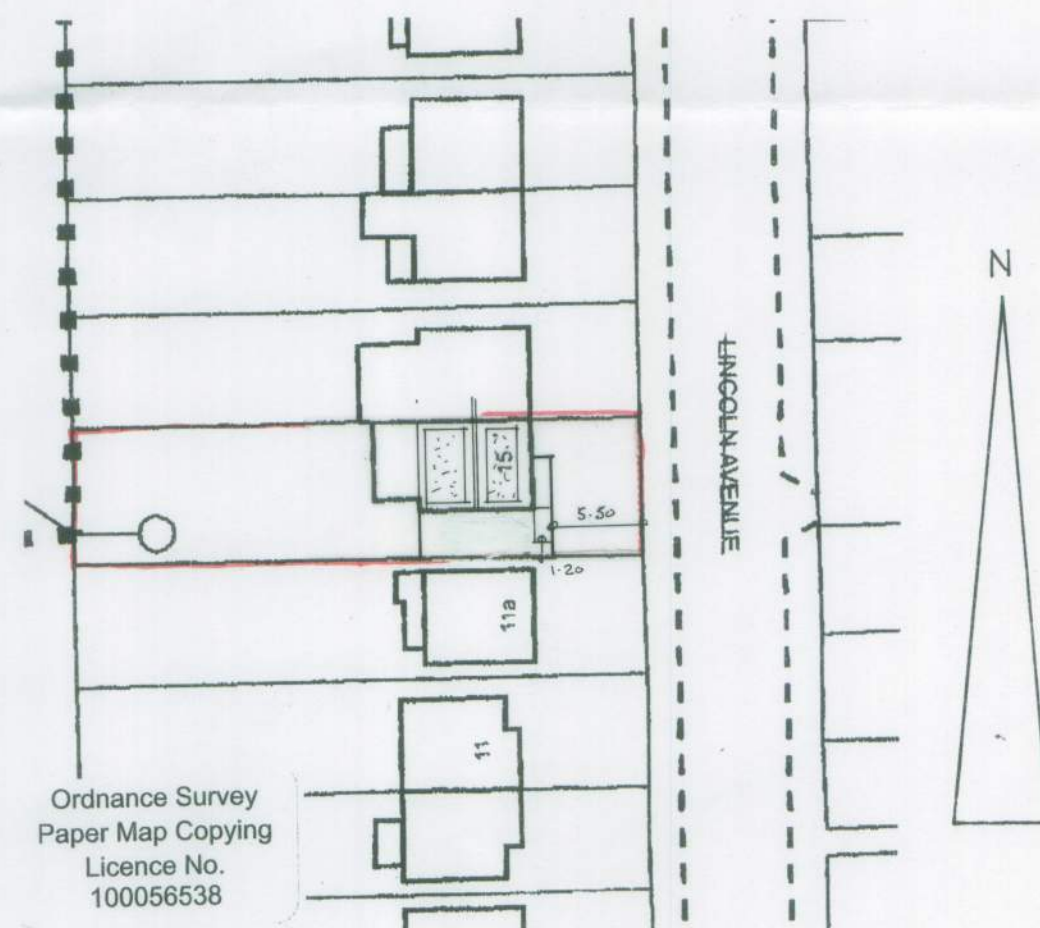

block plan

1 : 500



location plan

1 : 1250

sheet 1 of 3

Proposed

PROPOSED LOFT CONVERSION AT 15, LINCOLN AVE., ROSE GREEN
FOR MR. BEDFORD AND MRS. A. COWLEY.

Bryan Butcher
Rainbow Cottage
Nyetimber Lane
Bognor Regis PO21 3JX
01243 266871
07973 233442
bryan.butcher@btinternet.com
www.bryanbutcher.com