



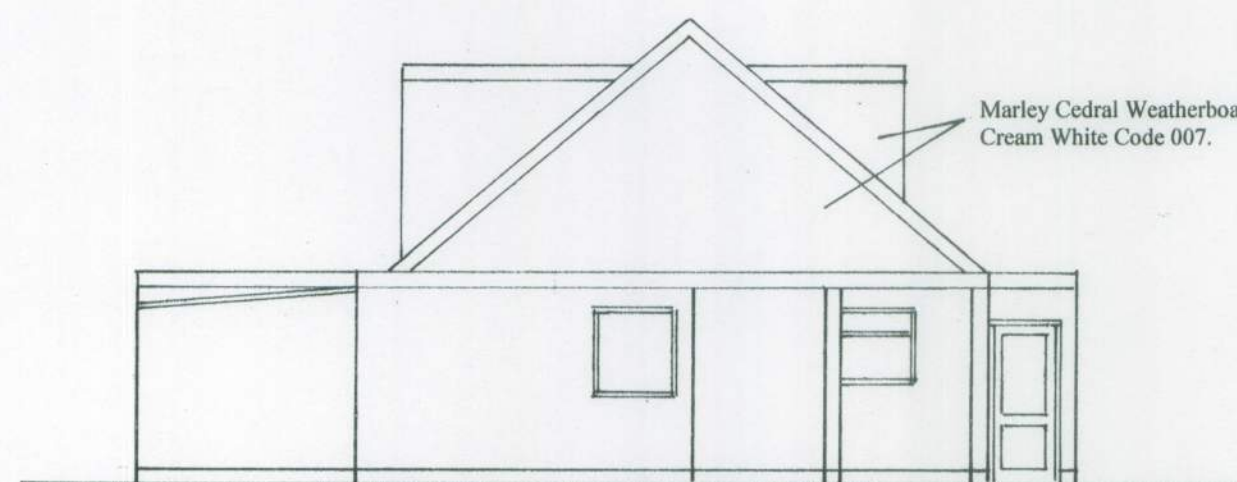


south

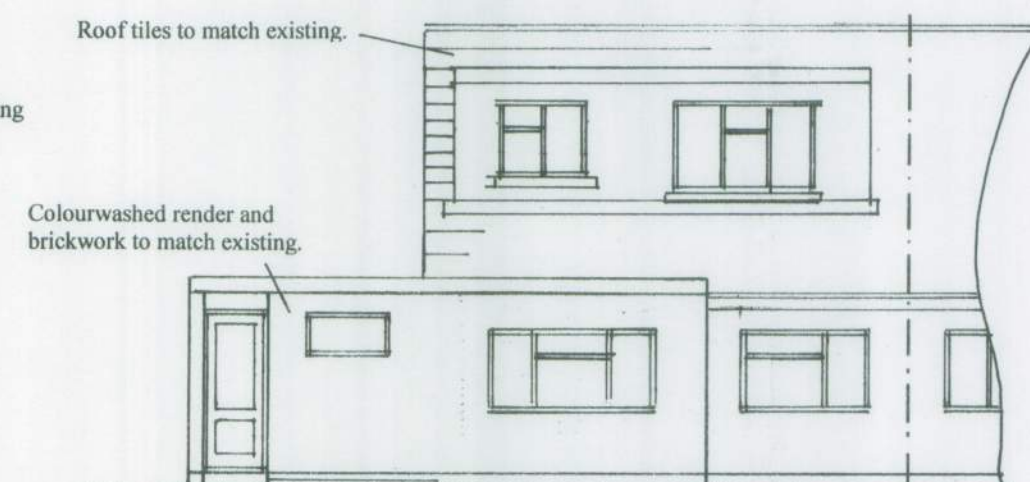


east


1 : 100

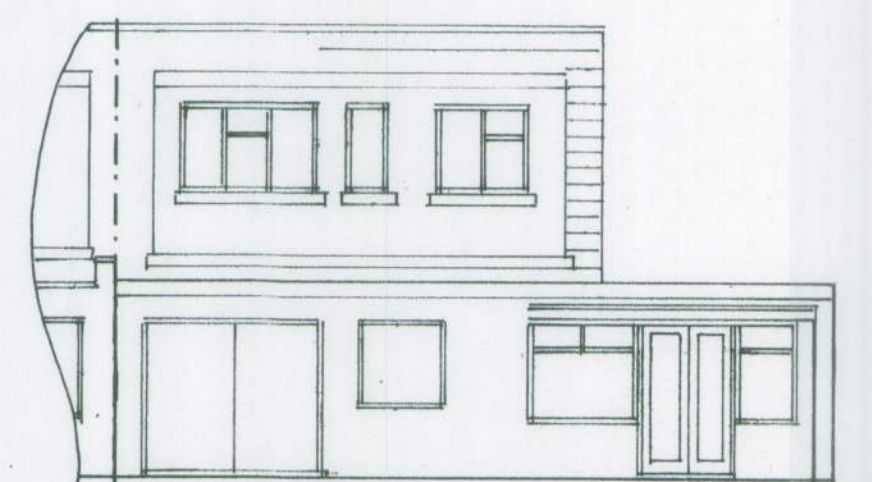

west

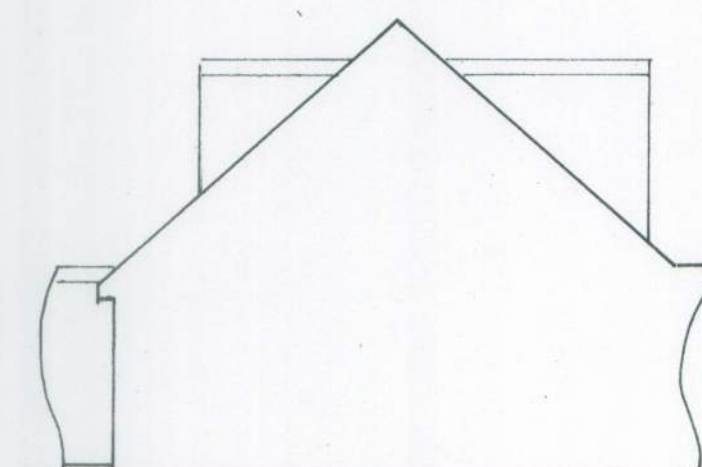

north

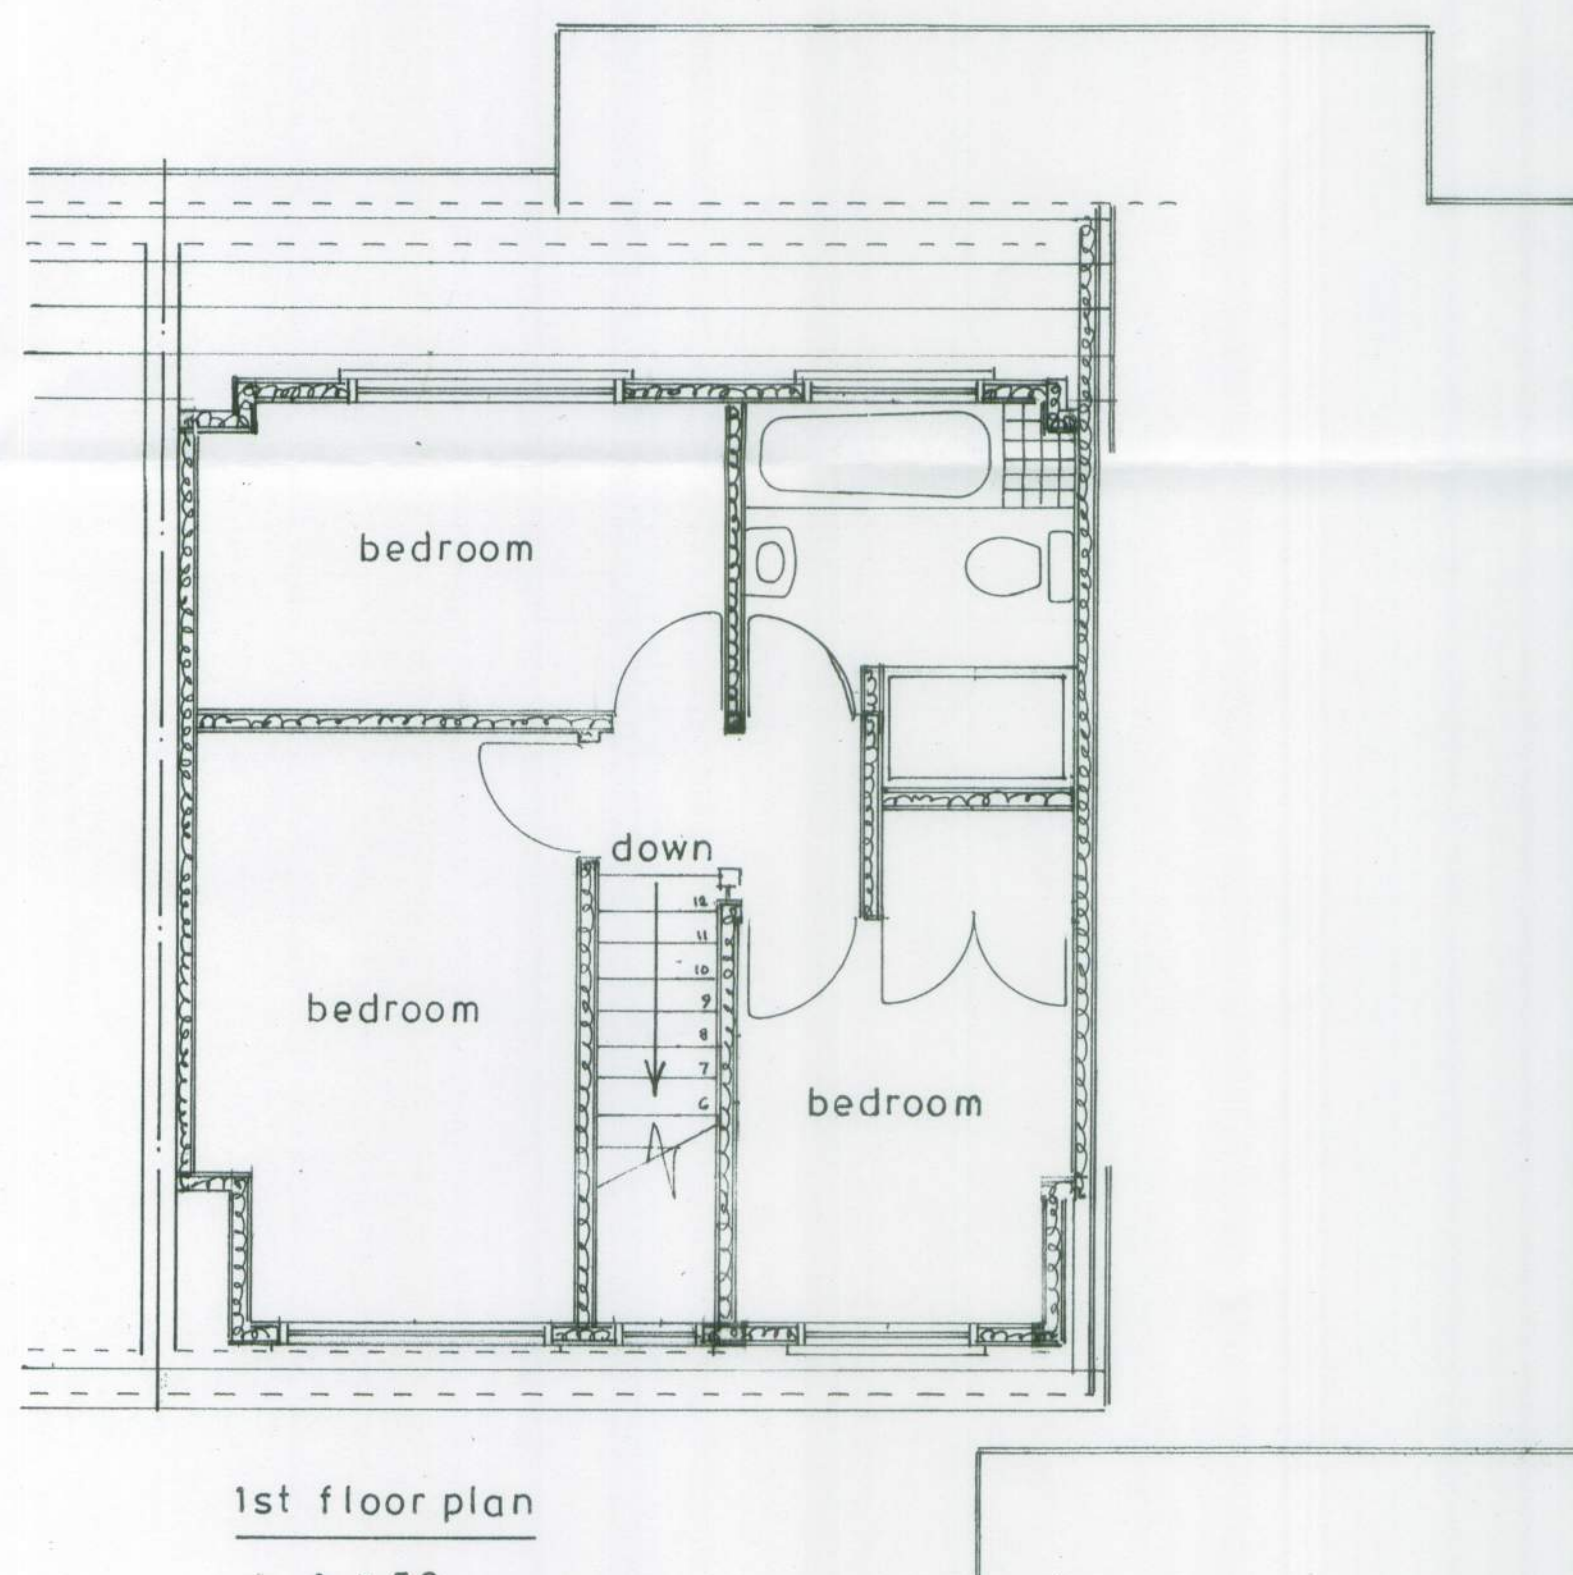

1st floor plan

1 : 50

Proposed

PROPOSED LOFT CONVERSION AT 15, LINCOLN AVE., ROSE GREEN
FOR MR. BEDFORD AND MRS. A. COWLEY

sheet 2 of 3

Bryan Butcher
Rainbow Cottage
Nyetimber Lane
Bognor Regis PO21 3JX
01243 266871
07973 233442
bryan.butcher@btinternet.com
www.bryanbutcher.com