



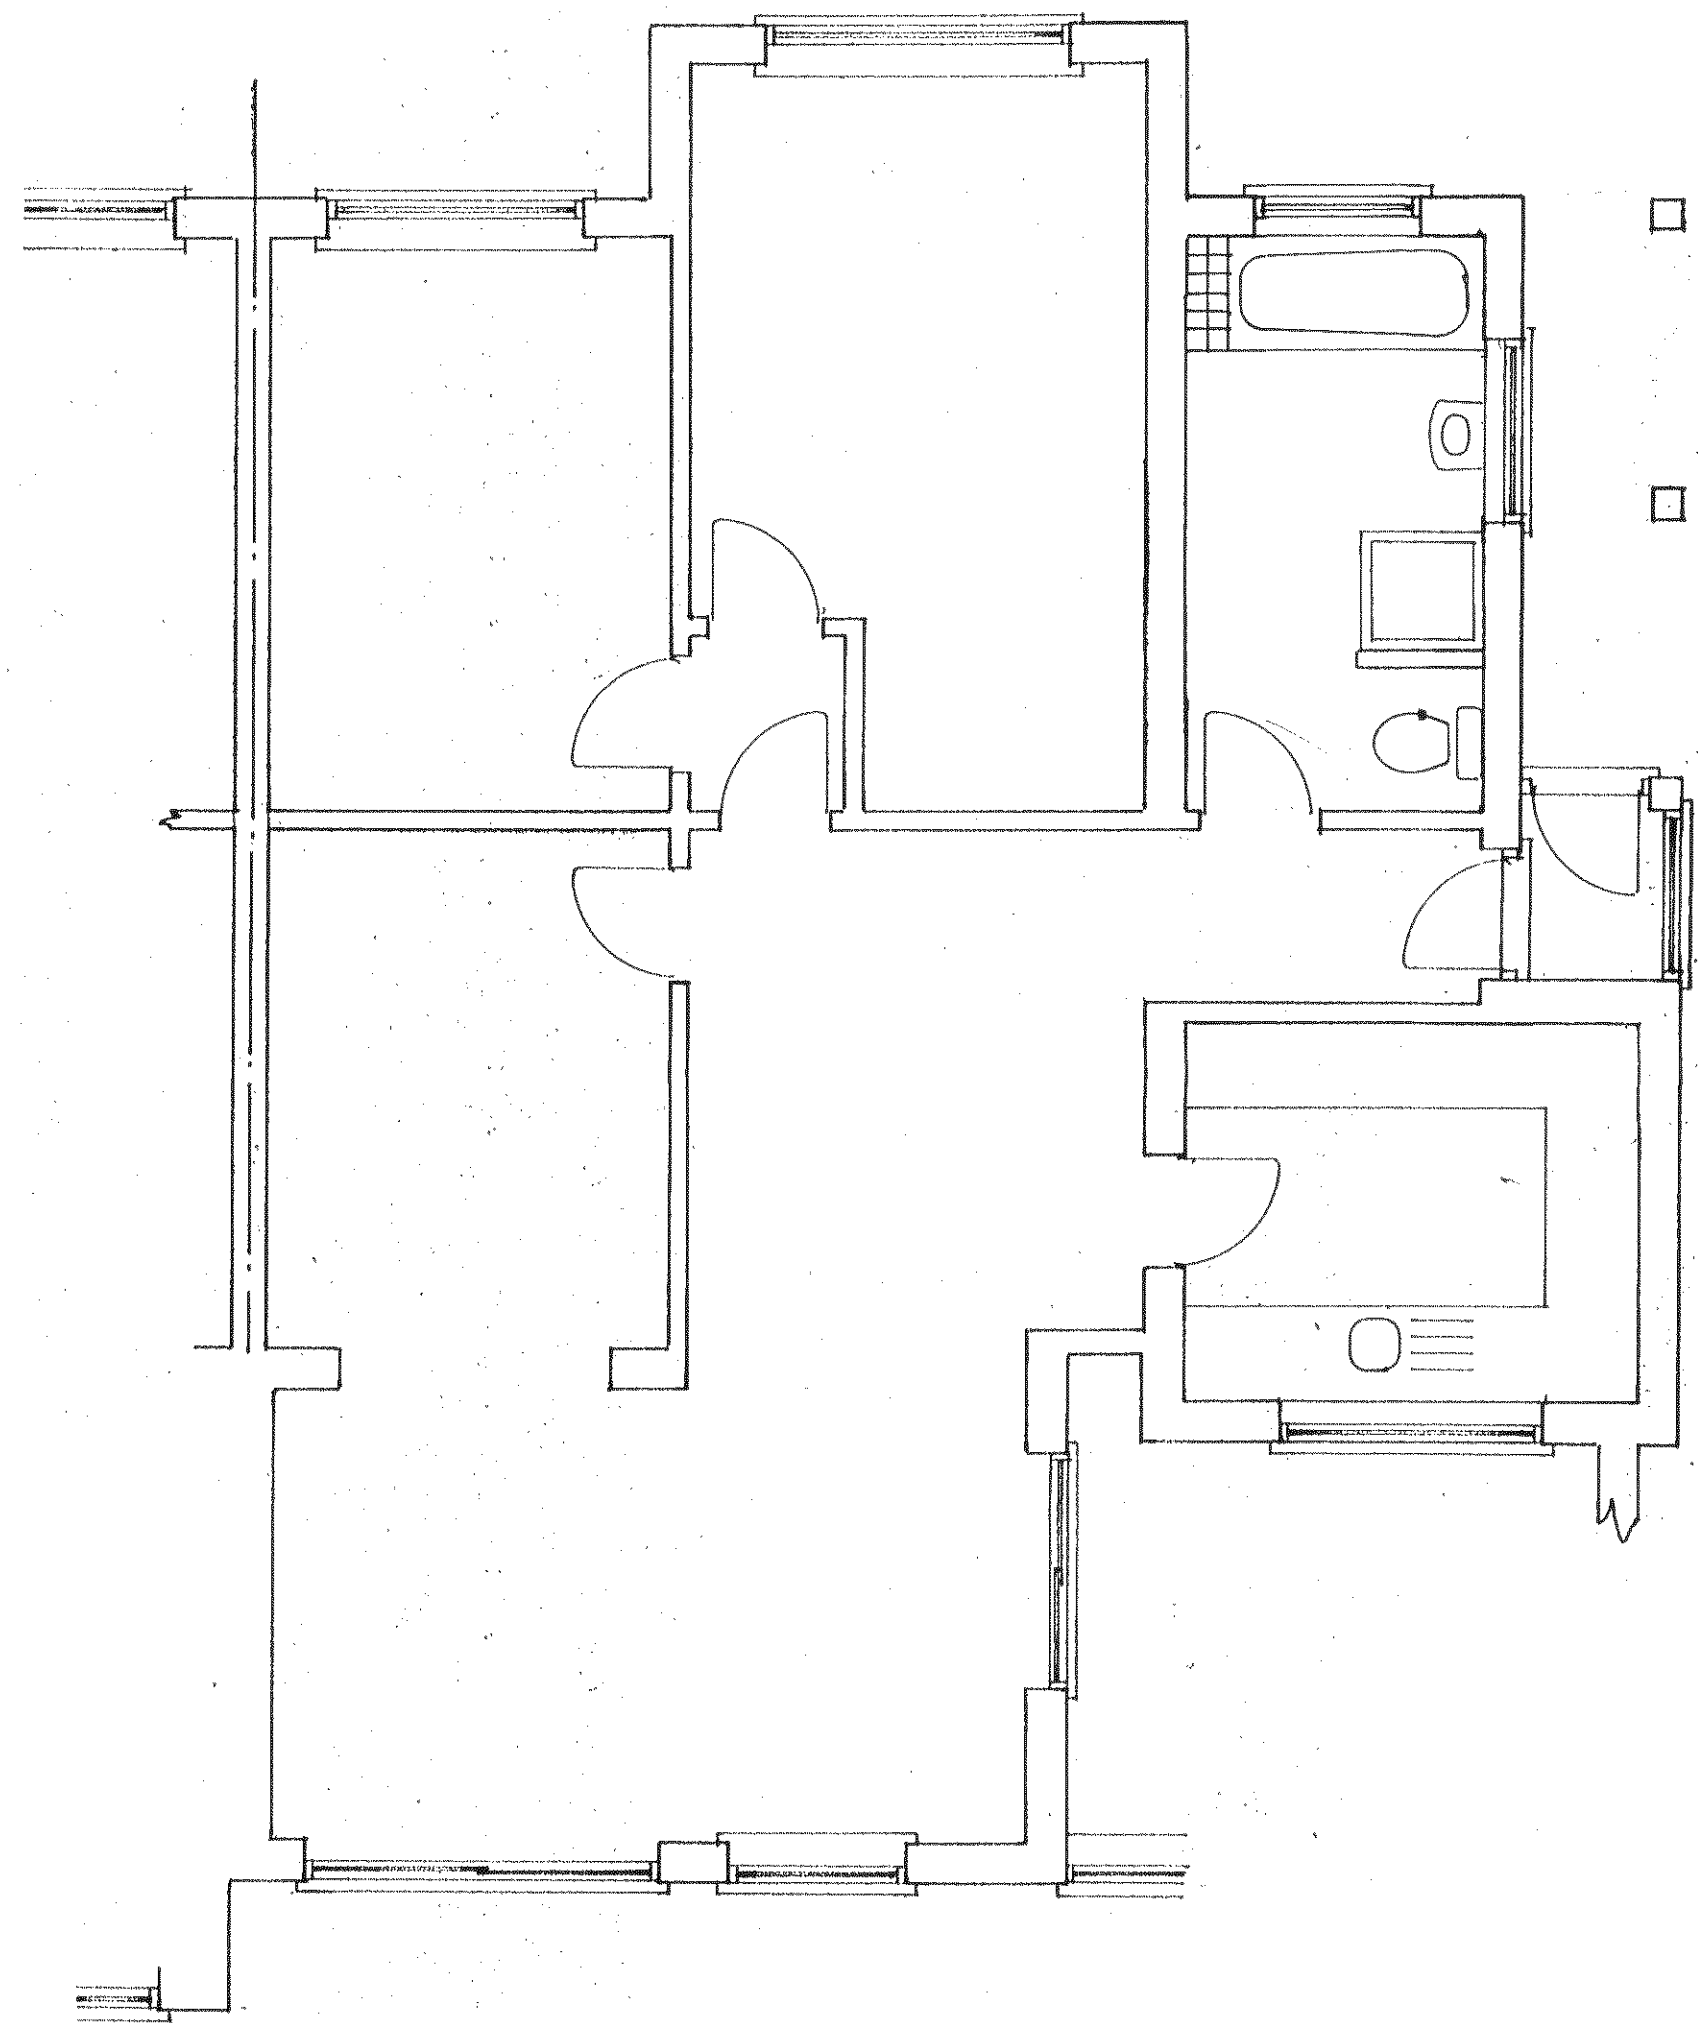


Ground floor plan

1 : 50


Existing

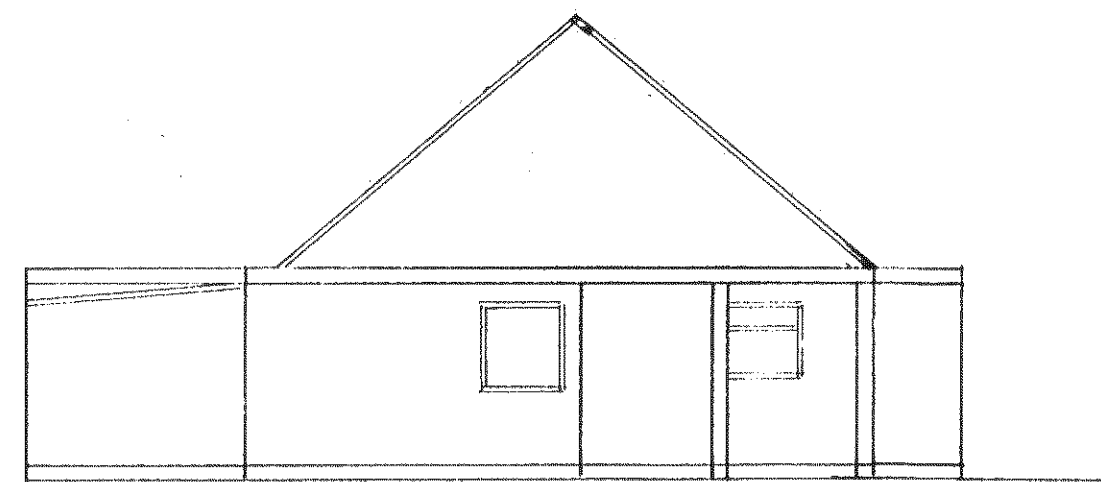


south

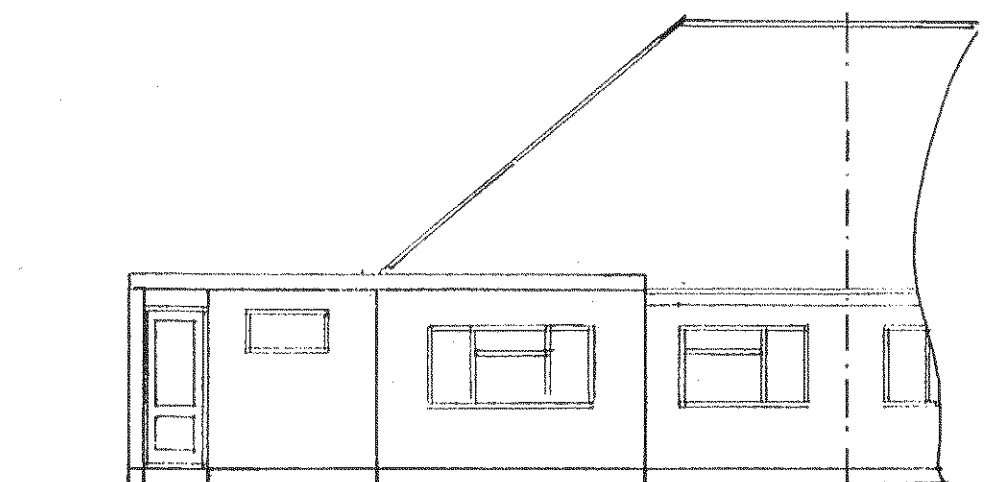


east

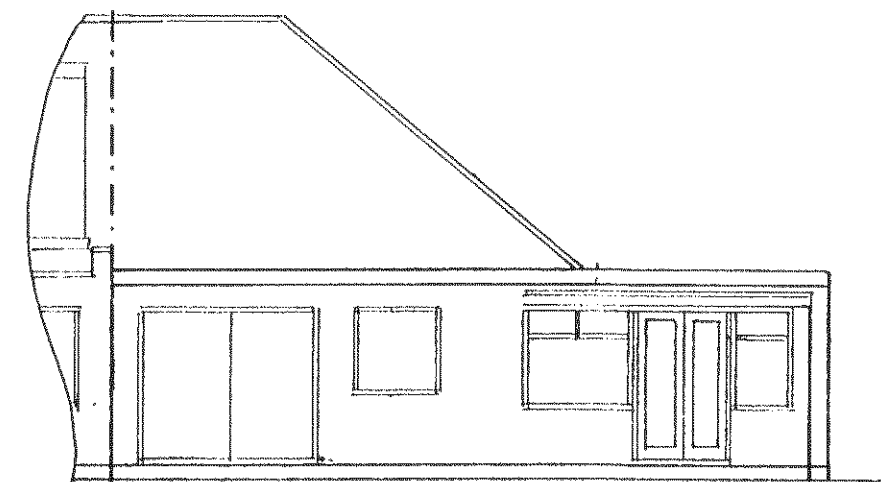


west
1 : 100

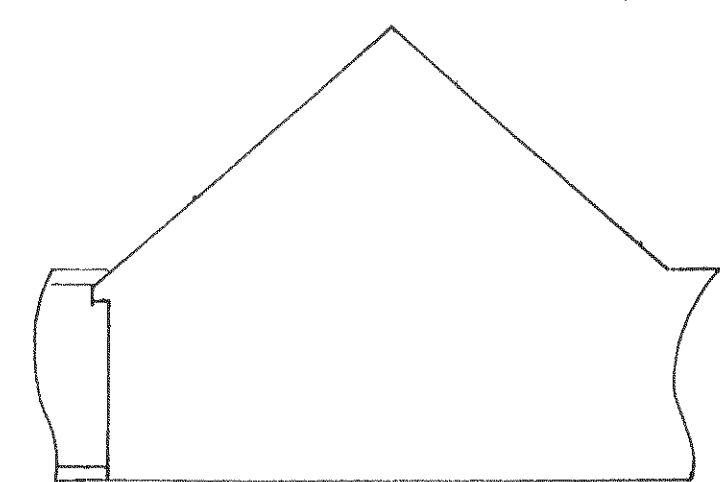

north

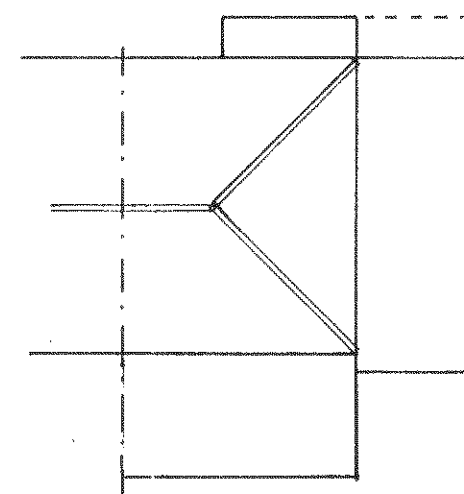

roof plan
1 : 200

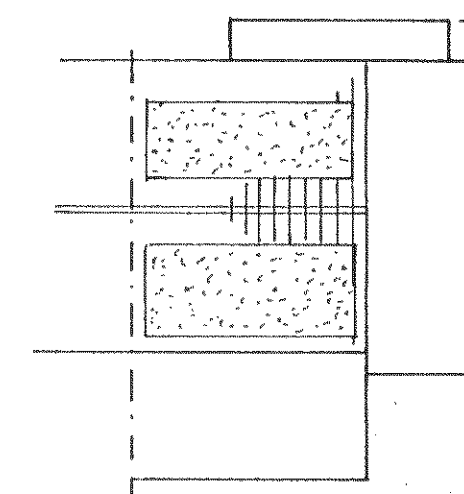

proposed roof plan

sheet 3a of 3

PROPOSED LOFT CONVERSION AT 15, LINCOLN AVE., ROSE GREEN
FOR MR. BEDFORD AND MRS. A. COWLEY.

Bryan Butcher
Rainbow Cottage
Nyetimber Lane
Bognor Regis PO21 3JX
01243 266871
07973 233442
bryan.butcher@btinternet.com
www.bryanbutcher.com