




|                       |    |     |    |
|-----------------------|----|-----|----|
| ARUN DISTRICT COUNCIL |    |     |    |
| No.                   | AW | 175 | 08 |
| RECEIVED              |    |     |    |

Existing Boundaries to the Property are indicated in Red

Small Fruit tree to be removed

Areas of the existing building that are to be altered have been shaded in Red

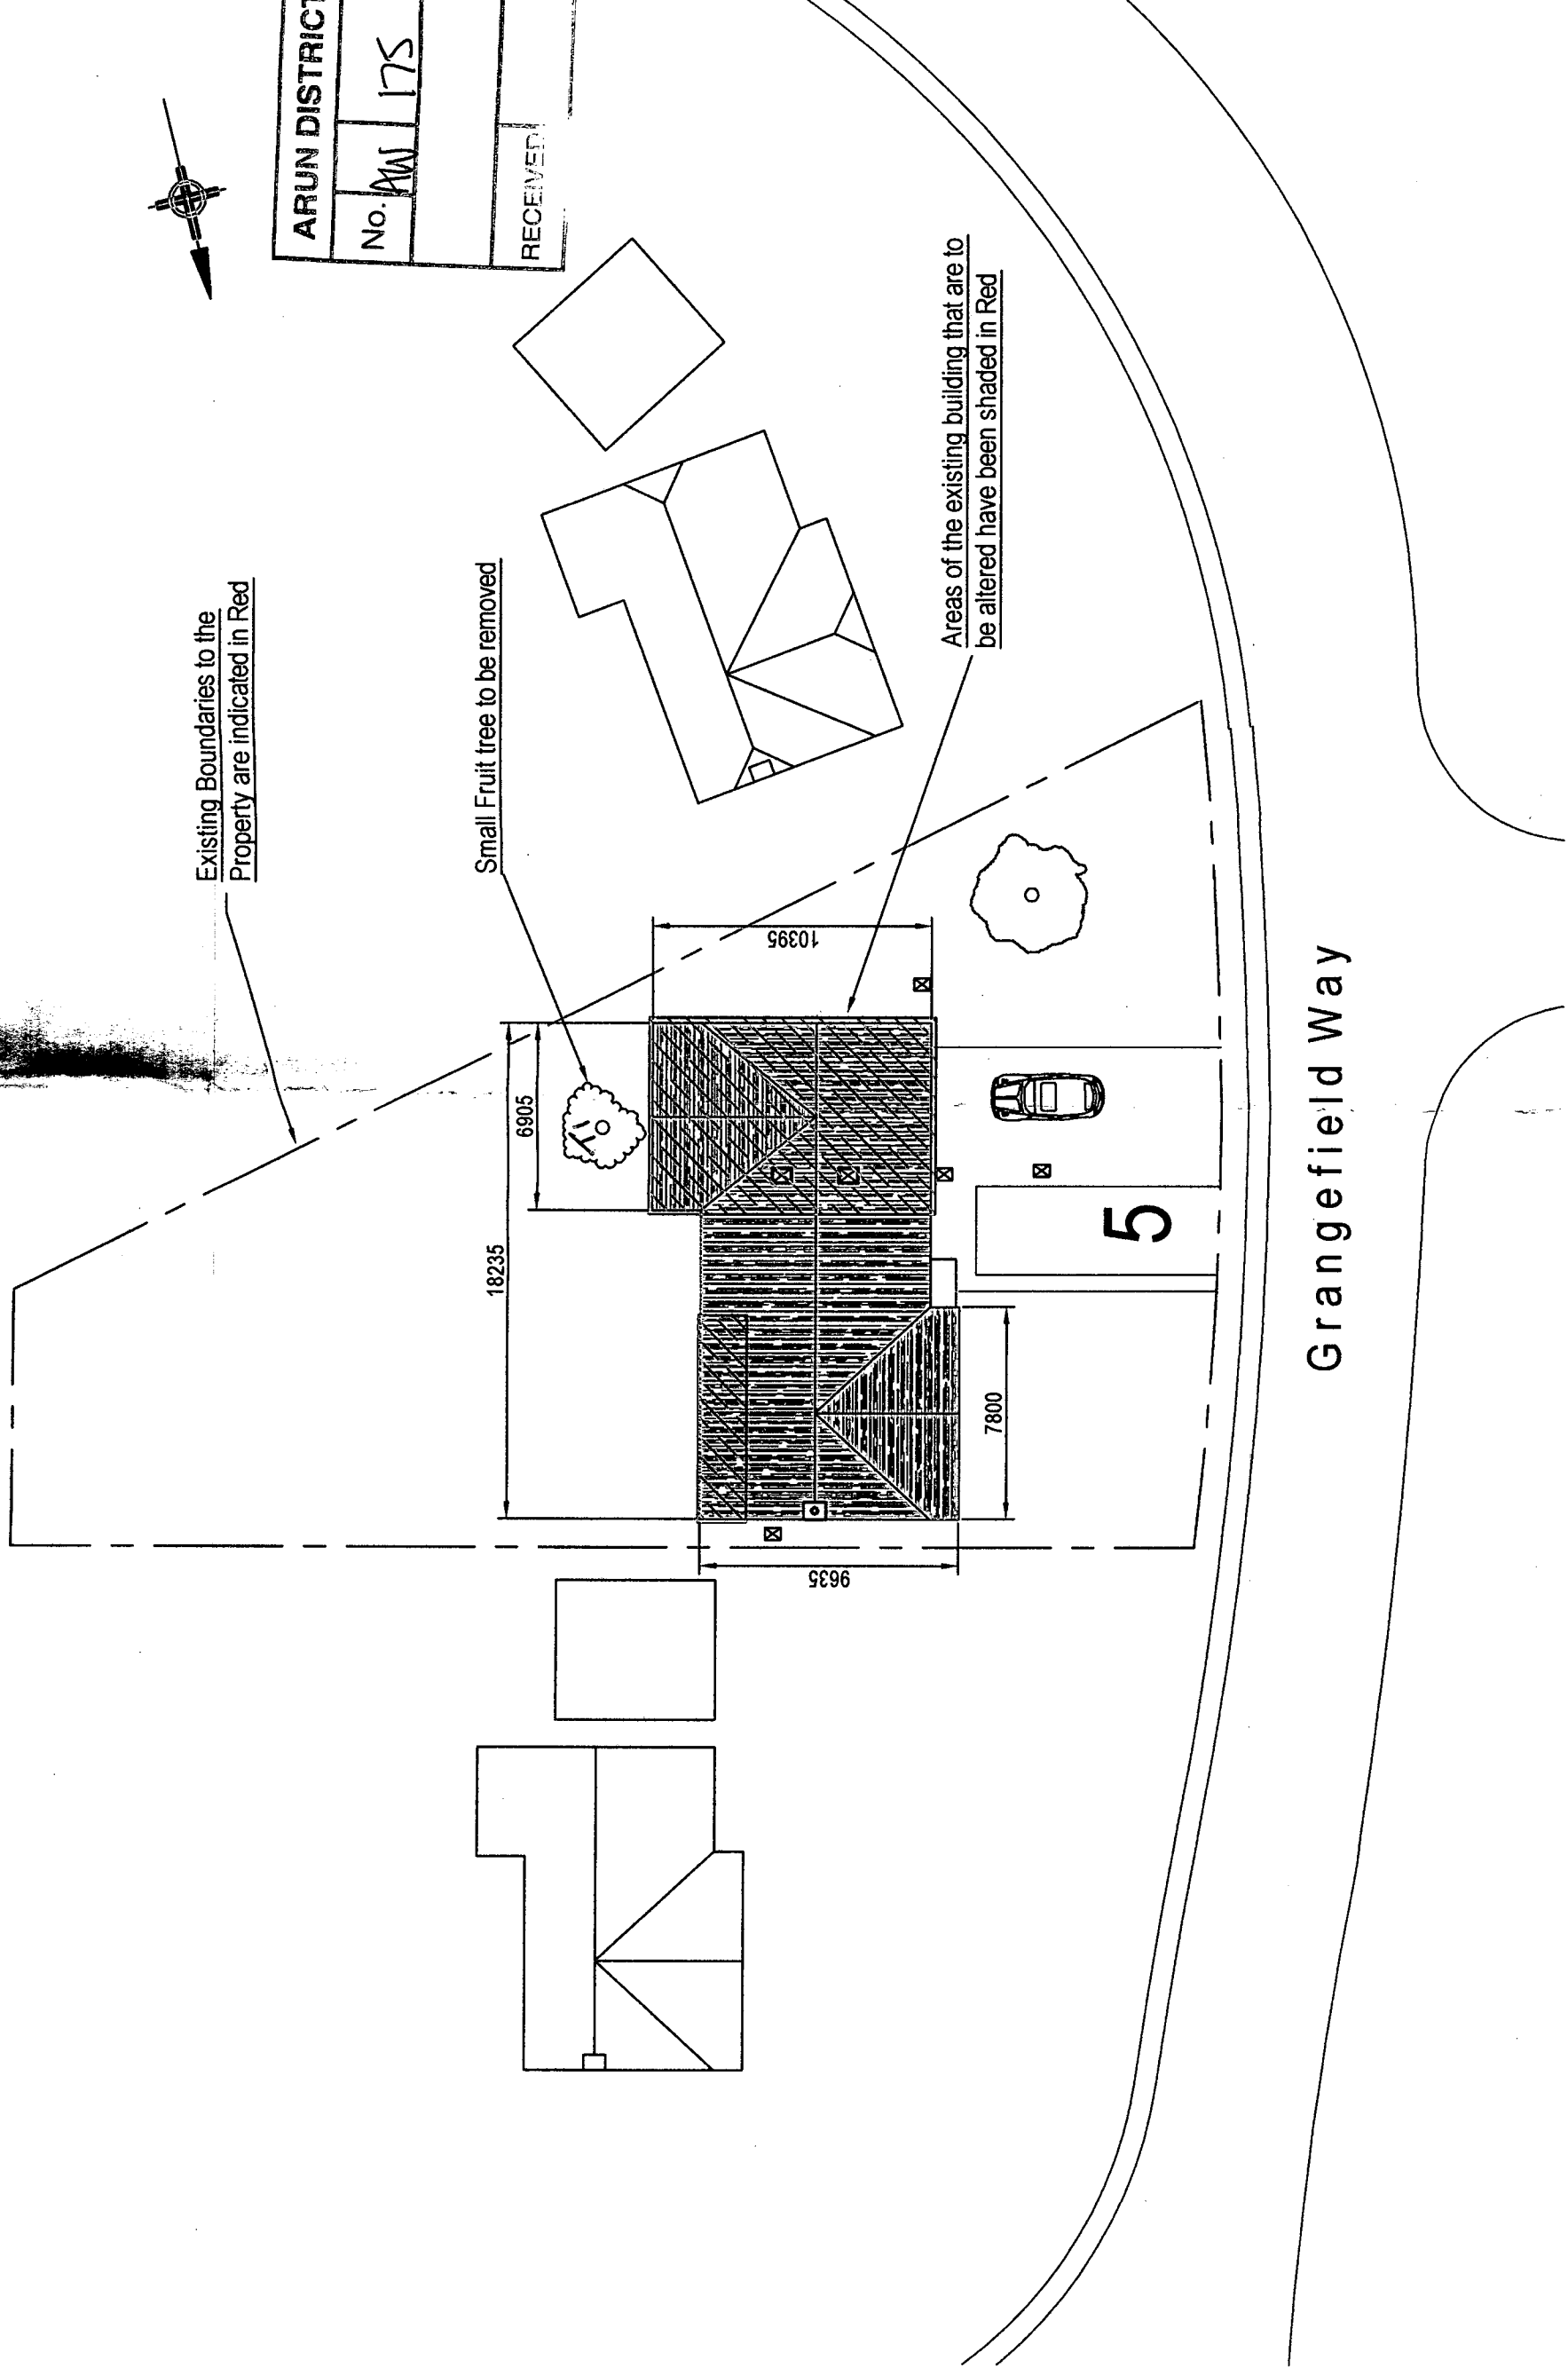

BLOCK PLAN

|                                              |                                   |                                                                   |              |                                 |
|----------------------------------------------|-----------------------------------|-------------------------------------------------------------------|--------------|---------------------------------|
| Barenton Projects Limited<br>Design services | Client<br>Doug and Sandra Brazier | Project<br>Proposed Extension to<br>5 Grangefield Way West Sussex | 12 July 2008 | Drawing number<br>PO21 4EG - 01 |
|                                              |                                   |                                                                   |              | Scale : 1-250                   |