


AW/175/08

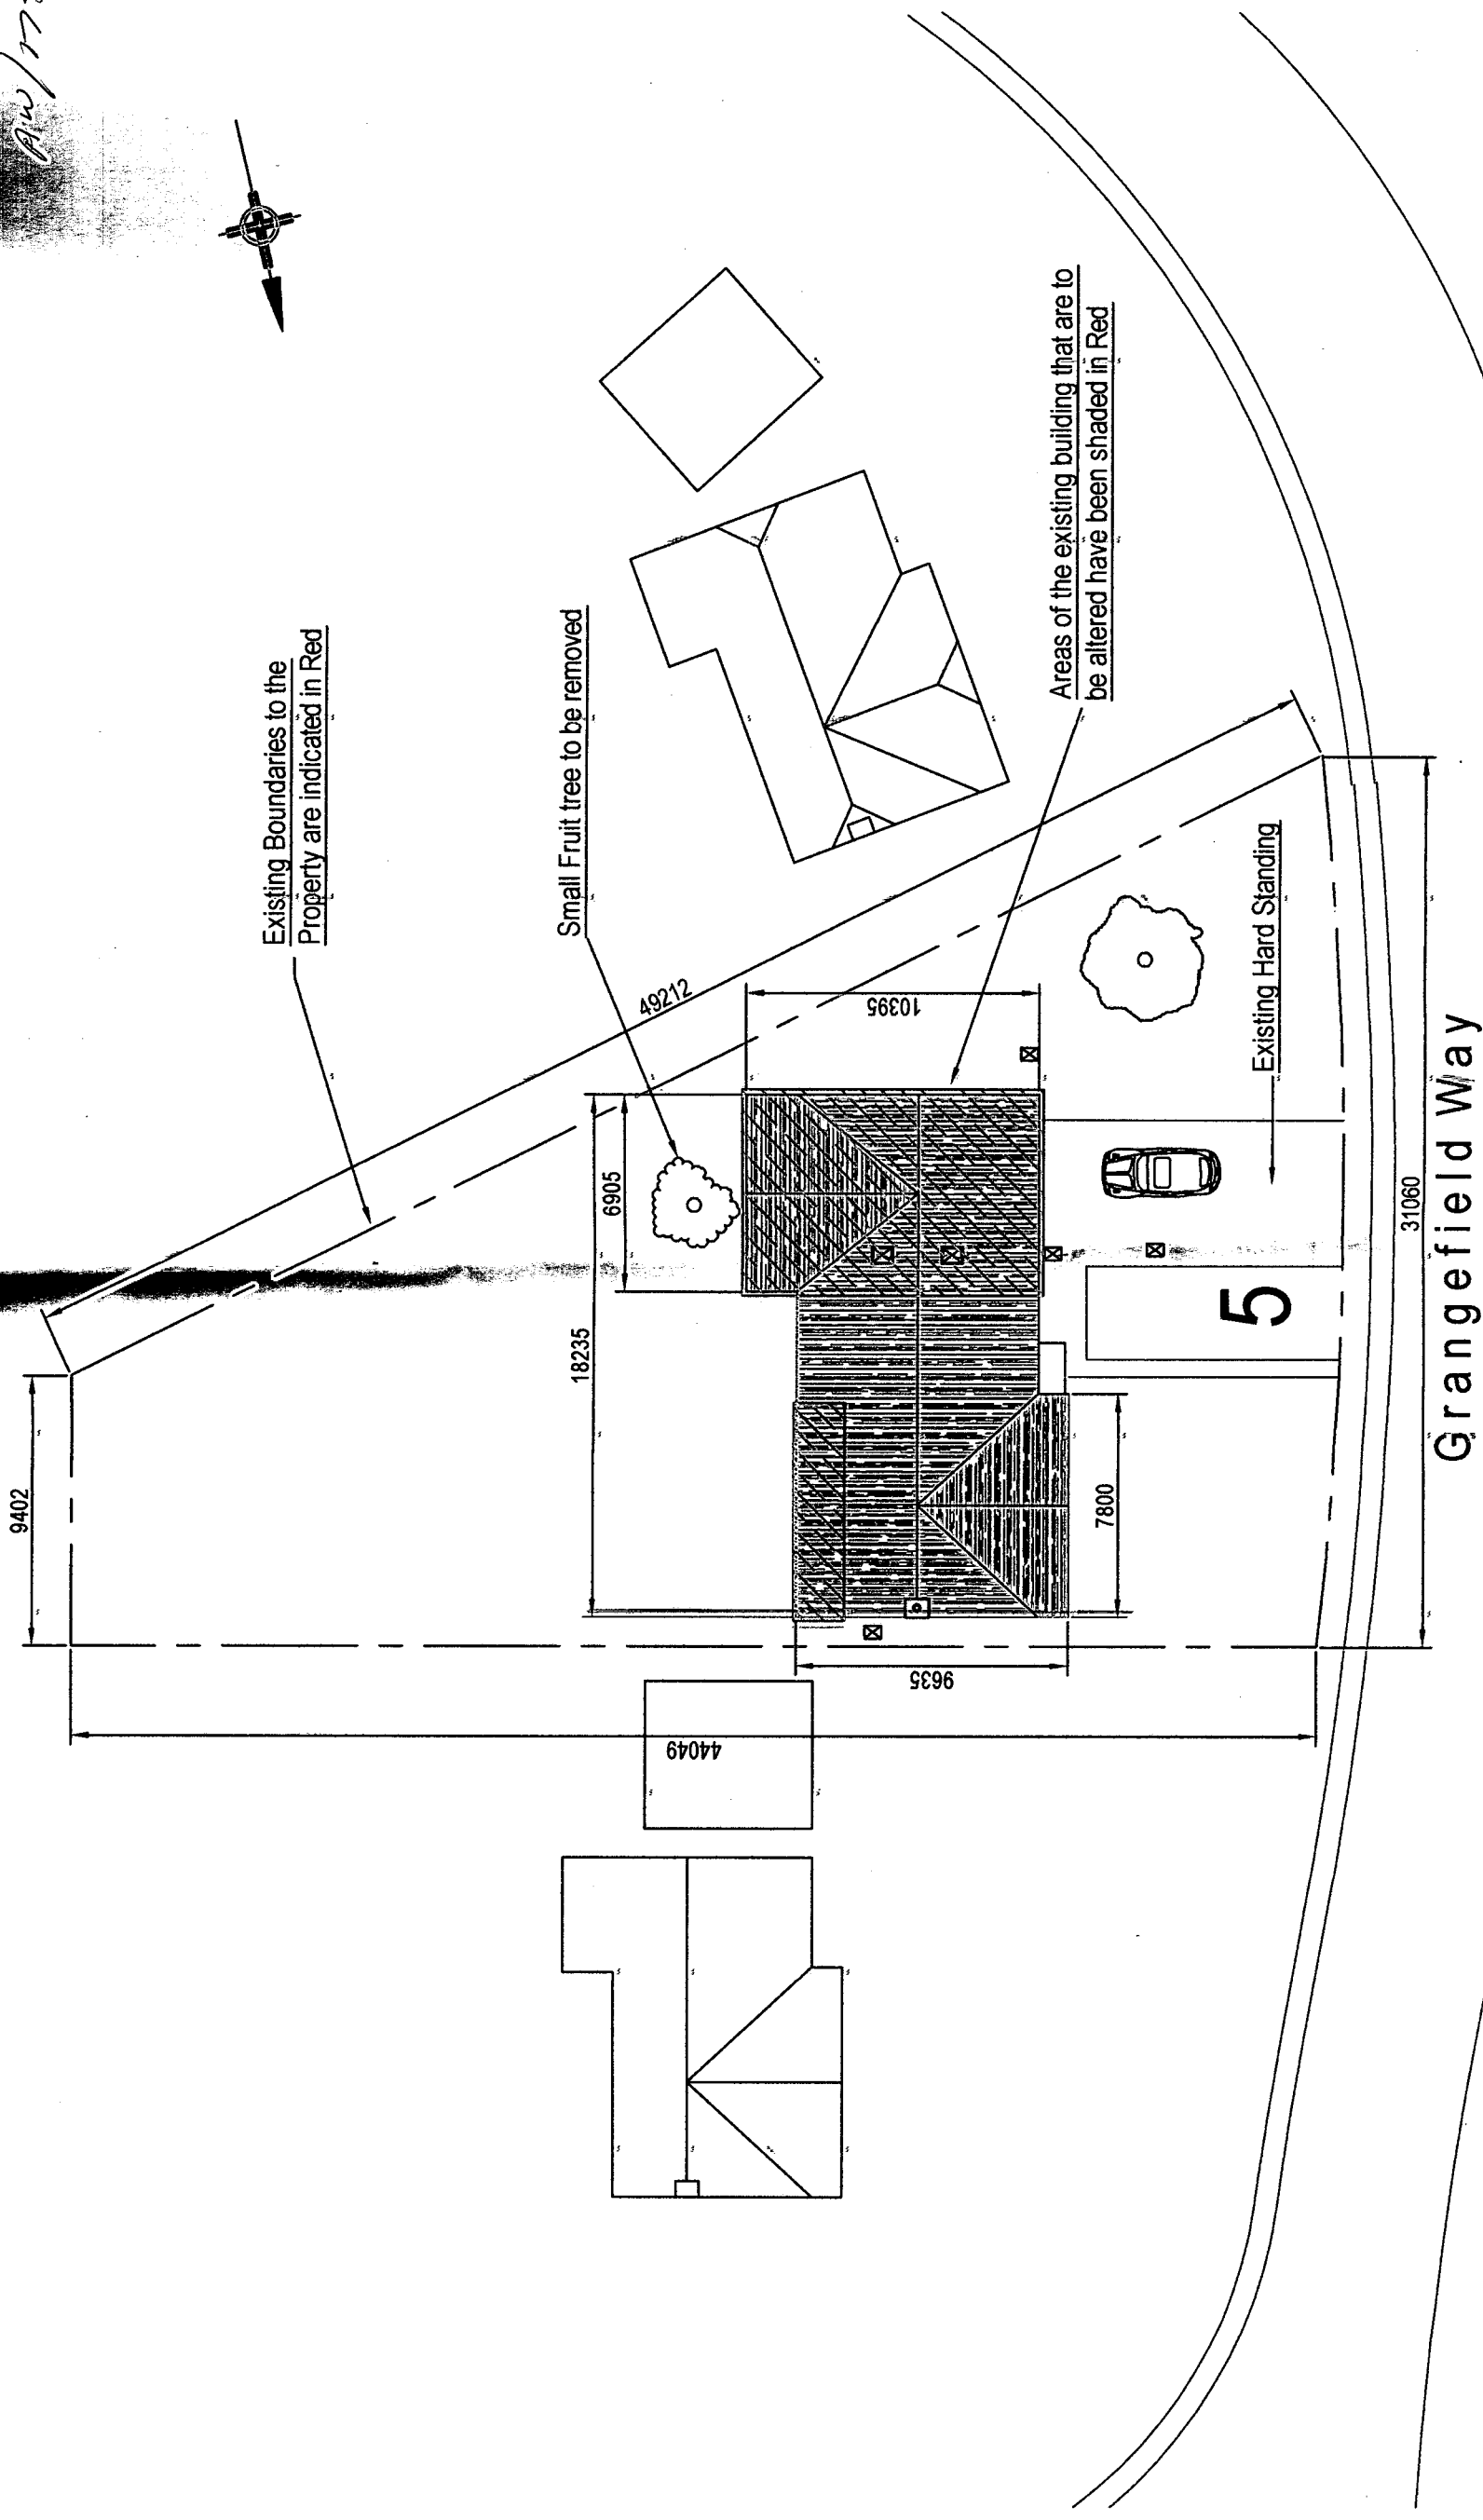

BLOCK PLAN

Drawing number
PO21 4EG - 01

12 July 2008
Scale: 1-250

Proposed Extension to
5 Grangefield Way West Sussex

Client
Doug and Sandra Brazier

Barenton Projects Limited
Design services